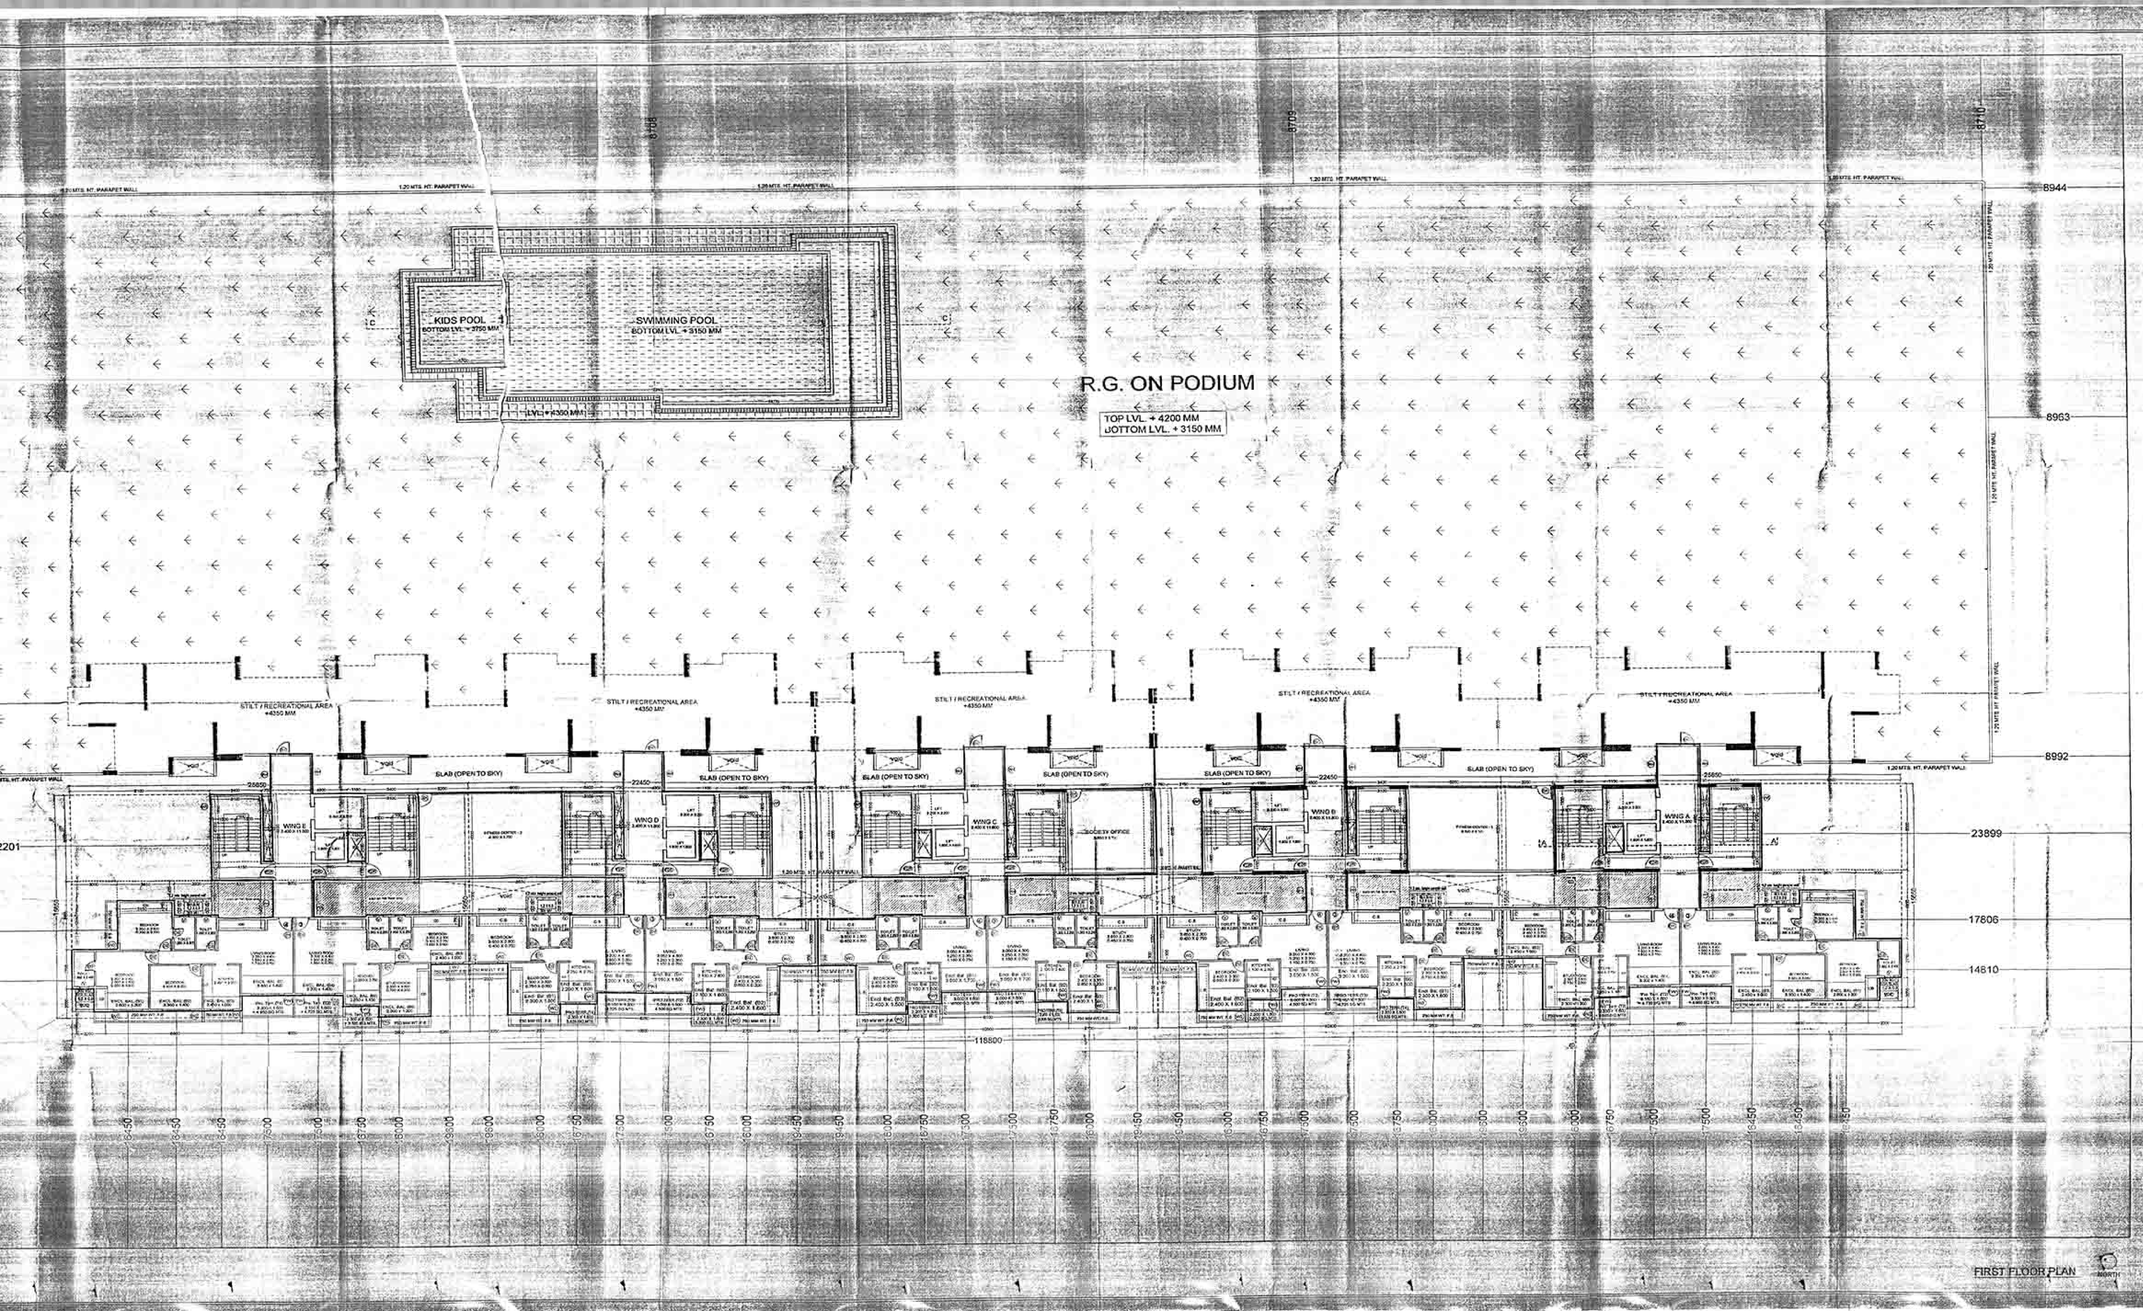

STAMP OF APPROVAL FROM CIDCO

NAME, ADDRESS & SIGN OF OWNER

M/s. PRAJAPATI DEVELOPERS
Indian inhabitant, Residing at 405-7, Persipolis, Plot No. 74, Sector-17, Vashi, Navi Mumbai.

For Prajapati Developers
Partner

SEPTIC TANK CALCULATION

= TOTAL NO. OF FLAT X 5 PERSON X 70 LTRS
= 352 FLAT X 5 PERSON X 70 LITRES
= 1,23,200 LITRES
REQUIRED CAPACITY = 1,23,200 LITRES
PROVIDED CAPACITY = 1,26,000 LITRES

WATER CAPACITY REQUIRED

FOR RESIDENTIAL
= TOTAL NO. OF FLAT X 5 PERSON X 200 LTRS. X 1.5 TIMES
= 352 FLAT X 5 PERSON X 200 LITRES X 1.5 TIMES
= 5,28,000 LITRES (60% FOR U.G.T. & 40% FOR O.H.T.)
U.G.TANK = 3,16,800 LITRES (60% OF 5,28,000 LITRES)
O.H.TANK = 2,11,200 LITRES (40% OF 5,28,000 LITRES)

FOR FIRE FIGHTING
U.G.TANK = 1,60,000 LITERS
O.H.TANK = 20,000 LITERS

RAIN WATER HARVESTING TANK REQUIREMENTS
240 DAYS X 05 LITRES X 389 PARKING = 4,66,800 LTRS.
RAIN WATER HARVESTIN TANK PROVIDED = 4,82,400 LITRS

WATER CAPACITY PROVIDED

TOTAL CAPACITY (IN LITRES)	U.G. TANK (IN LITRES)			O.H. TANK (IN LITRES)		
	FIRE	COMM.	DOMESTIC RESIDENTIAL	FIRE	COMM.	DOMESTIC RESIDENTIAL
7,67,900	1,27,200	NIL	3,43,200	3,06,000	NIL	2,21,500

SANITARY REQUIREMENTS

FLOOR	W.C'S REQUIRED	W.C'S PROVIDED
GR. FLOOR	202	202
1ST TO 9TH FLOOR	204	204
TOTAL	2006	2006

PROJECT - (12.5% SCHEME)
PROPOSED RESIDENTIAL BUILDING ON PLOT NO - 46B, SECTOR - 47, DRONAGIRI, NAVI MUMBAI.

NAME, ADDRESS & SIGN OF ARCHITECT

stapl
SCALE & SHEET NO.
DATE 2/14
DRAWN BY NORTH
RISHI
CHECKED
DEVALL

TRUE COPY