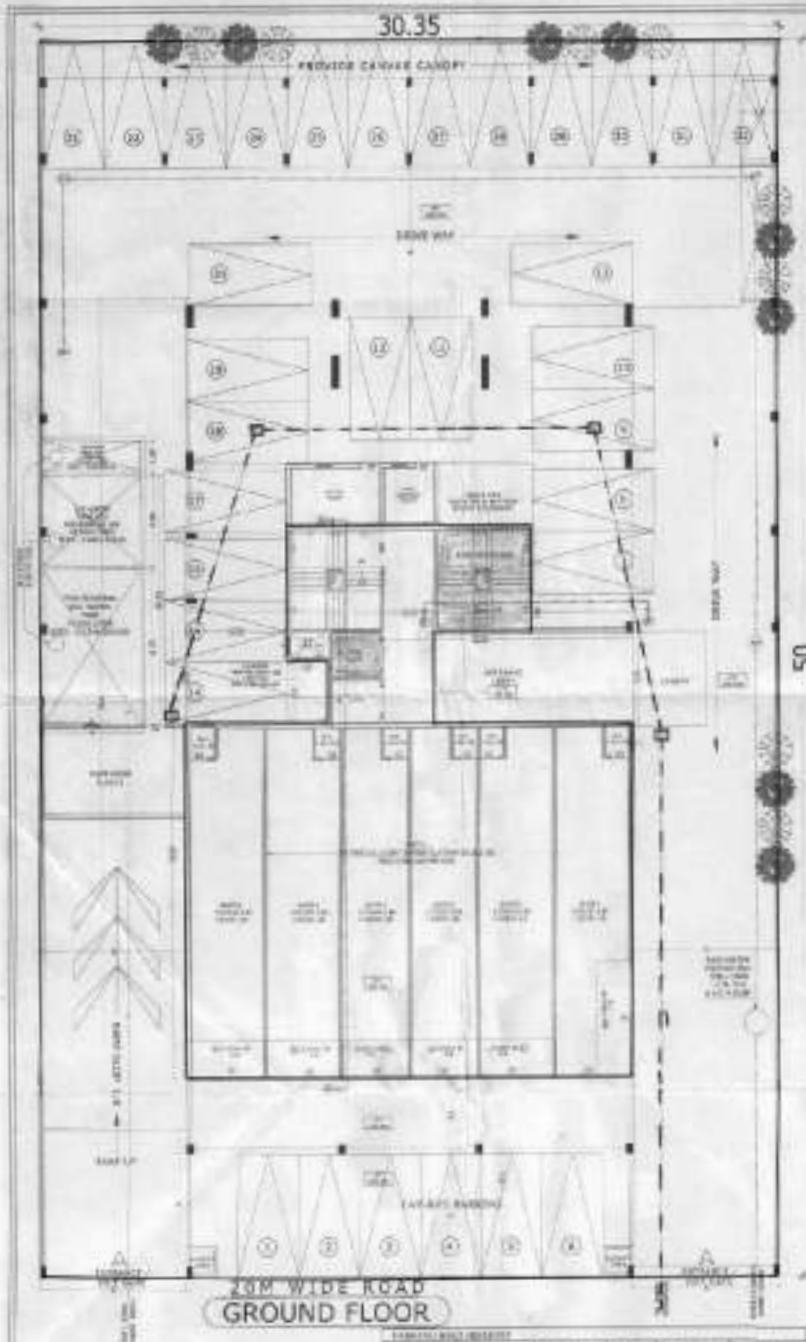

AREA DIAGRAM OF GROUND FLOOR

LOCATION PLAN

SEAL & STAMP OF APPROVAL

FOR,

ATUL PATEL
ARCHITECTS

SCALE 1:100

DRAWING NO. 1/9