BUILT-UP AREA DIAGRAM
GROUND FLOOR

BUILT-UP AREA STATEMENT
GROUND FLOOR

BALCONY AREA DIAGRAM GROUND FLOOR

BALCONY STATEMENT GROUND FLOOR

TYPICAL SECTION OF COMPOUND WALL

LOCATION PLAN

TYPICAL SECTION OF SEPTIC TANK AND SOAK PIT

TOTAL NO. OF TENEMENT PROPOSED 24

WING-A

WING-B

U.G.N.T. 50000 LTS. (DOMESTIC)

U.G.N.T. 50000 LTS. (FIRE TANK)

126 P.R.G.
214.00 SQMT

CYCLE PARKING (50 NOS)

WING-A

WING-B

F.P. No. 408/3+4

40.0M (132.0ft) WIDE T.P. ROAD

GROUND FLOOR PLAN

A. AREA STATEMENT	SQM

BUILT-UP AREA STATEMENT

NOTES

Mr. Dinesh Sarpal
& Associates

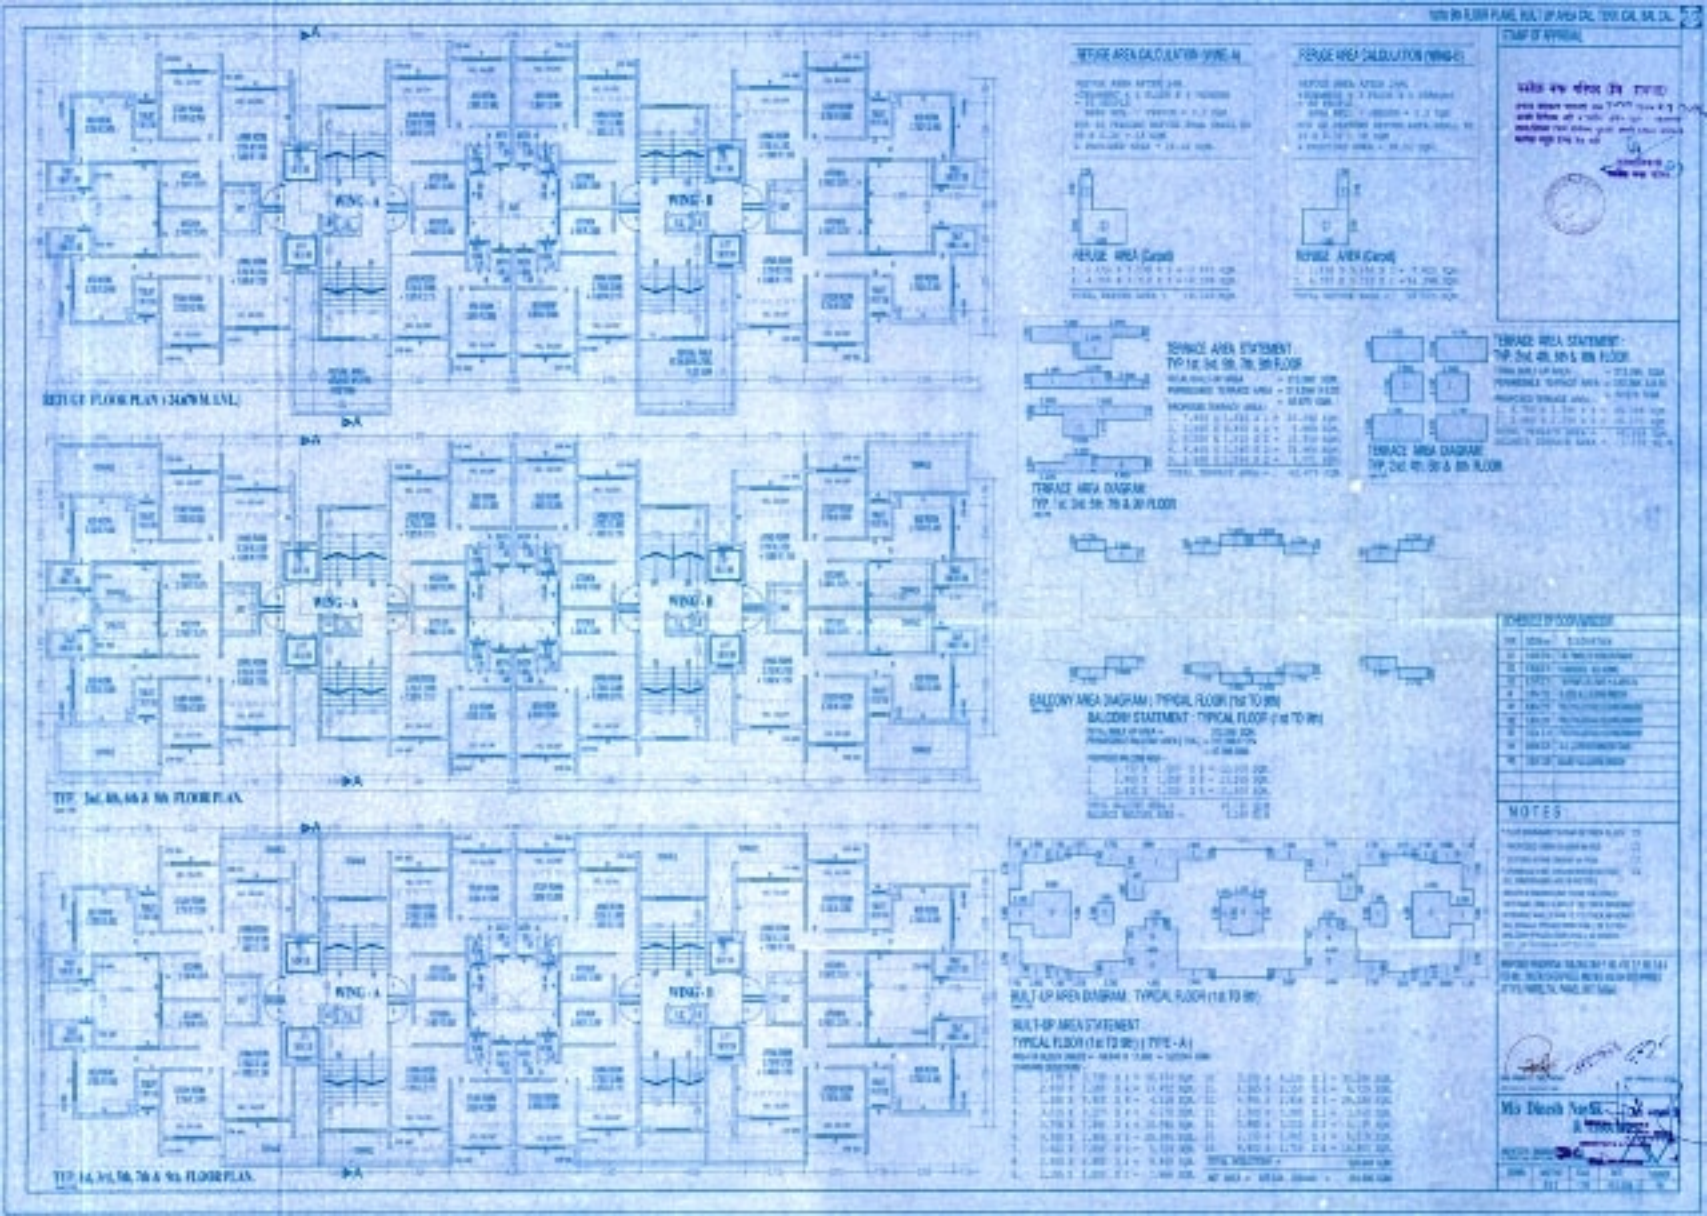
WING - A
WING - B
TERRACE AREA STATEMENT
TERRACE AREA DIAGRAM
BALCONY AREA DIAGRAM
BALCONY STATEMENT
MULTI-UP AREA DIAGRAM
MULTI-UP AREA STATEMENT
NOTES

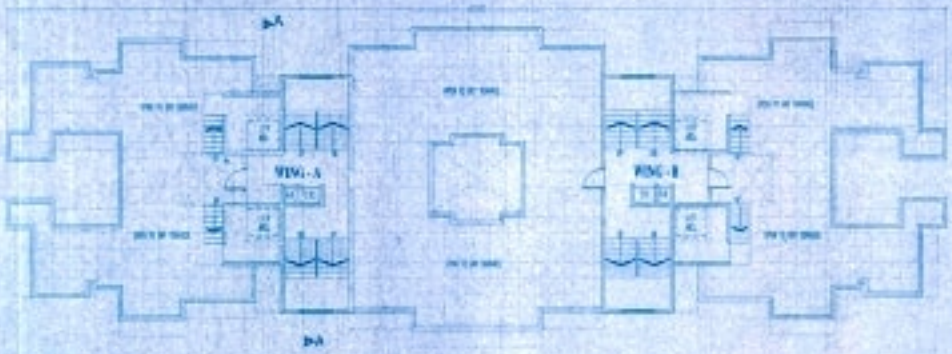

TERRACE FLOOR PLAN

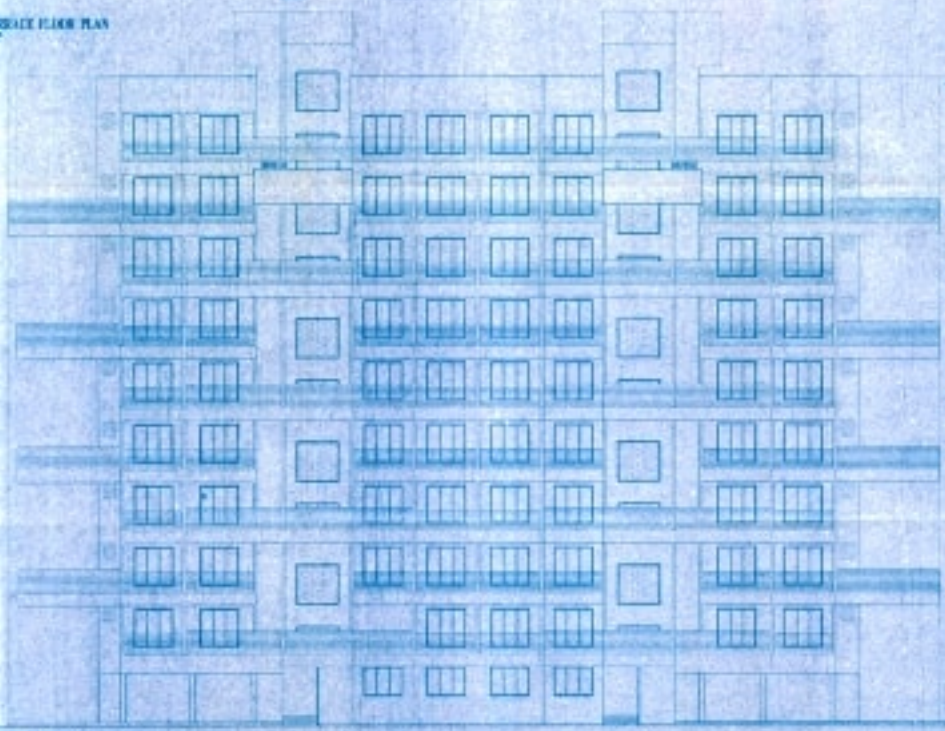

ELEVATION

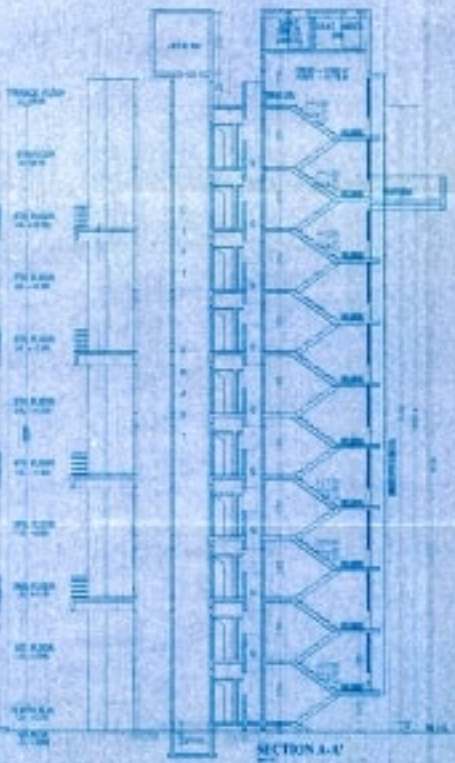

SECTION A-A'

NOTES:

Mr Dinesh Nayak

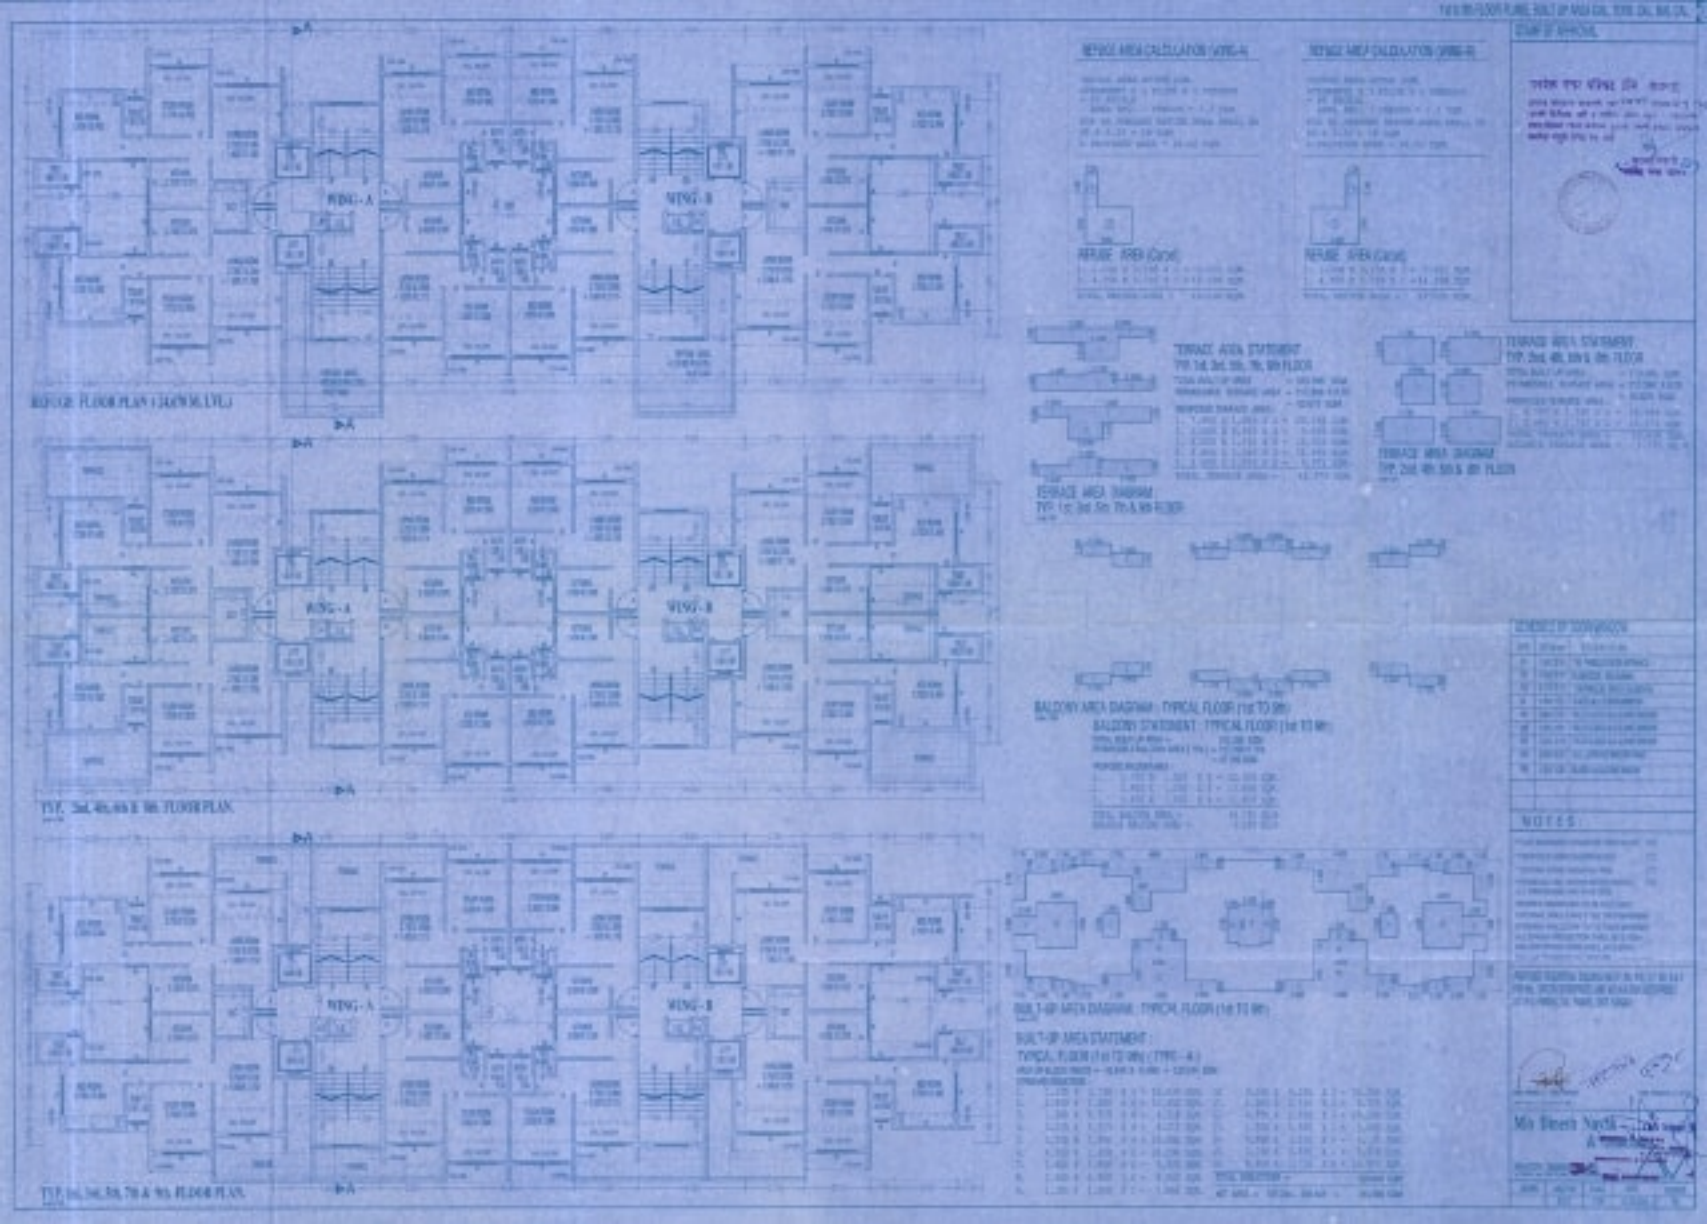
WING - A
WING - B
TERRACE AREA STATEMENT
TERRACE AREA DIAGRAM
BALCONY AREA DIAGRAM : TYPICAL FLOOR
BALCONY STATEMENT : TYPICAL FLOOR
BUILT-UP AREA DIAGRAM : TYPICAL FLOOR
BUILT-UP AREA STATEMENT :
TYPICAL FLOOR
NOTES