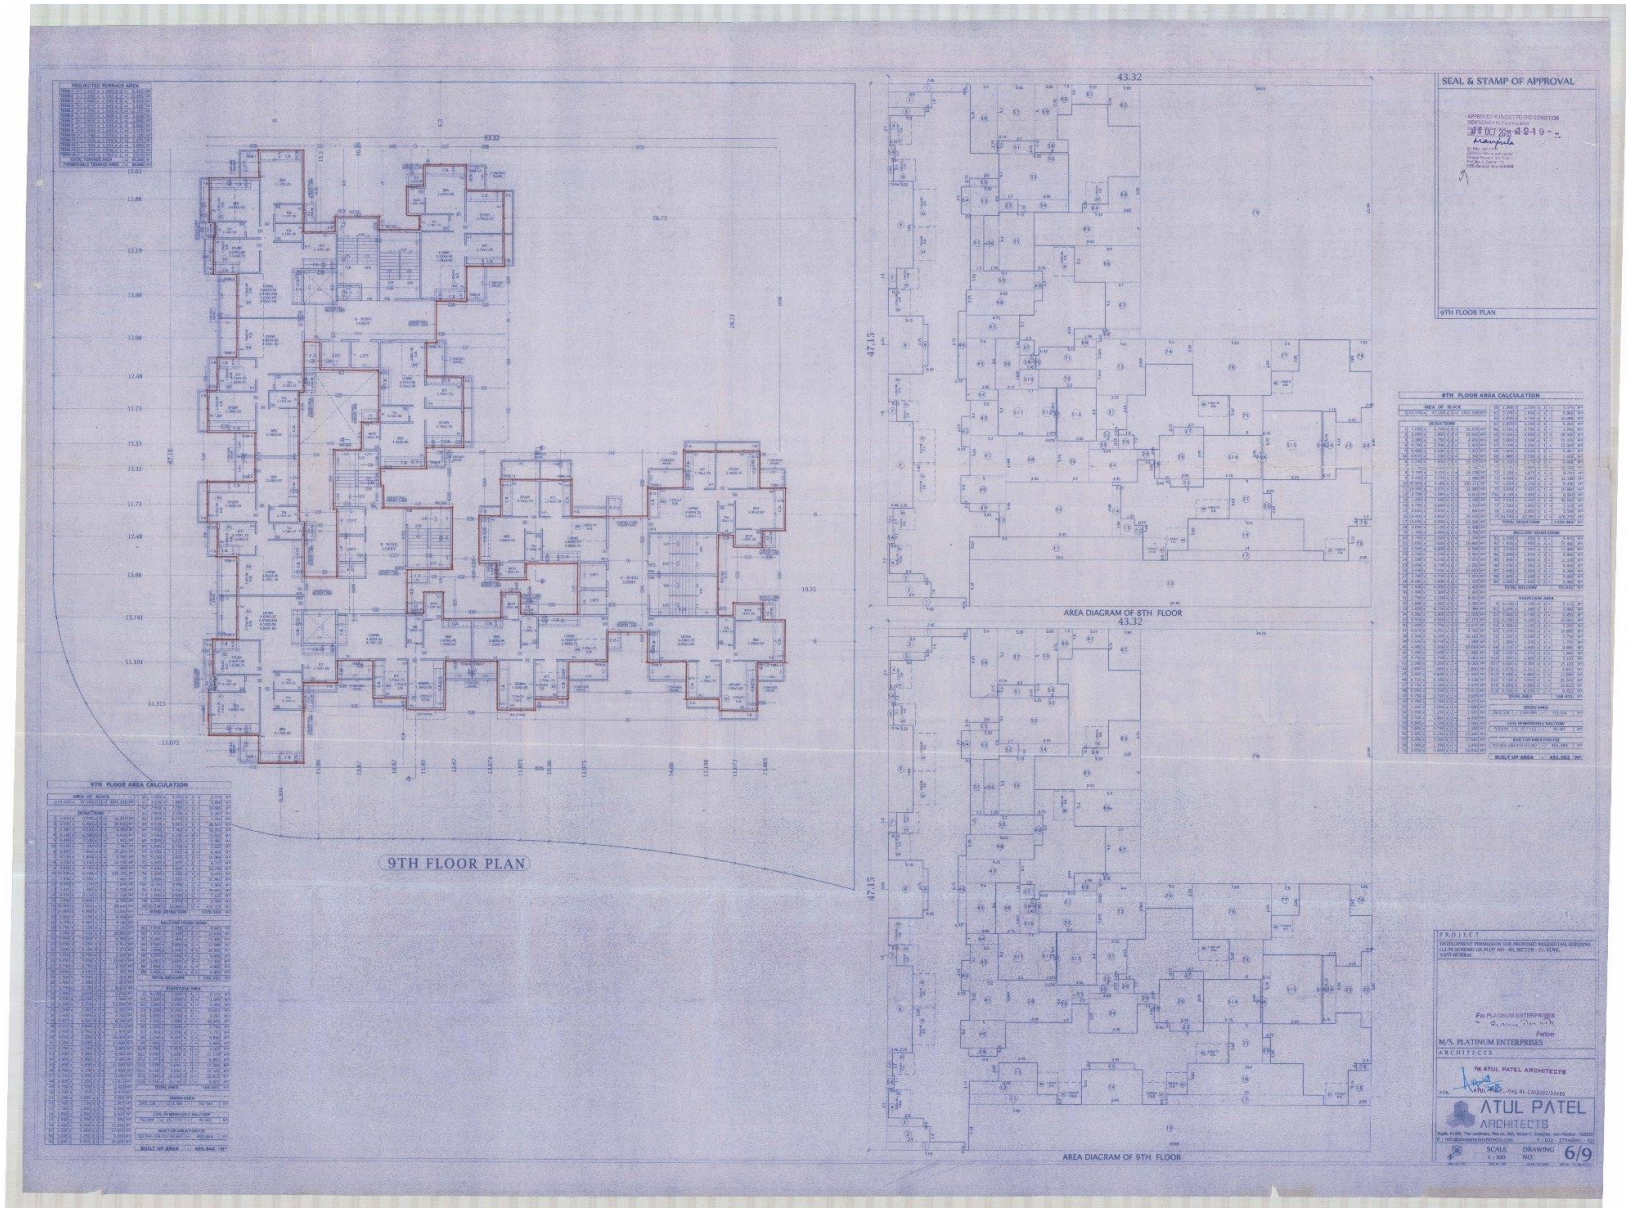
SEAL & STAMP OF APPROVAL
9TH FLOOR PLAN
9TH FLOOR AREA CALCULATION
AREA DIAGRAM OF 8TH FLOOR
AREA DIAGRAM OF 9TH FLOOR
9TH FLOOR PLAN
PROJECT
M/S. PLATINUM ENTERPRISES
ARCHITECTS
ATUL PATEL ARCHITECTS
SCALE 1 : 100
DRAWING NO. 6/9