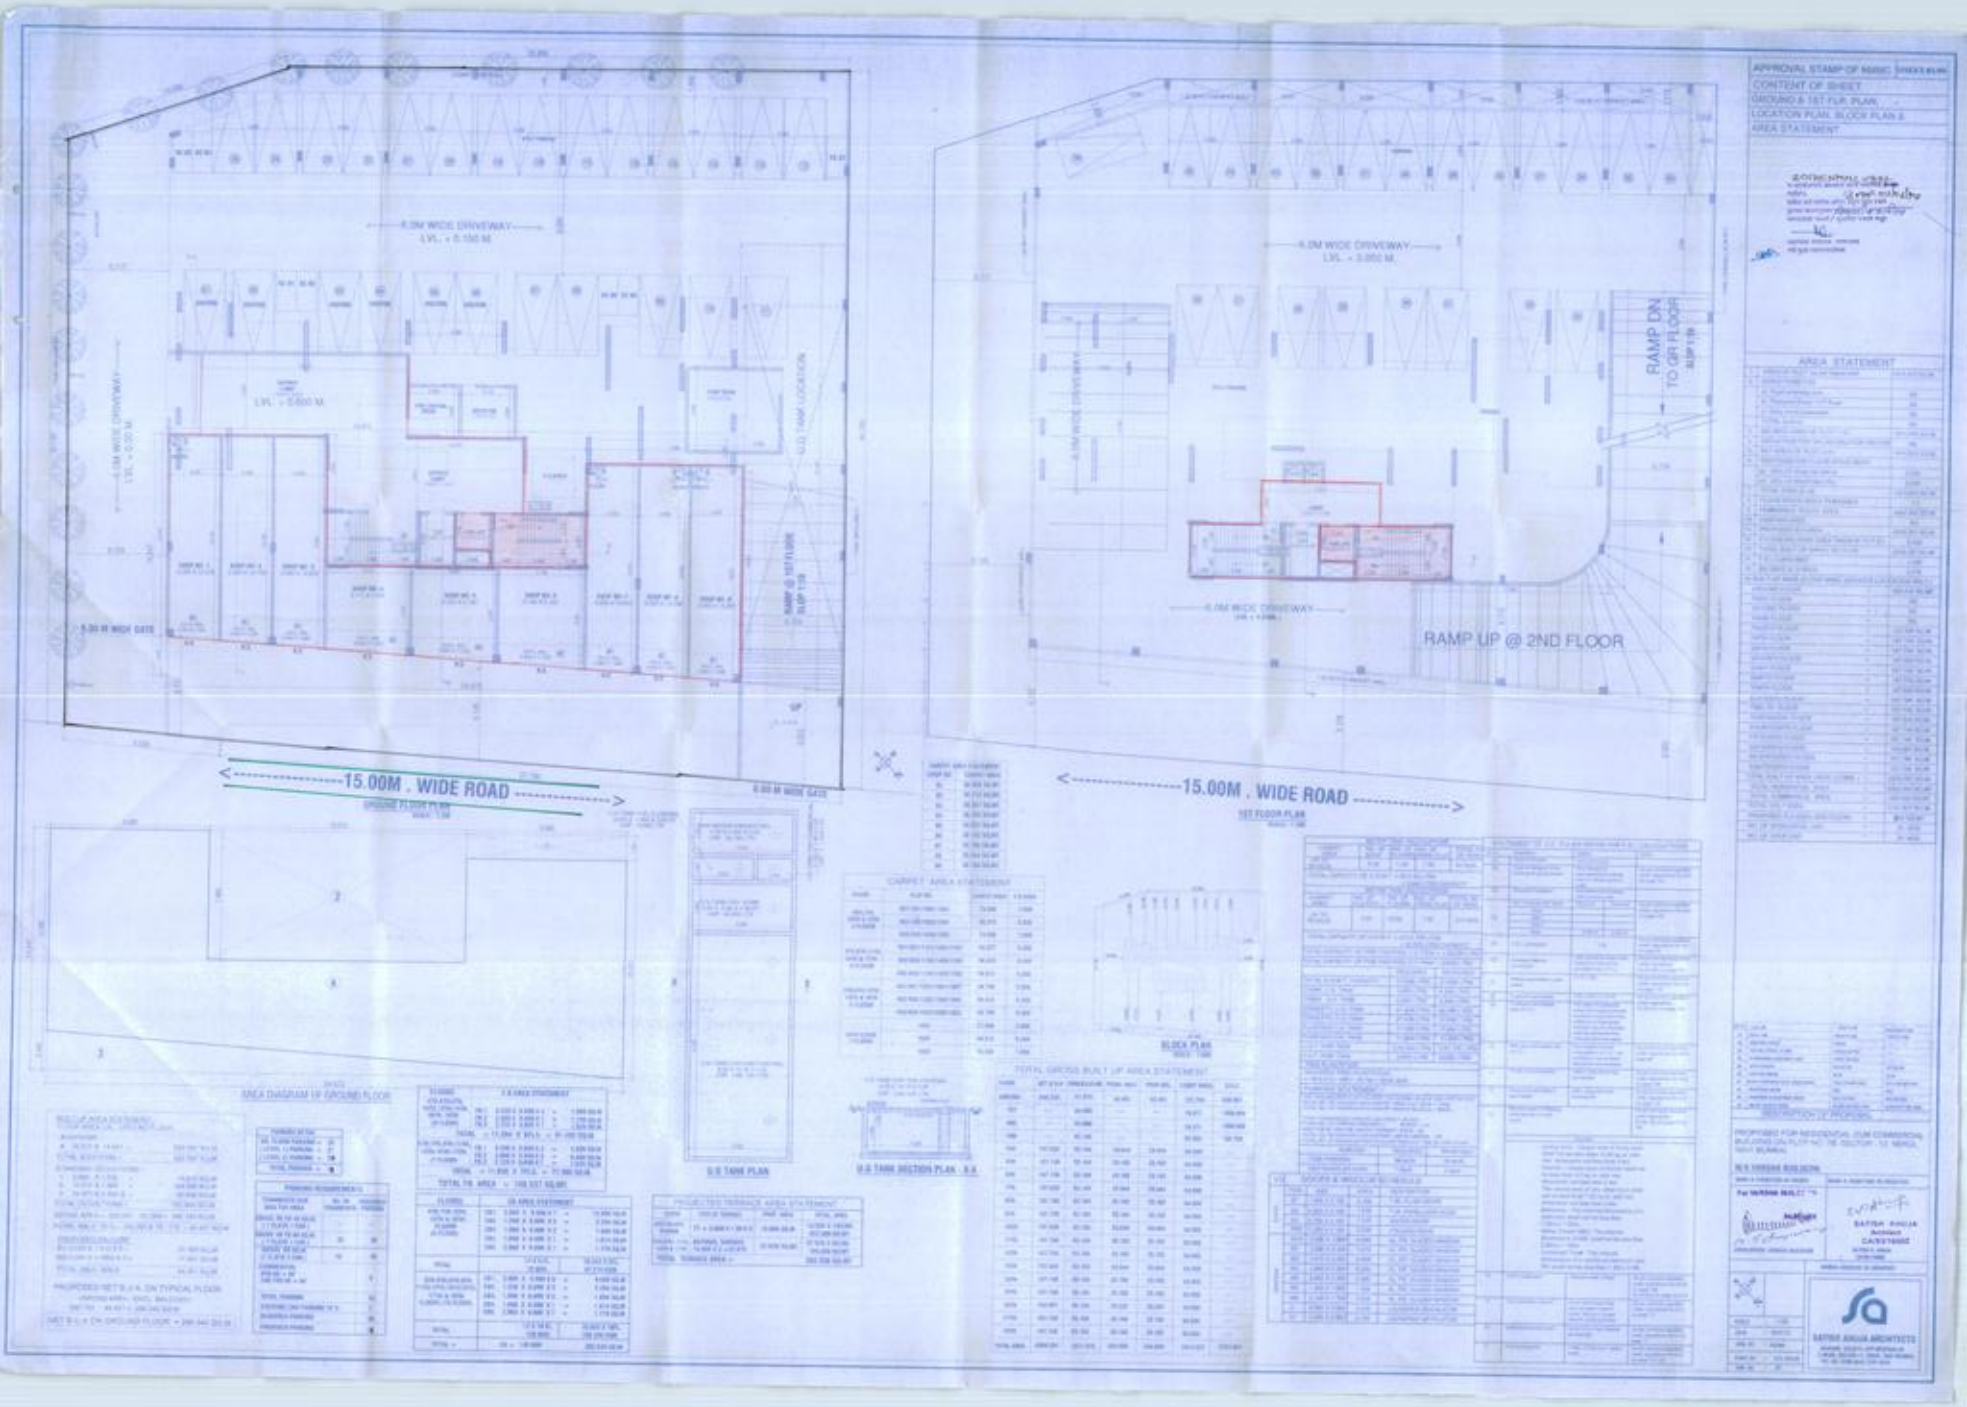

APPROVAL STAMP OF NMSC
CONTENT OF SHEET
GROUND & 1ST FLR. PLAN
LOCATION PLAN, BLOCK PLAN &
AREA STATEMENT
6.0M WIDE DRIVEWAY
LVL. + 0.150 M
LVL. + 0.000 M
6.0M WIDE DRIVEWAY
LVL. + 0.00 M
U.G. TANK LOCATION
RAMP @ 1ST FLOOR
SLOP 1:10
5.00 M WIDE GATE
15.00M . WIDE ROAD
GROUND FLOOR PLAN
6.00 M WIDE GATE
6.0M WIDE DRIVEWAY
LVL. + 0.000 M
RAMP DN
TO GR FLOOR
SLOP 1:10
6.0M WIDE DRIVEWAY
RAMP UP @ 2ND FLOOR
15.00M . WIDE ROAD
1ST FLOOR PLAN
CARPET AREA STATEMENT
BLOCK PLAN
AREA DIAGRAM UP GROUND FLOOR
U.G TANK PLAN
U.G TANK SECTION PLAN - A-A
TOTAL GROSS BUILT UP AREA STATEMENT
AREA STATEMENT
RESTRICTION OF PROPOSAL
SATISH ANGUA ARCHITECTS