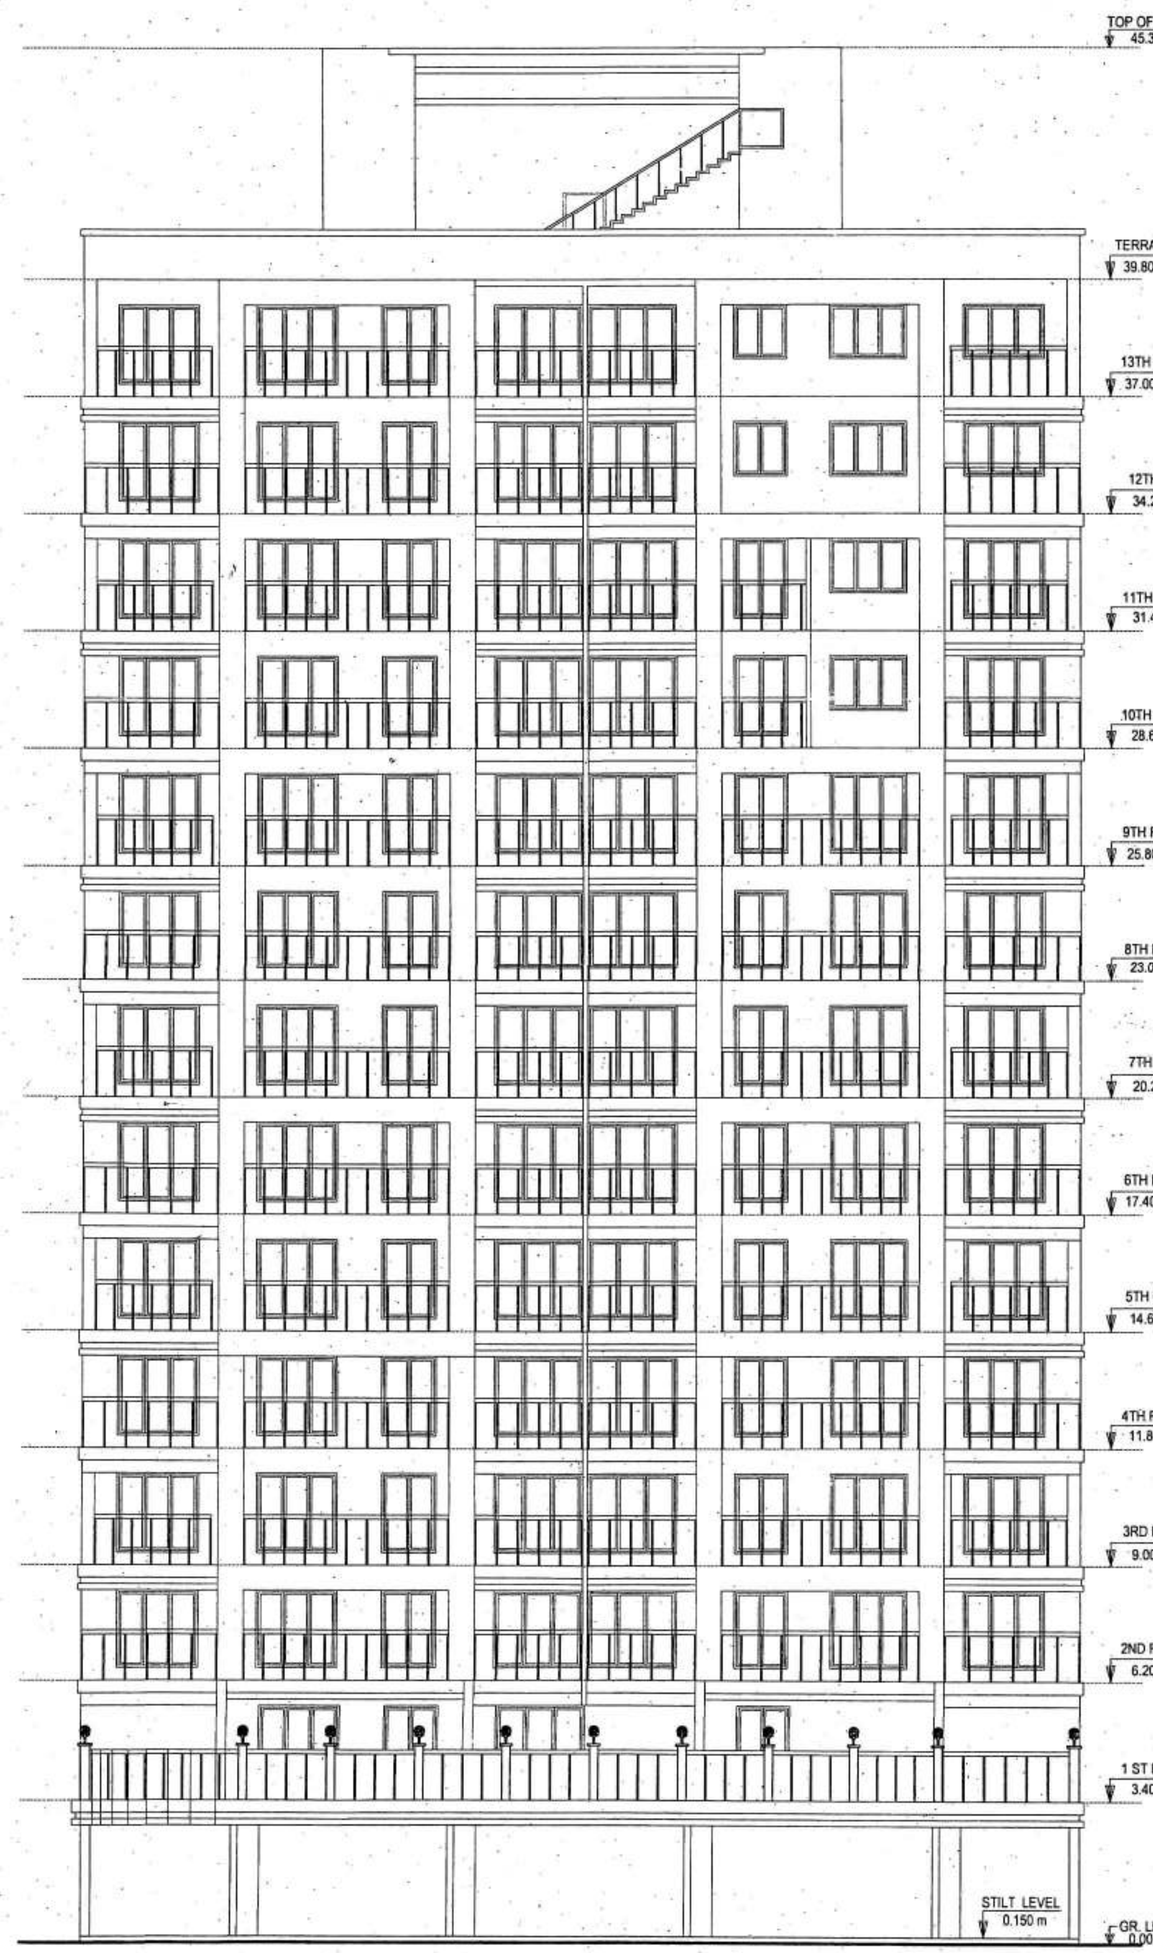

FRONT ELEVATION
(15.00 M WIDE SERVICE CORRIDOR)

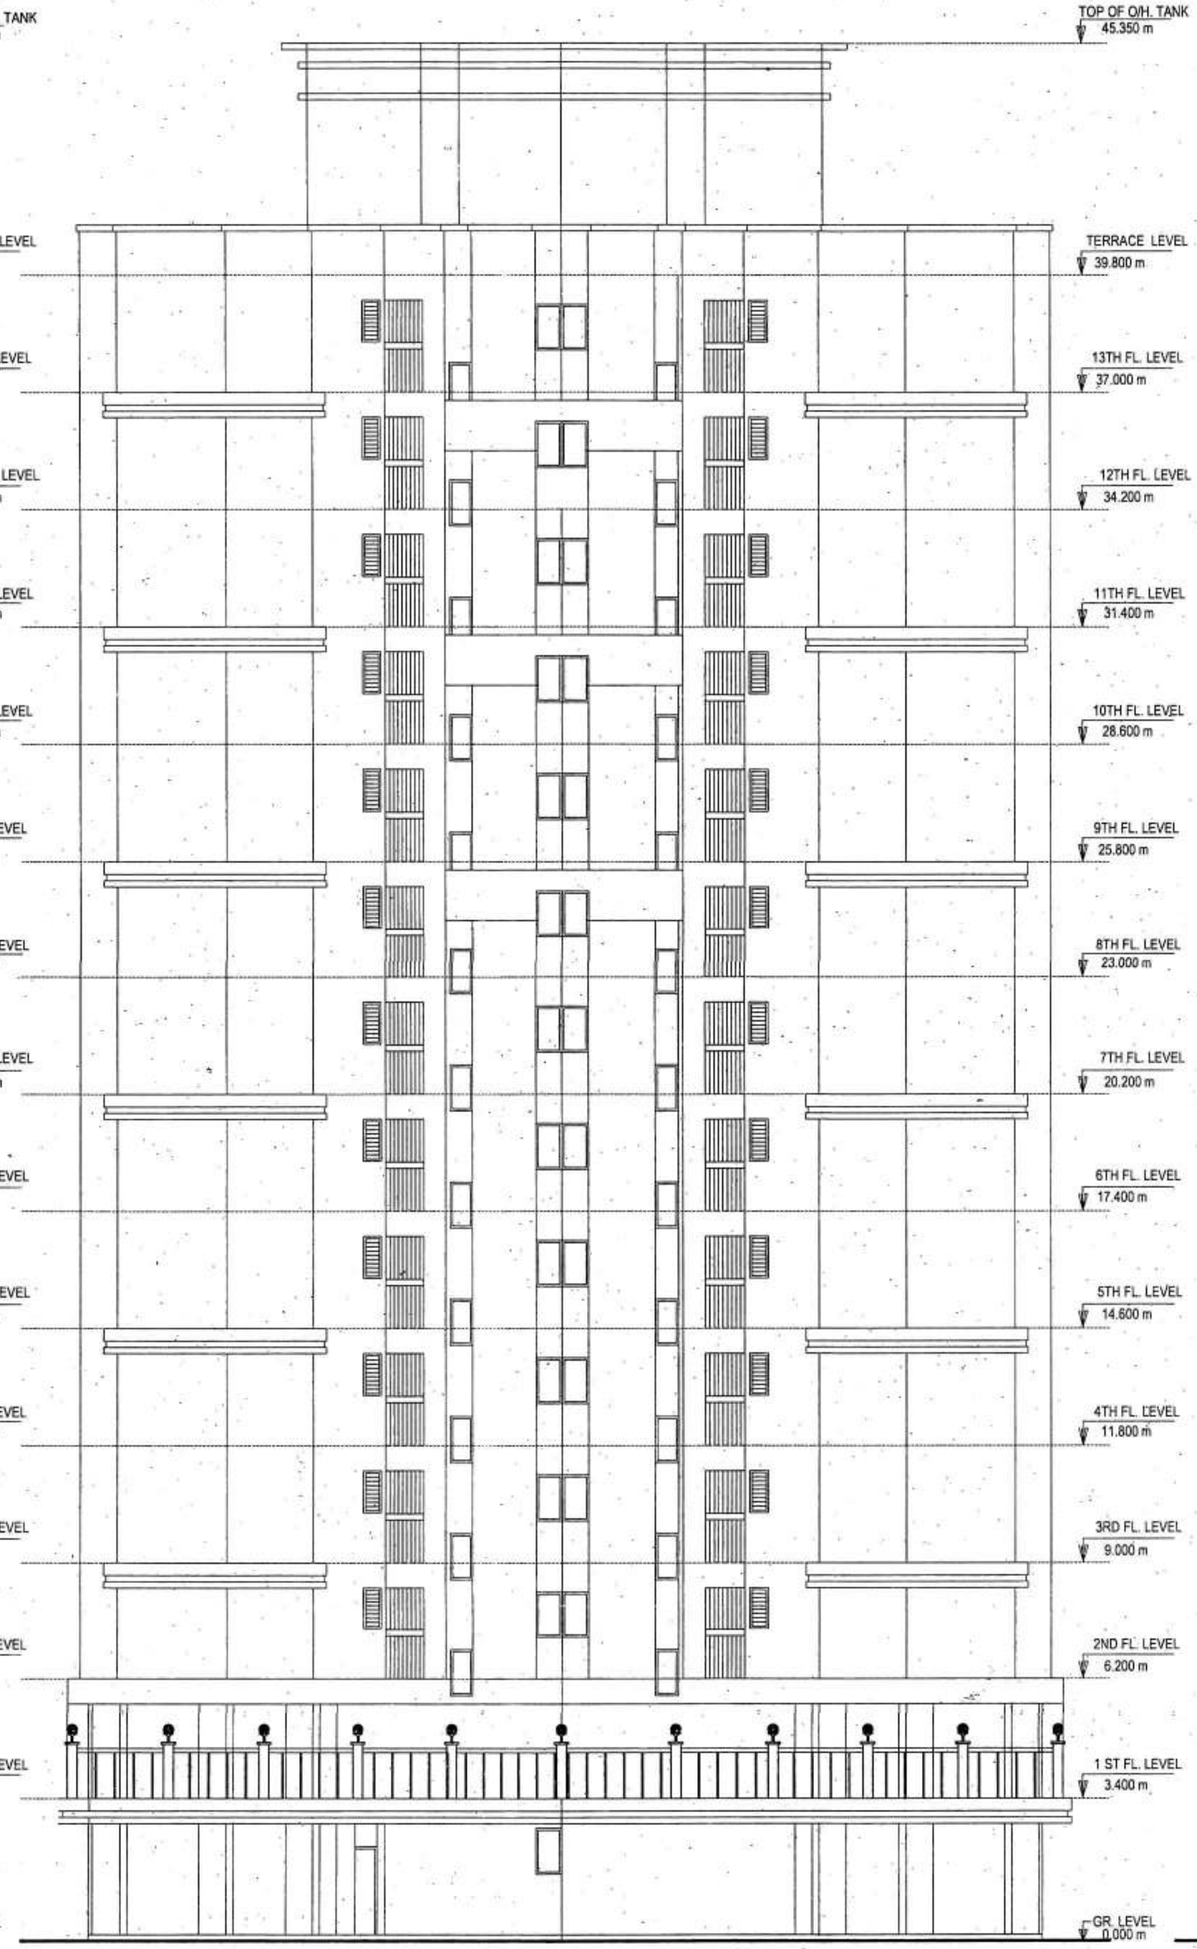

REAR SIDE ELEVATION
(11.00 M WIDE ROAD)

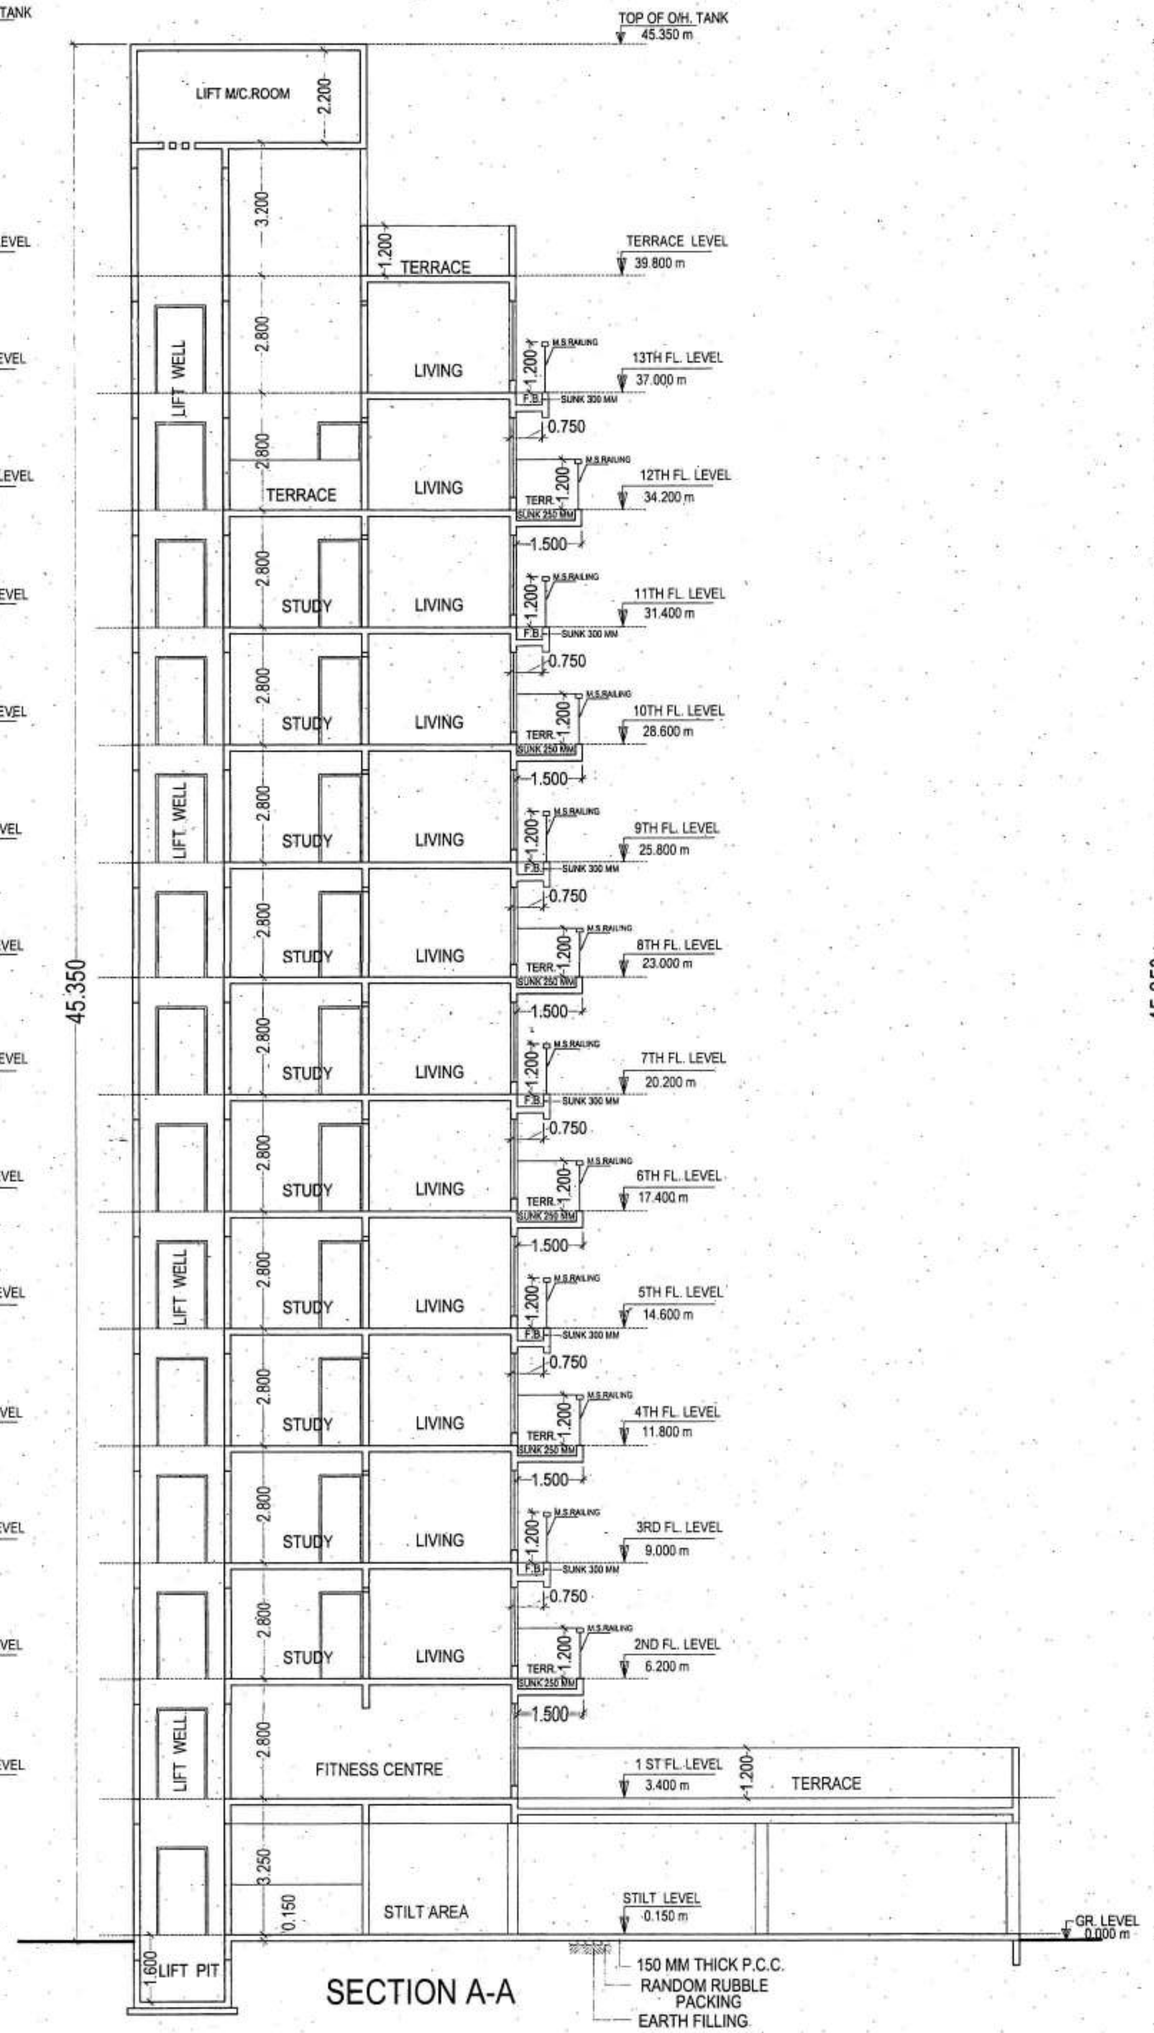

SECTION A-A

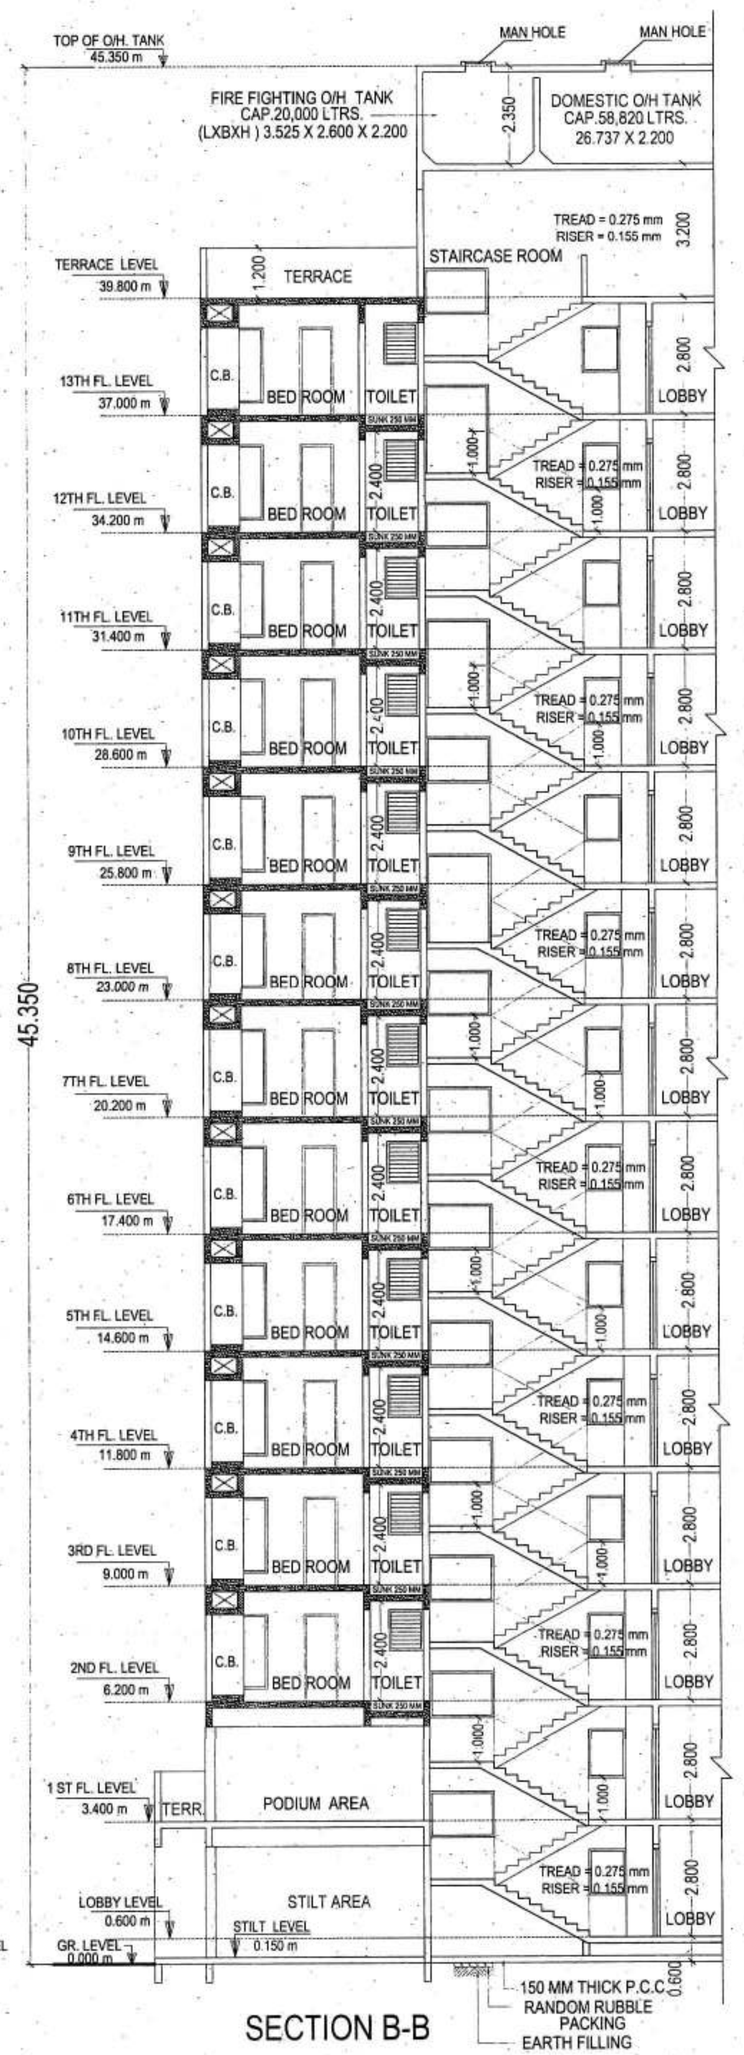

SECTION B-B

SHEET NO. 7/7

Date & Stamp Of Approval

Approved as amended in ..... subject to the condition mention in the office letter No. CIDCO / TPO/ 1 1 1 4 Dated 30 SEP 2015

Manjula

Sr. Plar (BP) TPO
Raigad Bhavan, 4th Floor,
Plot No. 4, Sector 11

CAD BY.	DNYANDEO	SHEET NO.
CHKD.BY.	Prashant T.	7/7
DATE :-	07/05/2010	
DATE OF REV.	19-08-2015	
J.E.	----------	

Description OF Proposal & Property

AMENDED PERMISSION FOR :
PROPOSED RESIDENTIAL BUILDING ON PLOT No. 18 , SECTOR - 10, KHARGHAR (KOPRA), 12.5% SCHEME , NAVI MUMBAI.

Name,Address & Sign Of The Owner

M/S. NATHDWARA MERCHANTS PVT. LTD.
For NATHDWARA MERCHANTS (P) LTD.
Director
DIRECTOR

Sign OF Architect

AR . LENA K.GOSAVI (C A /94/17690)
ARCHITECT

DIMENSIONS
ARCHITECTS PVT LTD
Studio: Plot No.99,Near Sagar Vihar,Sector- 8,
Vashi,Navi Mumbai-400 703 India
Tel: - 91-22-2782 3141(10Lines) Fax 91-22-2782 3641
Email: dimensions_india@rediffmail.com
Info@dimensionsarchitect.co.in