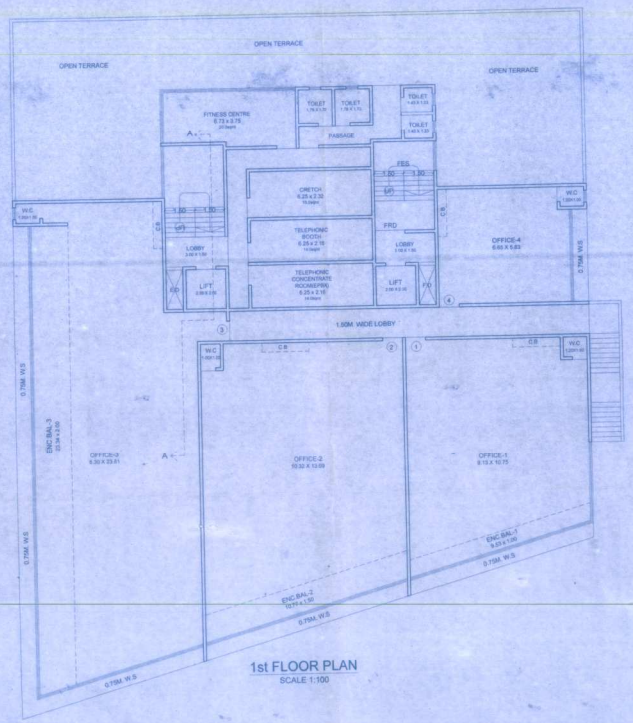

1st FLOOR PLAN
SCALE 1:100

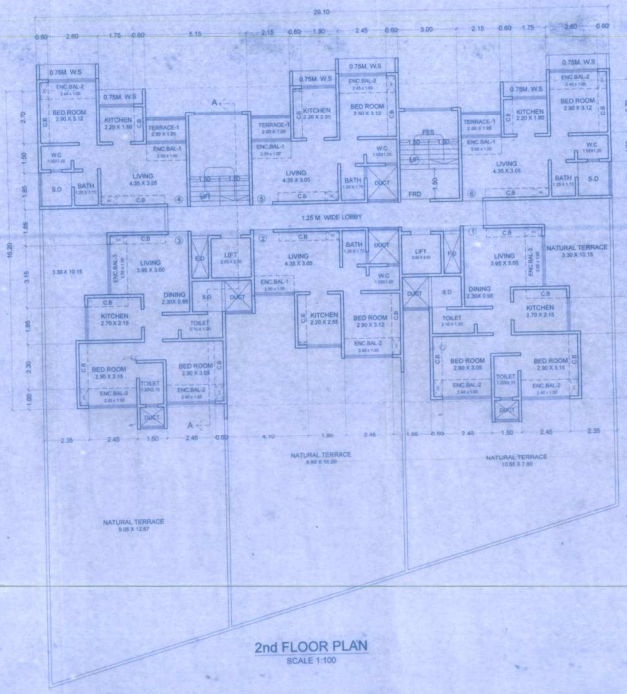

2nd FLOOR PLAN
SCALE 1:100

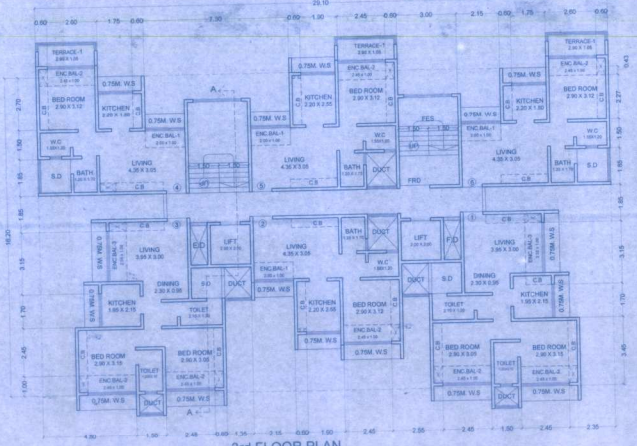

3rd FLOOR PLAN
SCALE 1:100

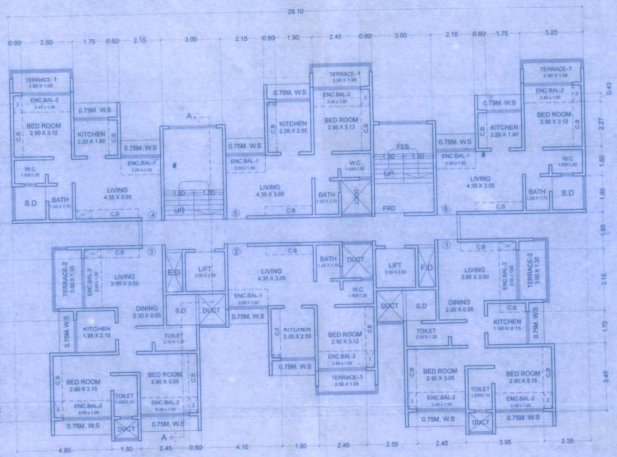

TYPICAL 5th,7th FLOOR PLAN
SCALE 1:100

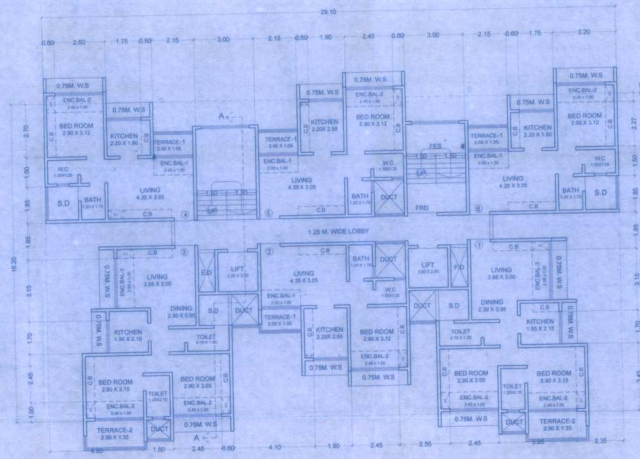

TYPICAL 4th,6th FLOOR PLAN
SCALE 1:100

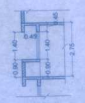

SECTION THRO.- CUB.
SCALE : N.T.S.

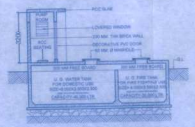

U.G.WATER TANK SECTION
SCALE : N.T.S.

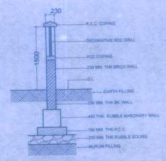

SECTION THRO. COMPOUND WALL
SCALE : N.T.S.

DRAWING NO : A 2/4

STAMP OF APPROVAL
पनवेल नगर परिषद (जि. रायगड)

CONTENT OF SHEET :
FLOOR LAYOUT PLAN

DESCRIPTION OF PROJECT :
PROPOSED RESIDENTIAL / COMMERCIAL BUILDING ON F.P. NO:269/2 PANVEL DIST.- RAIGAD

DATE : 11/02/2016	DRAWN BY: ANKUSH
SCALE : AS SHOWN	CHECKED BY : ADINATH PATKAR
ARCHITECT : 07 ASSOCIATES	ADDRESS : ARCHITECTURE INTERIOR DESIGN LANDSCAPE LAND & PROJECT CONSULTANT OFFICE 2, KARAN SANDHUTI, PLOT NO. 1/103, PLOT NO. 1/103, PANVEL - 410206
TELE PHONE : TEL - 27457077	NORTH :
WEB : www.o7architects.com	

SIGN OF OWNER :
For FUTURE HOMES CONSTRUCTIONS
Partners

SIGN OF ARCHITECT :
AR.ADINATH V.PATKAR
Reg.No. CA/2007/60234