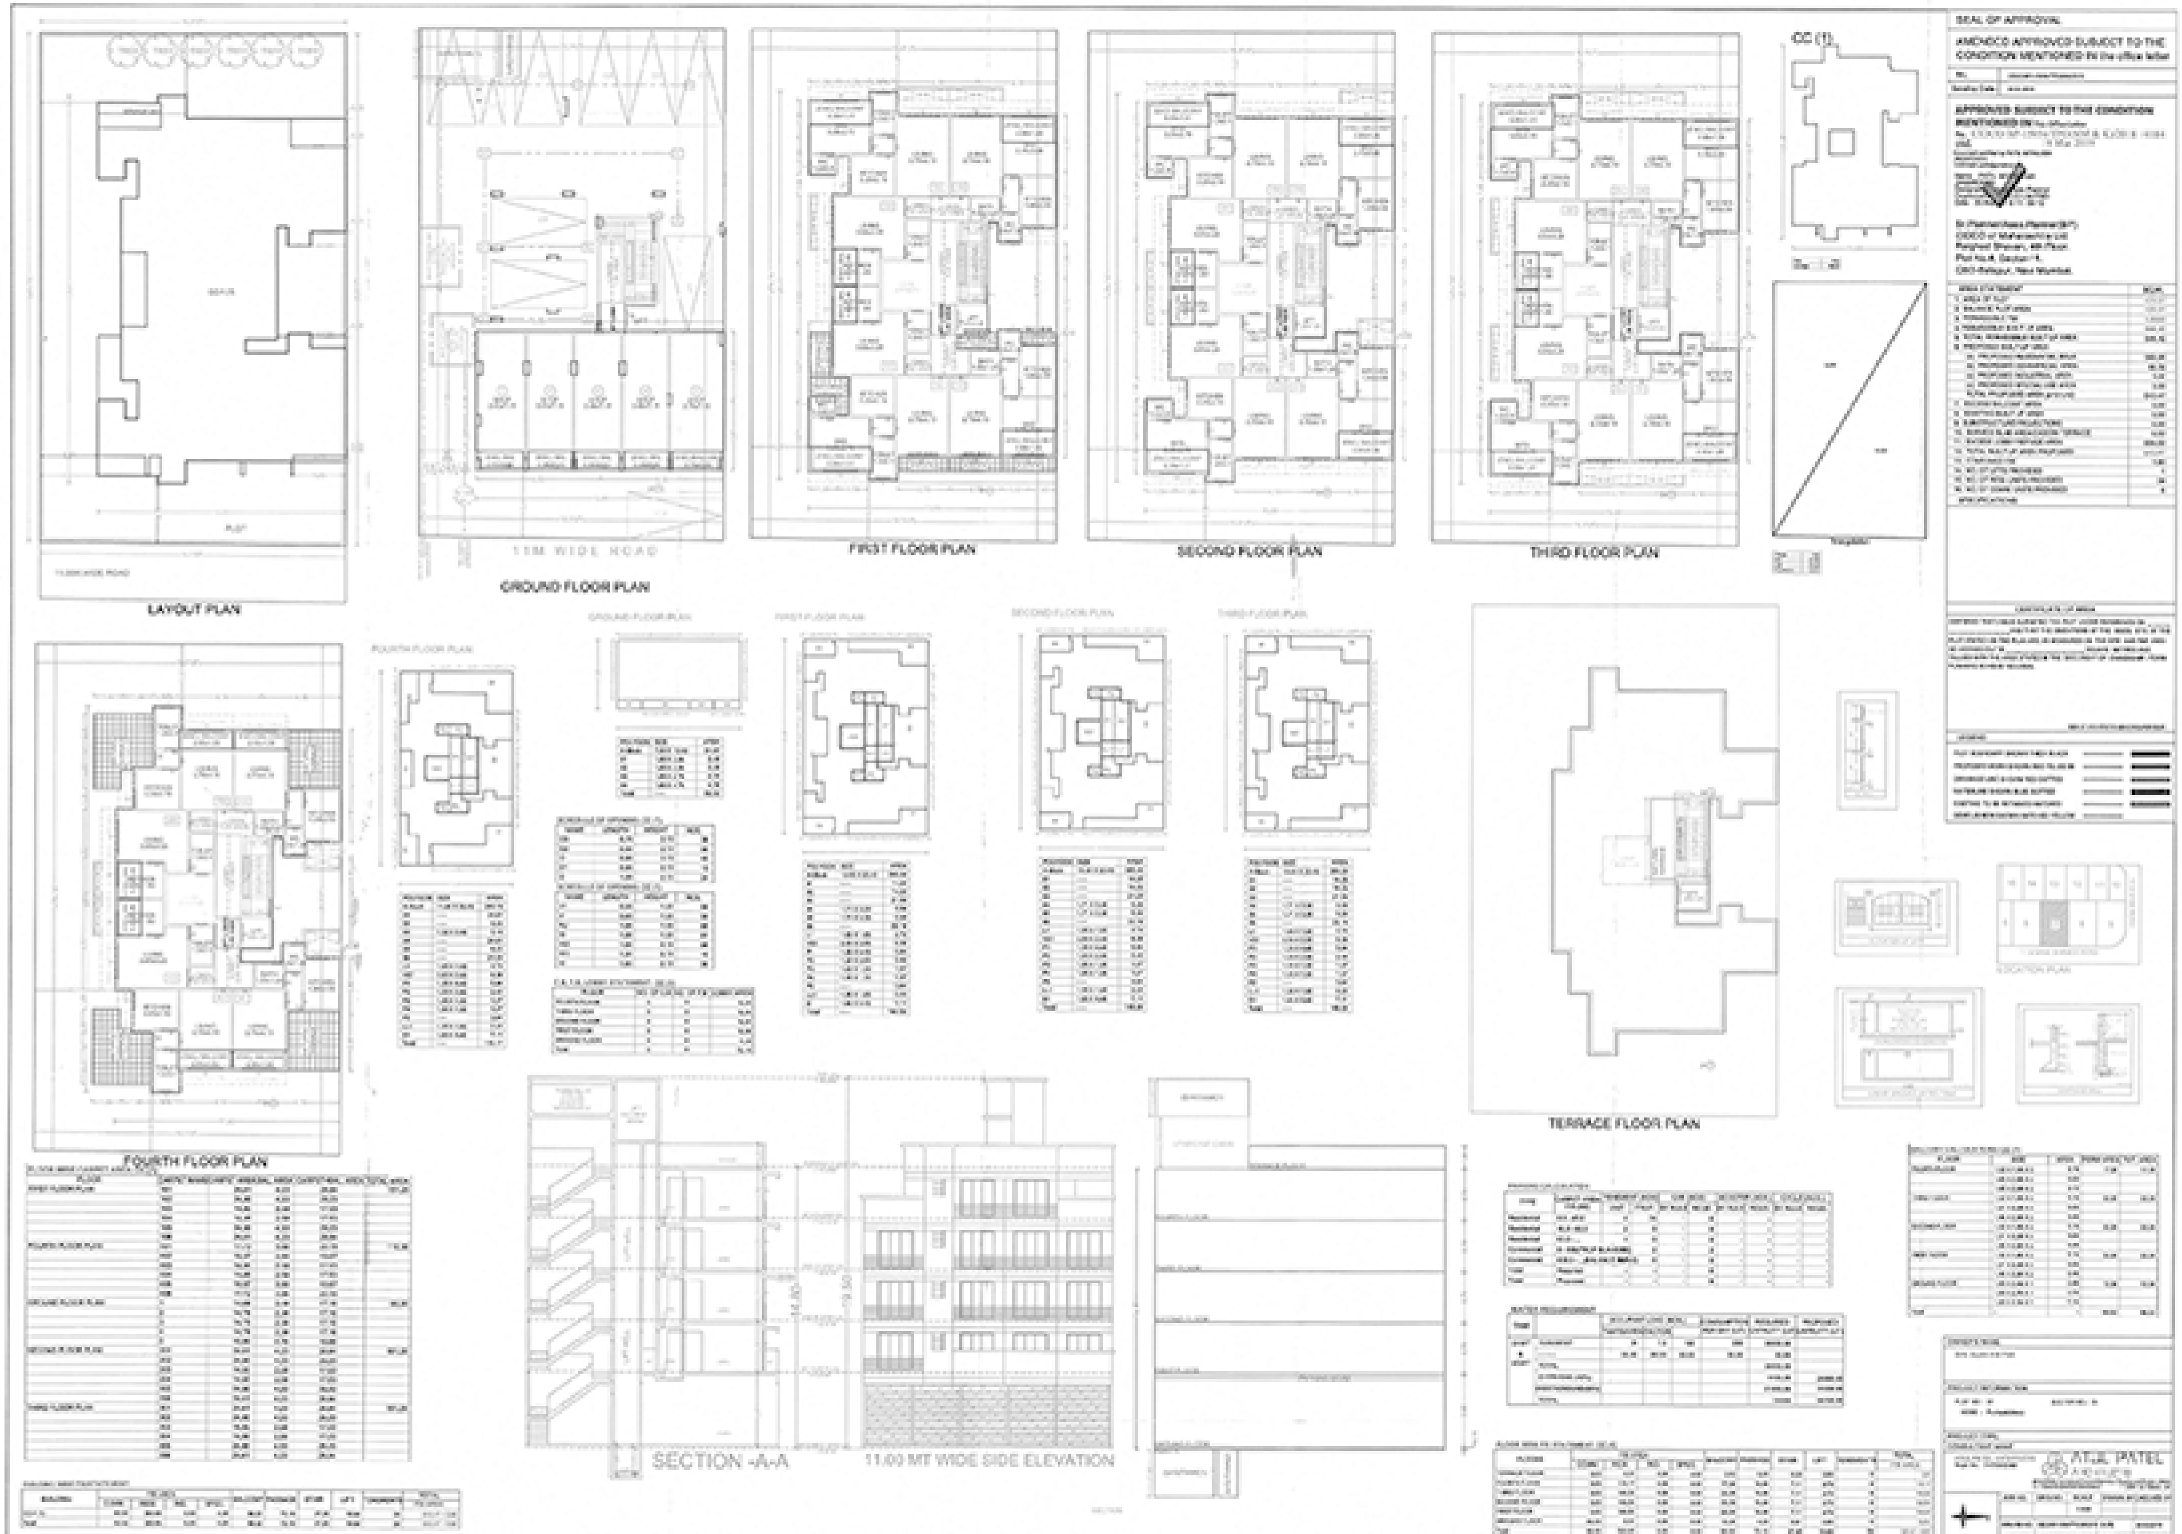
SEAL OF APPROVAL
AMENDED APPROVED SUBJECT TO THE CONDITION MENTIONED IN the office letter
APPROVED SUBJECT TO THE CONDITION MENTIONED IN the office letter
CC (1)
LAYOUT PLAN
11M WIDE ROAD
GROUND FLOOR PLAN
FIRST FLOOR PLAN
SECOND FLOOR PLAN
THIRD FLOOR PLAN
FOURTH FLOOR PLAN
TERRACE FLOOR PLAN
SECTION -A-A
11.00 MT WIDE SIDE ELEVATION
ATUL PATEL