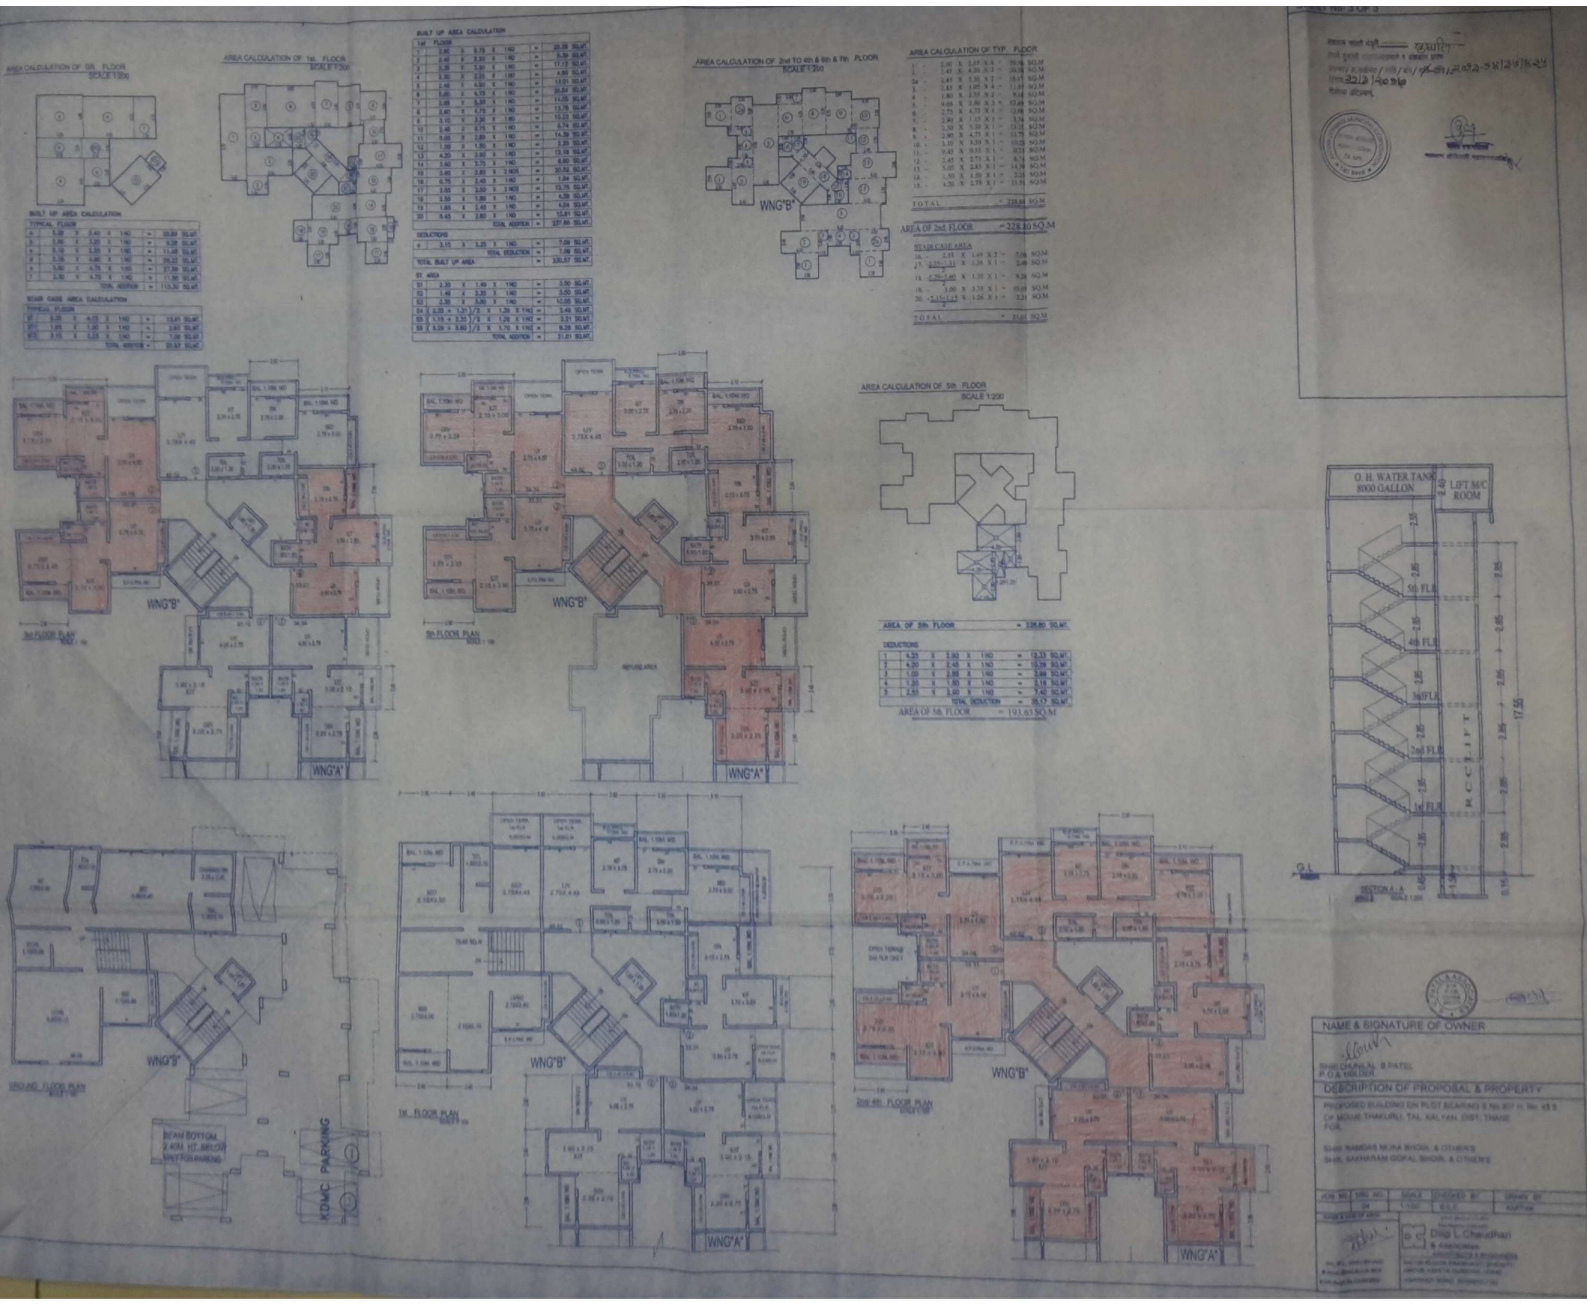
AREA CALCULATION OF GR. FLOOR
SCALE 1:200
AREA CALCULATION OF 1st. FLOOR
SCALE 1:200
AREA CALCULATION OF 2nd TO 4th & 6th & 7th FLOOR
SCALE 1:200
AREA CALCULATION OF TYP. FLOOR
AREA CALCULATION OF 5th FLOOR
SCALE 1:200
AREA OF 5th FLOOR = 228.80 SQ.M.
AREA OF 5th FLOOR = 193.63 SQ.M
O. H. WATER TANK
8000 GALLON
LIFT M/C ROOM
5th FLOOR PLAN
1st FLOOR PLAN
2nd 4th FLOOR PLAN
GROUND FLOOR PLAN
WNG"B"
WNG"A"
KDMC PARKING
NAME & SIGNATURE OF OWNER
SHRI CHUNILAL B.PATEL
P.O & HOLDER
DESCRIPTION OF PROPOSAL & PROPERTY
Dilip L.Chaudhari