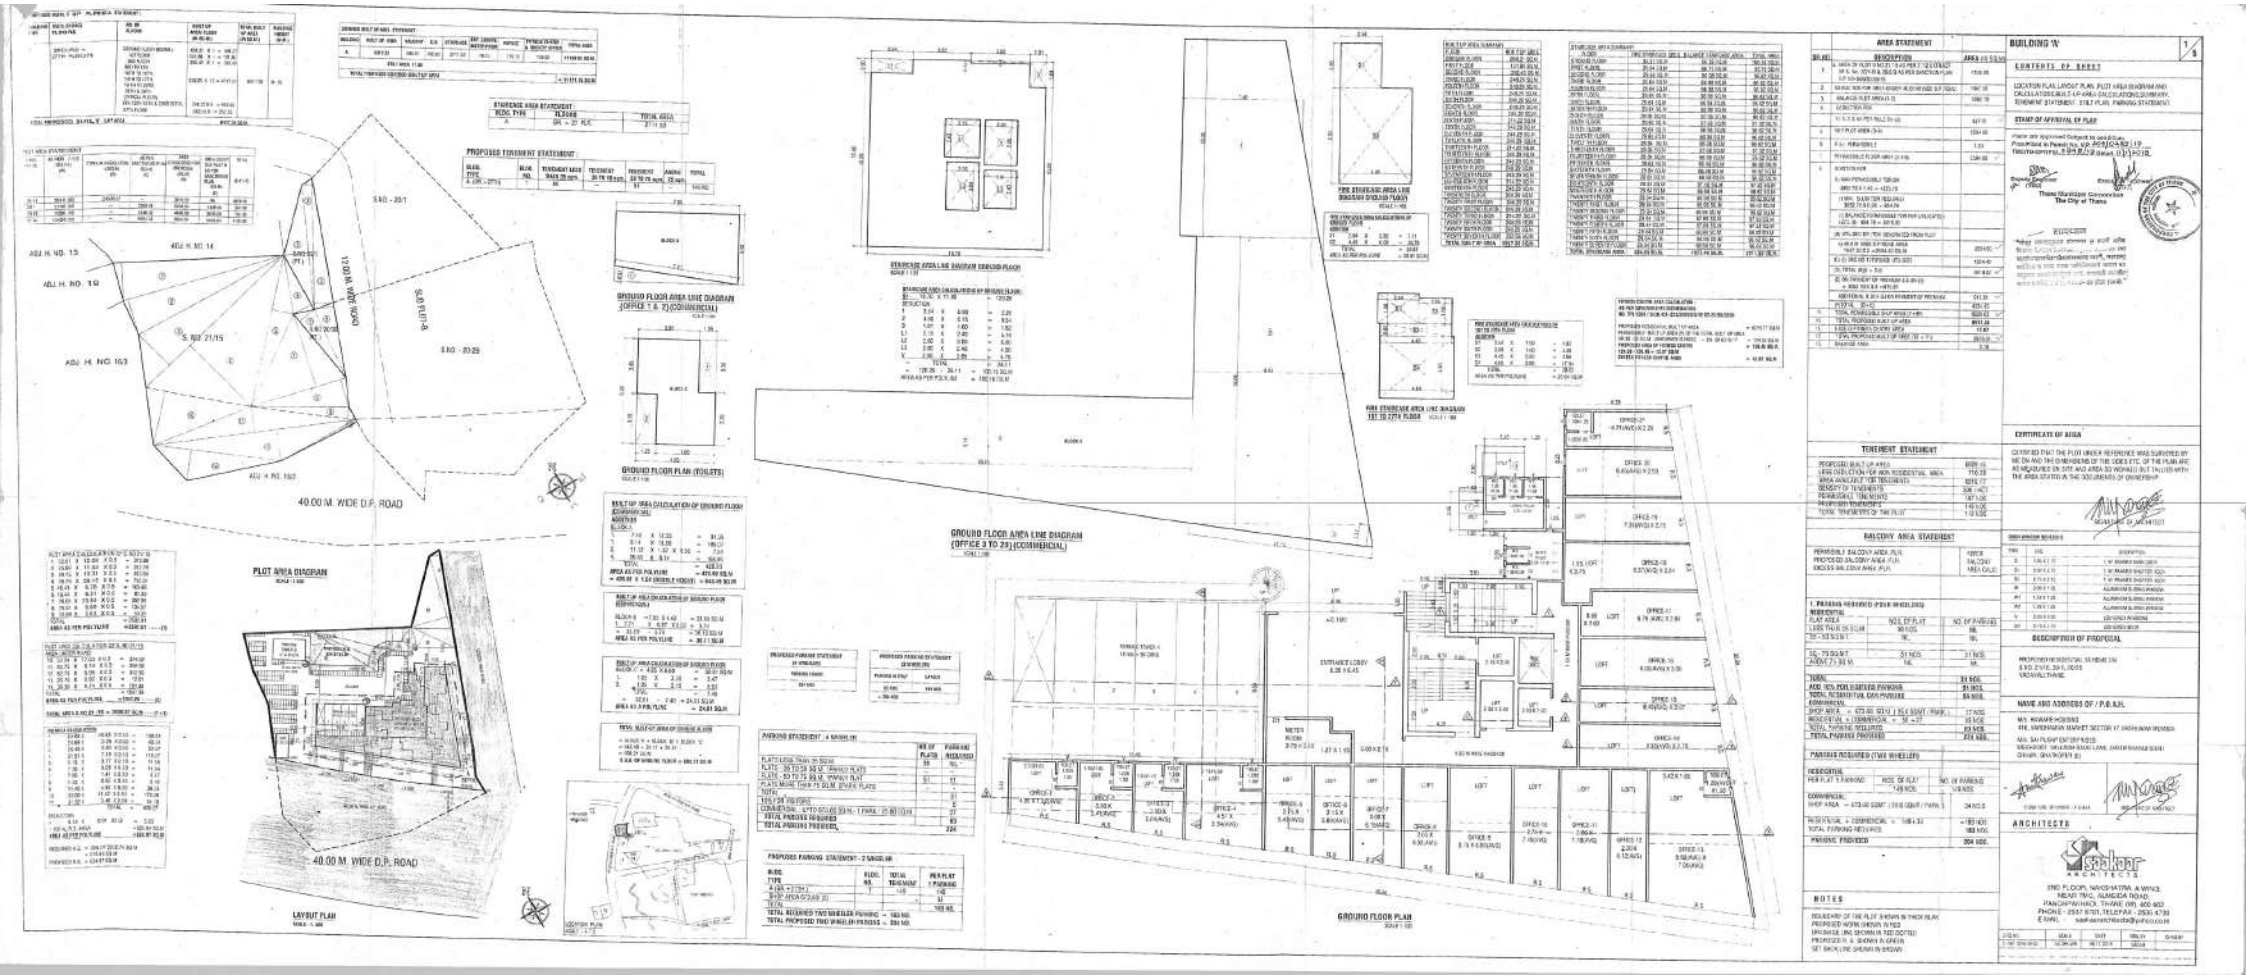
PLOT AREA DIAGRAM
SCALE 1:500
40.00 M. WIDE D.P. ROAD
LAYOUT PLAN
SCALE 1:500
GROUND FLOOR AREA LINE DIAGRAM (OFFICE 1 & 2)(COMMERCIAL)
SCALE 1:100
GROUND FLOOR PLAN (TOILETS)
SCALE 1:100
STAIRCASE AREA LINE DIAGRAM GROUND FLOOR
SCALE 1:100
GROUND FLOOR AREA LINE DIAGRAM (OFFICE 3 TO 29)(COMMERCIAL)
SCALE 1:100
FIRE STAIRCASE AREA LINE DIAGRAM 1ST TO 27TH FLOOR
SCALE 1:100
GROUND FLOOR PLAN
SCALE 1:100
PROPOSED TENEMENT STATEMENT
PARKING STATEMENT - 4 WHEELER
PROPOSED PARKING STATEMENT - 2 WHEELER
AREA STATEMENT
TENEMENT STATEMENT
BALCONY AREA STATEMENT
NOTES
BUILDING 'A'
CONTENTS OF SHEET
LOCATION PLAN, LAYOUT PLAN, PLOT AREA DIAGRAM AND CALCULATIONS, BUILT-UP AREA CALCULATIONS, SUMMARY, TENEMENT STATEMENT, STILT PLAN, PARKING STATEMENT.
STAMP OF APPROVAL OF PLAN
CERTIFICATE OF AREA
DESCRIPTION OF PROPOSAL
NAME AND ADDRESS OF / P.O.A.H.
ARCHITECTS
Sathar Architects
2ND FLOOR, NAKODA ATTIA A WING,
NEAR TMC, ALMEIDA ROAD,
PANCHPAKHADI, THANE (W). 400 602
PHONE : 2537 8707/2536 4799
E-MAIL : sathararchitects@yahoo.co.in