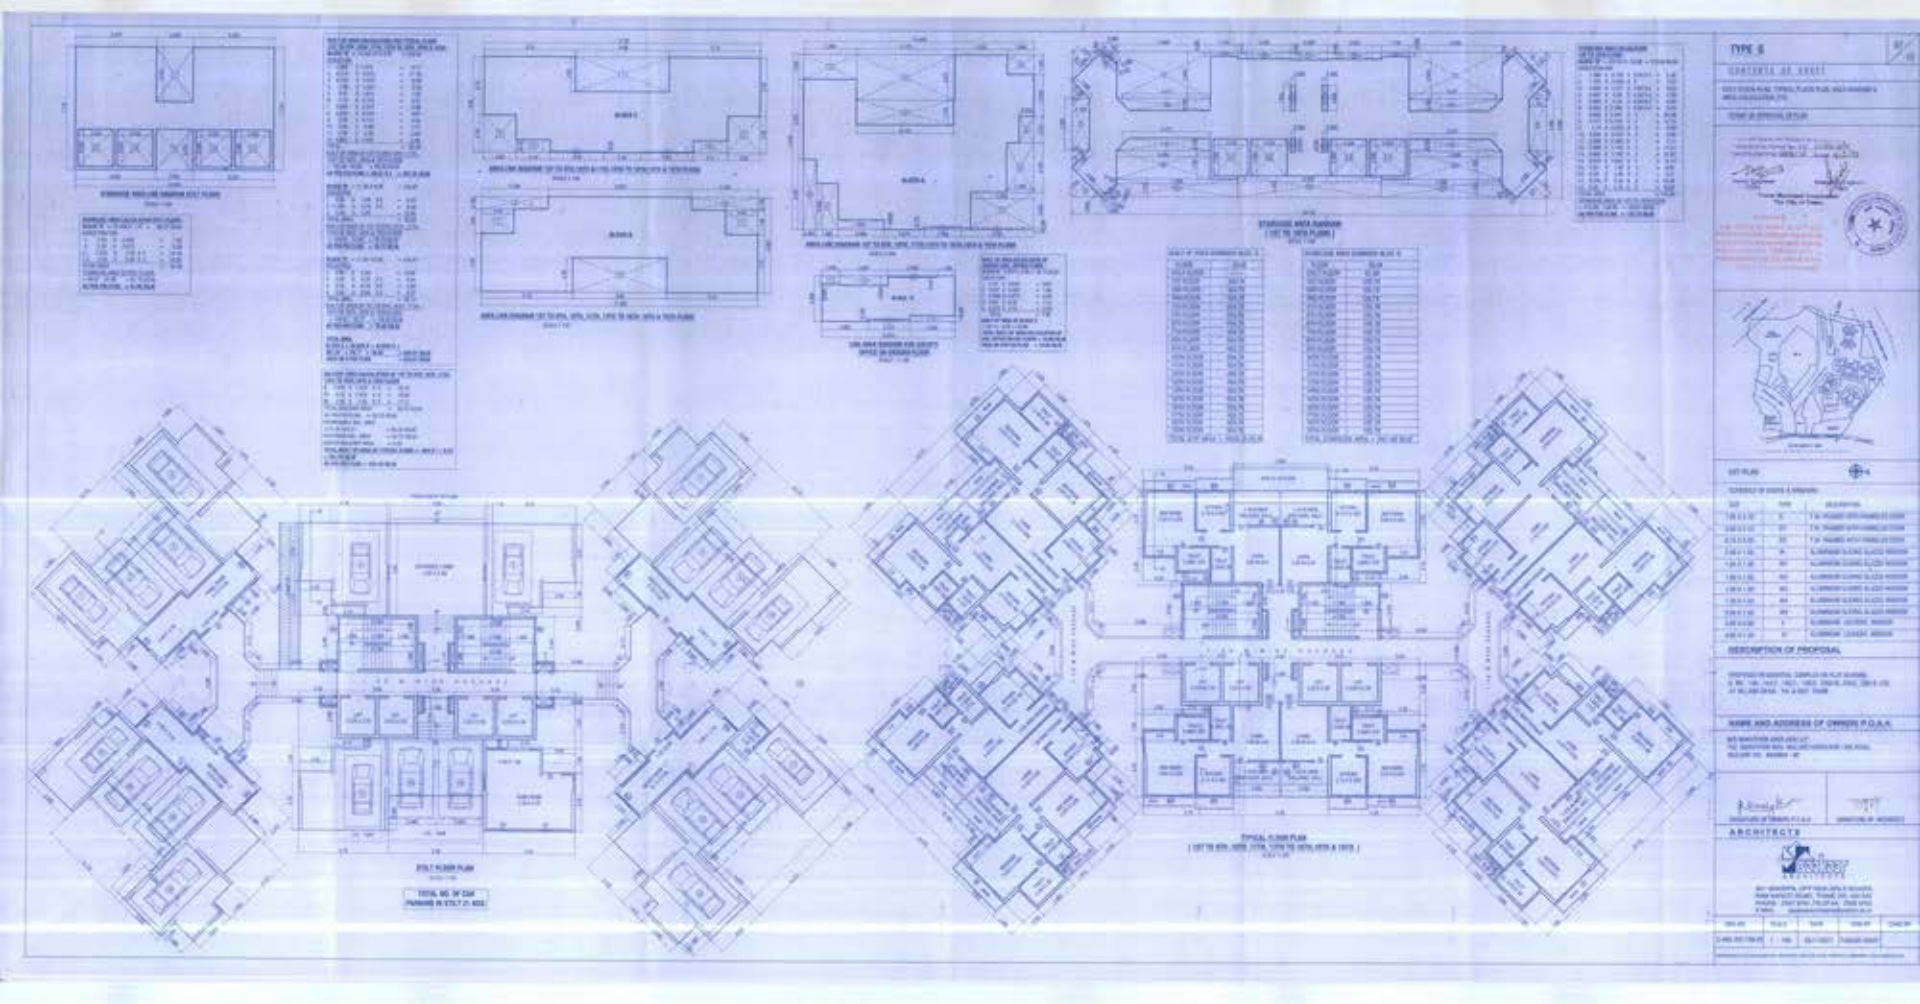
TYPE S
CONTENTS OF SHEET
DESCRIPTION OF PROPOSAL
NAME AND ADDRESS OF OWNERS P.O.A.
ARCHITECTS
STILT FLOOR PLAN
TYPICAL FLOOR PLAN