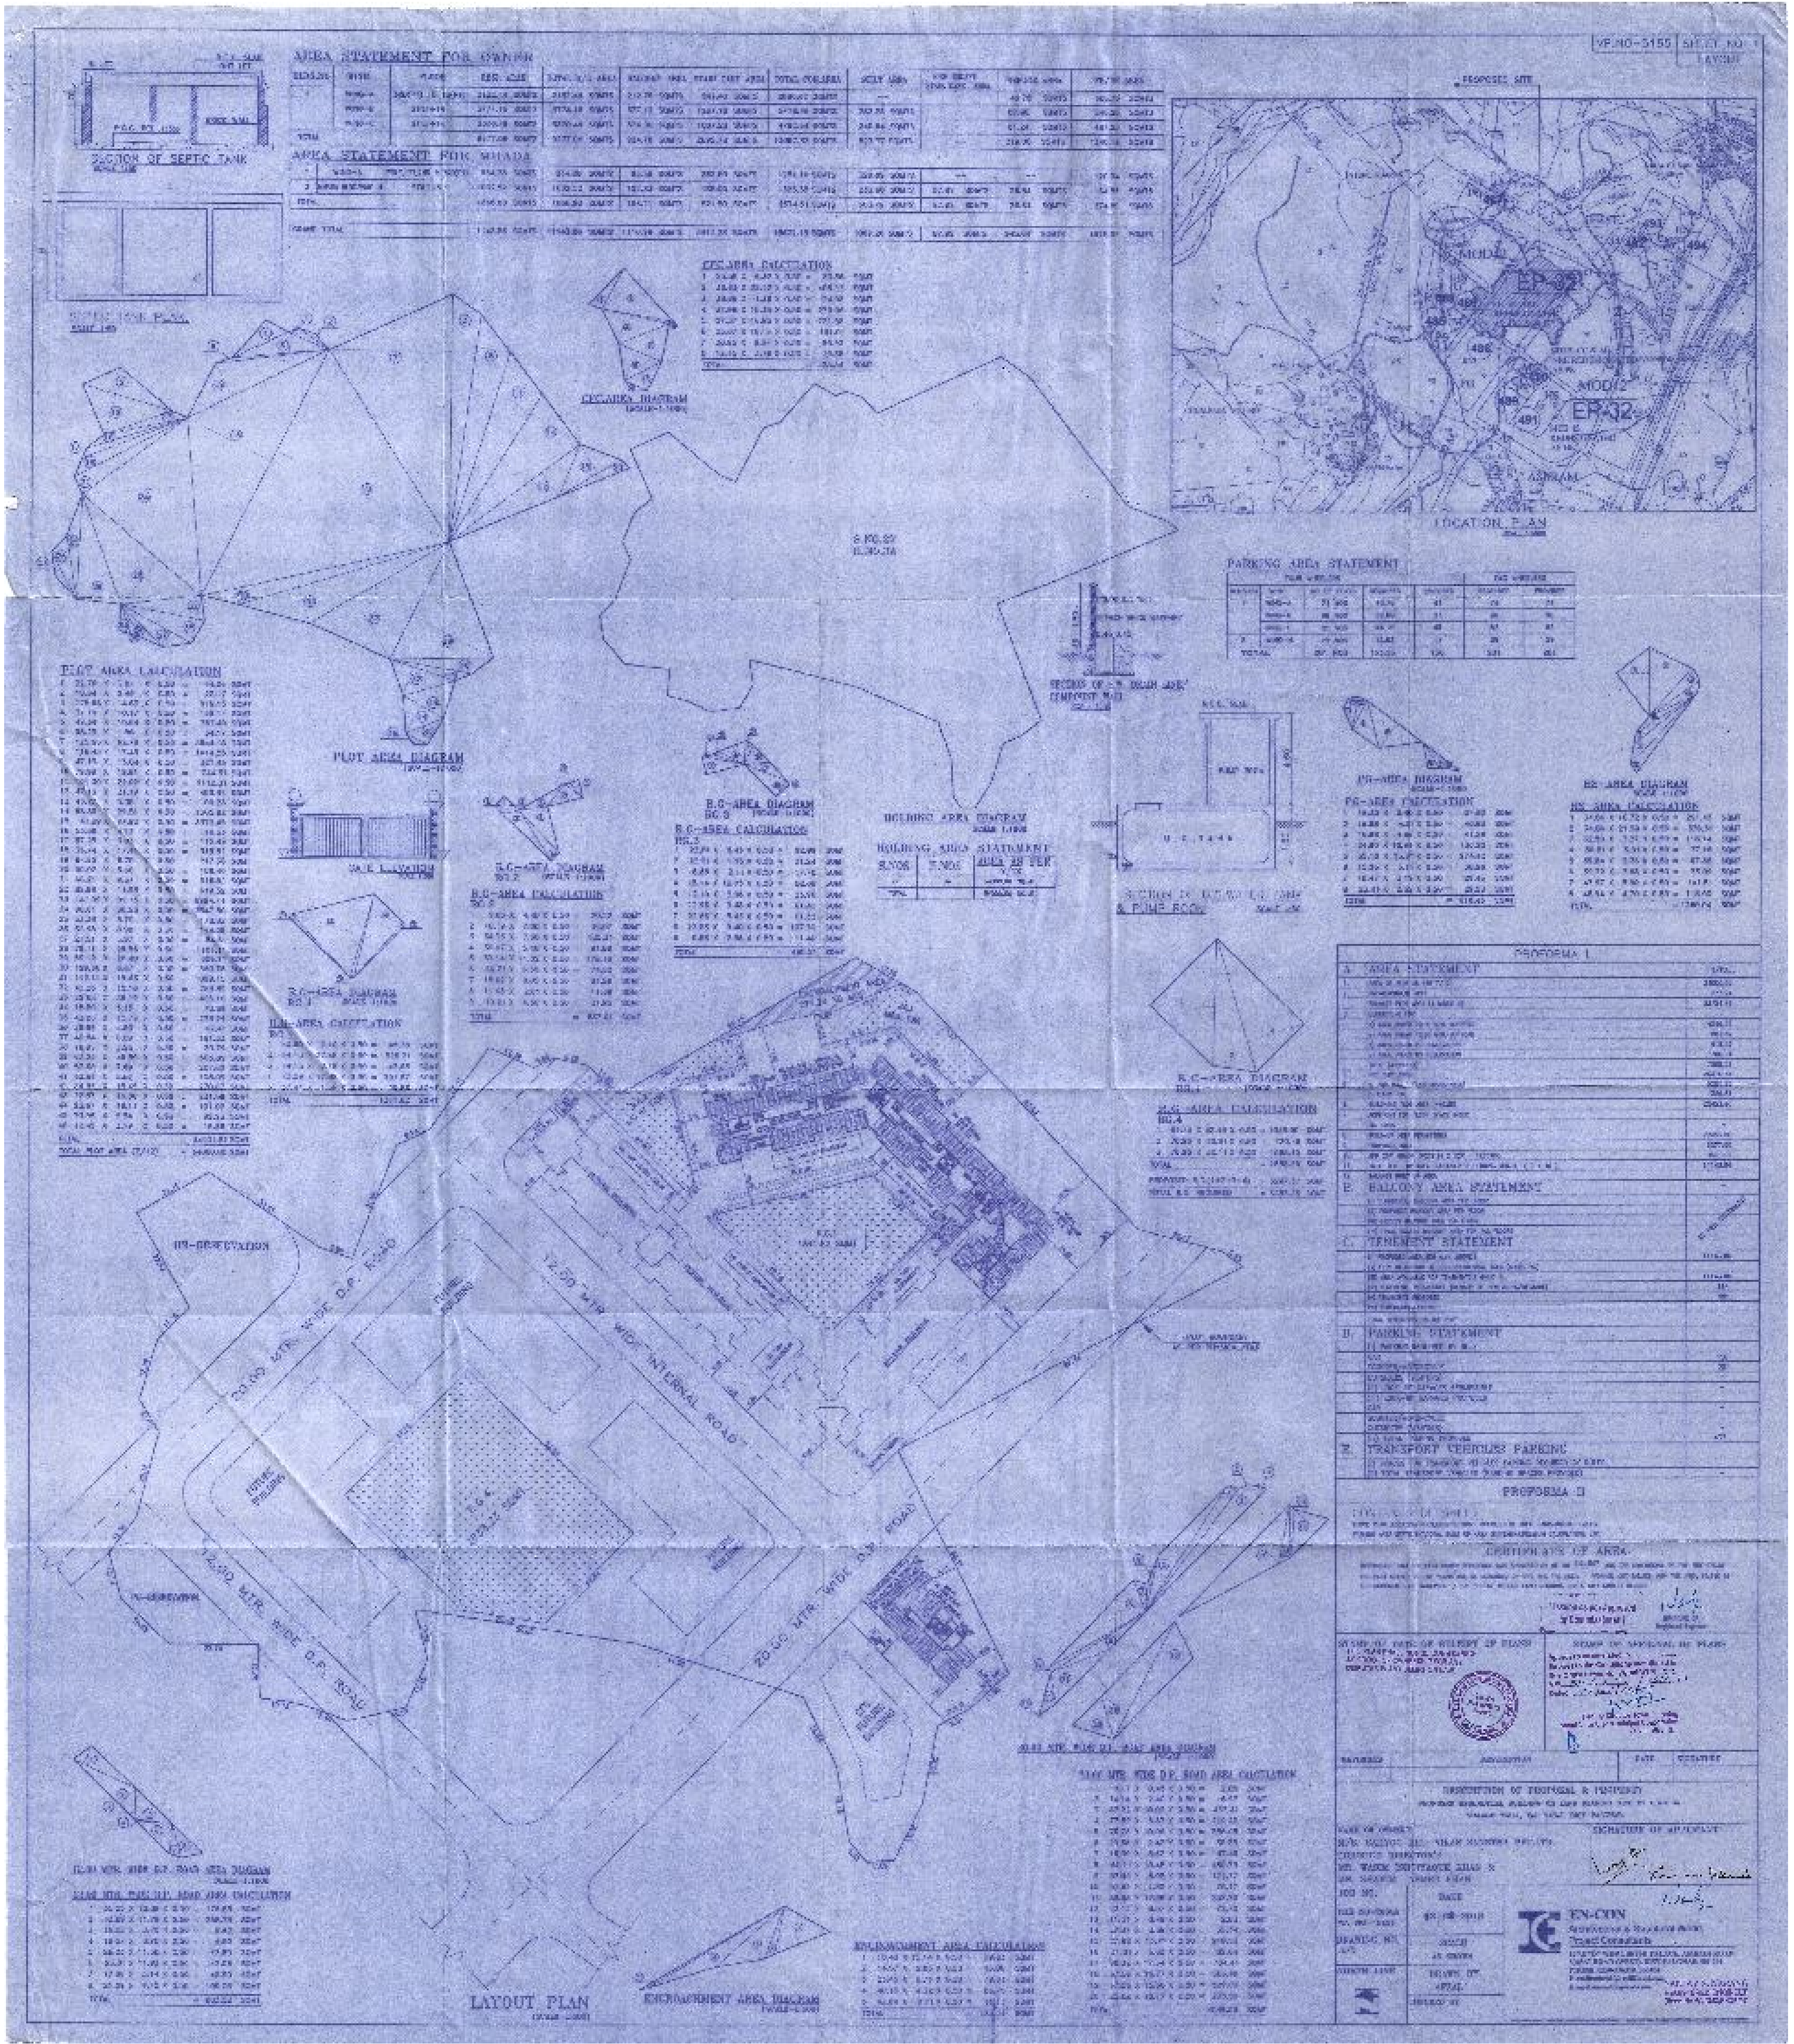

AREA STATEMENT FOR OWNER
SECTION OF SEPTIC TANK
AREA STATEMENT FOR MHADA
SEPTIC TANK PLAN
CYCLAREA CALCULATION
CYCLAREA DIAGRAM
LOCATION PLAN
PROPOSED SITE
PARKING AREA STATEMENT
PLOT AREA CALCULATION
PLOT AREA DIAGRAM
B.C-AREA DIAGRAM
B.C-AREA CALCULATION
BUILDING AREA DIAGRAM
BUILDING AREA STATEMENT
FG-AREA DIAGRAM
FG-AREA CALCULATION
RG-AREA DIAGRAM
RG-AREA CALCULATION
PROFORMA I
A. AREA STATEMENT
B. BALCONY AREA STATEMENT
C. TENEMENT STATEMENT
D. PARKING STATEMENT
E. TRANSPORT VEHICLES PARKING
PROFORMA II
CERTIFICATE OF AREA
STAMP OF APPROVAL OF PLANS
DESCRIPTION OF PROPOSAL & PROPERTY
SIGNATURE OF APPLICANT
EN-CON
12.00 MTR. WIDE INTERNAL ROAD
20.00 MTR. WIDE D.P. ROAD
LAYOUT PLAN
ENCROACHMENT AREA DIAGRAM
ENCROACHMENT AREA CALCULATION