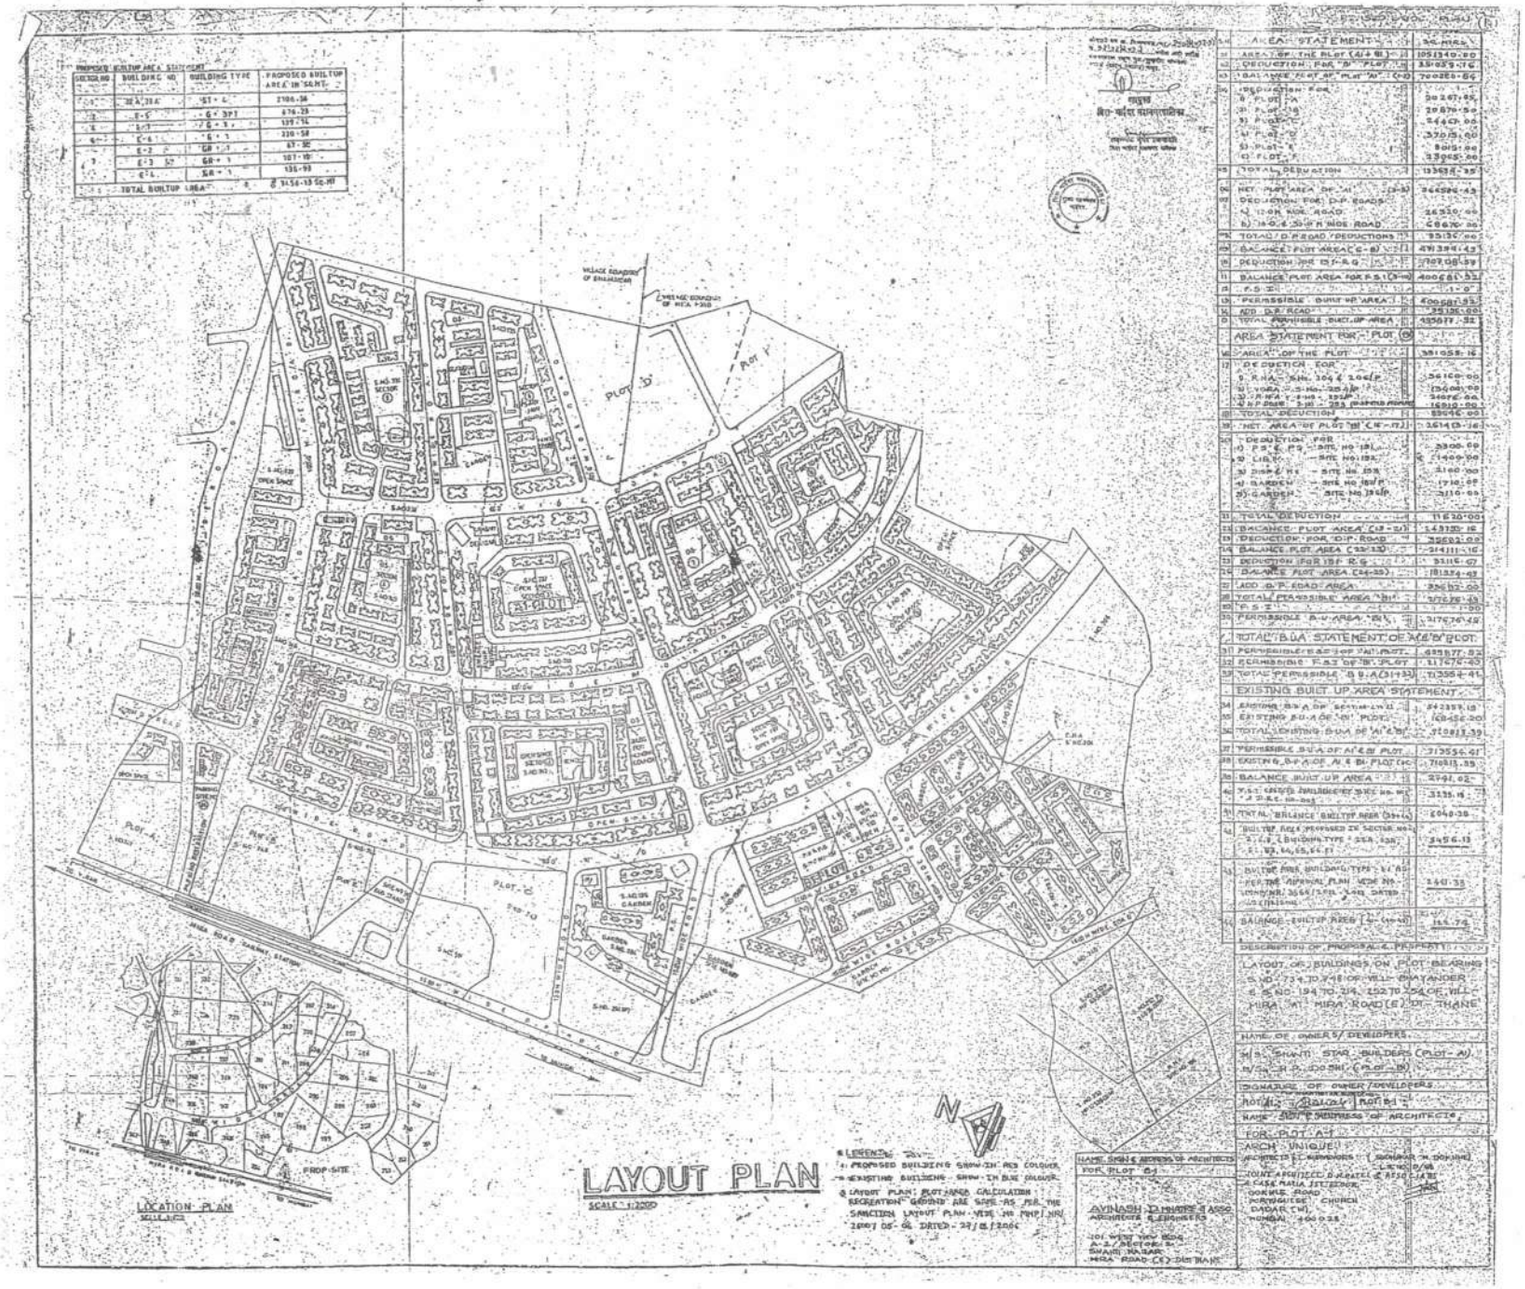
LAYOUT PLAN
SCALE 1:2000
LOCATION PLAN
PROP. SITE
PROPOSED BUILTUP AREA STATEMENT
TOTAL BUILTUP AREA
A.C.A. STATEMENT
AREA STATEMENT FOR - PLOT 'B'
AREA STATEMENT FOR - PLOT 'C'
TOTAL B.U.A. STATEMENT OF 'A' & 'B' PLOT
EXISTING BUILT UP AREA STATEMENT
DESCRIPTION OF PROPOSAL & PROPERTY
LAYOUT OF BUILDINGS ON PLOT BEARING S.NO. 194 TO 198 OF VILL. DHAYANDER & S.NO. 194 TO 214, 152 TO 154 OF VILL. PURA 'A' MIRA ROAD (E) DIST. THANE
NAME OF OWNER'S / DEVELOPERS
M/S. SHANTI STAR BUILDERS (PLOT - A)
M/S. H. P. JOSHI (PLOT - B)
SIGNATURE OF OWNER / DEVELOPERS
NAME & ADDRESS OF ARCHITECT
FOR PLOT - A
ARCH. UNIQUE
FOR PLOT - B1
AVINASH D. PHADKE & ASSO.
ARCHITECTS & ENGINEERS
201, WEST VIEW BLDG.
A-2, SECTOR-2,
SHANTI NAGAR,
MIRA ROAD (E) DIST. THANE.