STAMP OF APPROVAL

Name : Nitin B Yesuge
Designation : Deputy Director
Date : 26-Dec-2019 15:42:05
Organization : Directorate of Town Planning Maharashtra
Certificate : 24A68A0D0000C6A6
Permission No : CC No TMC/TOD/3300/2019, Date 12/26/2019 3:36:47 PM

BUILDING: TOWER 1 (B2)

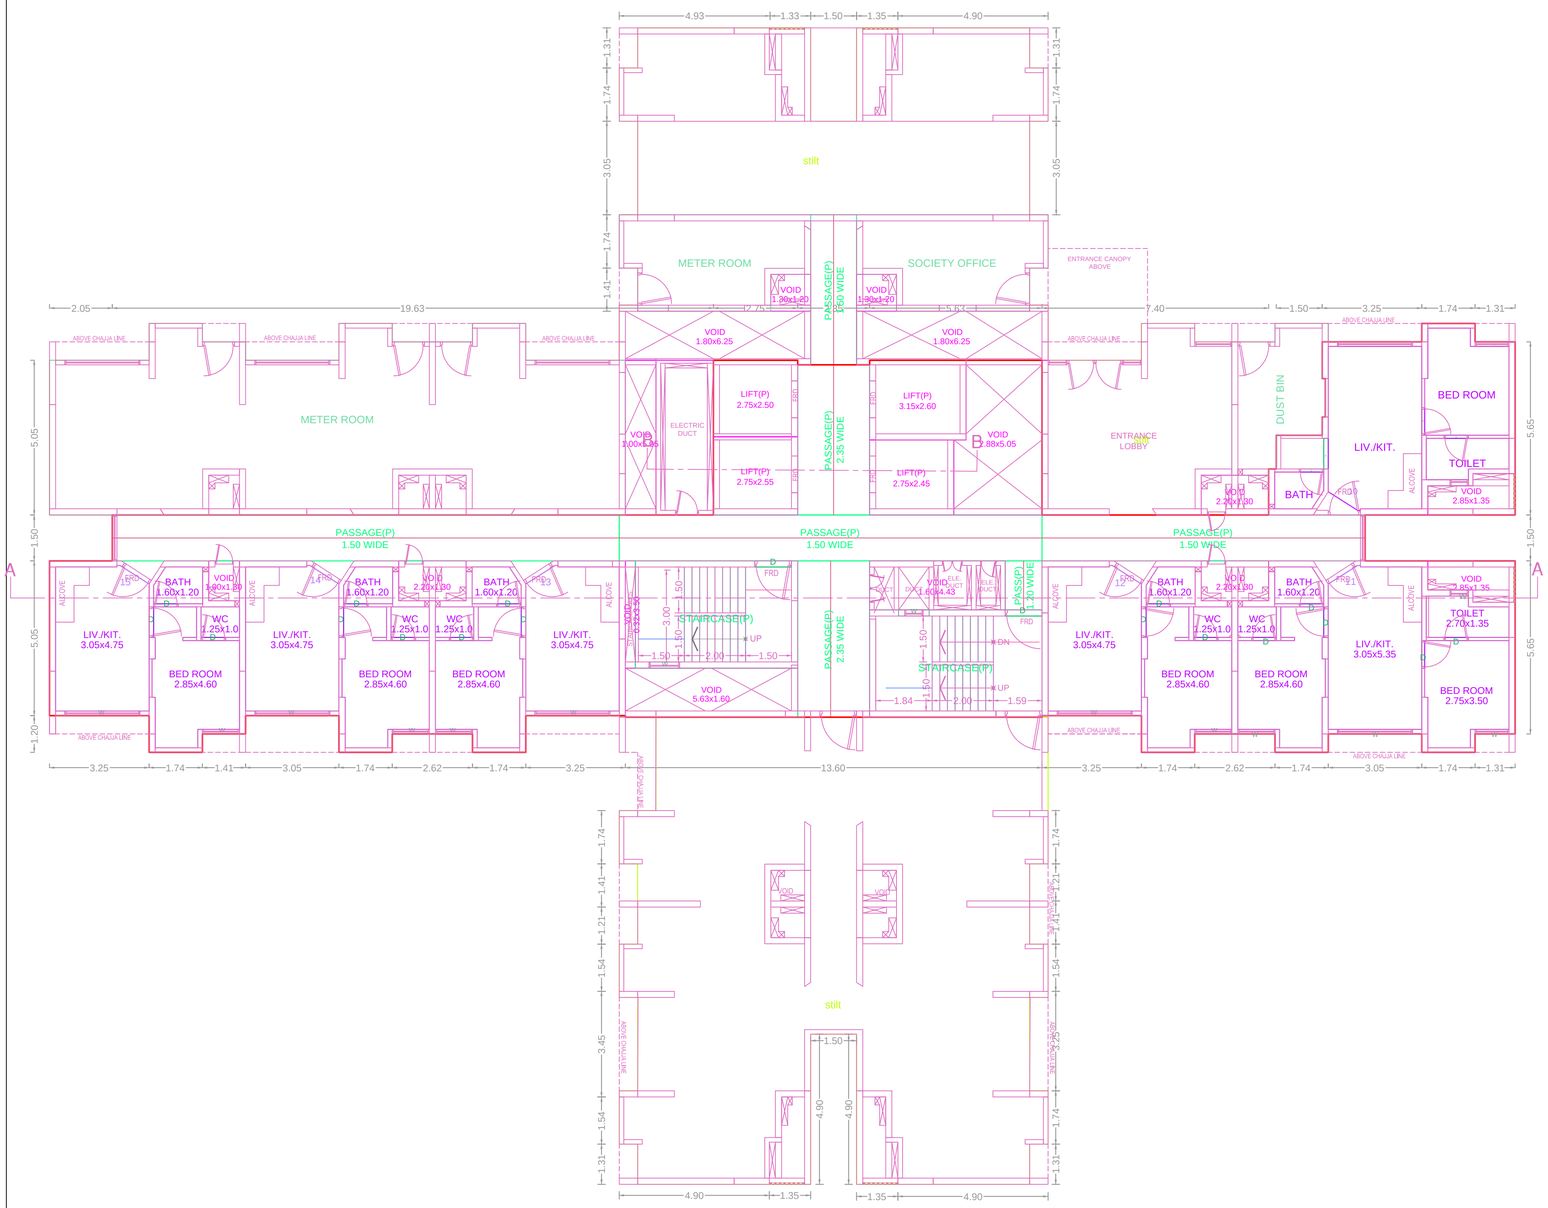


GROUND FLOOR PLAN

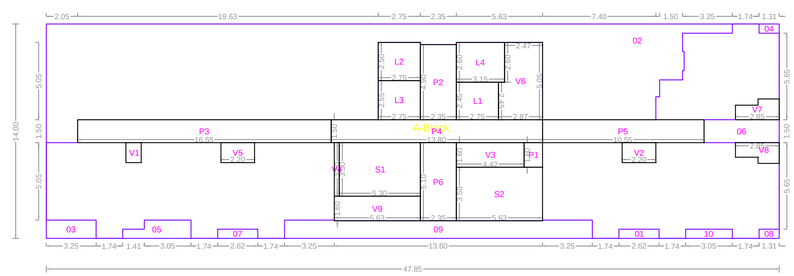


| Polygon | Area |
|---|---|
| A-Block | 669.90 |
| 01 | 1.57 |
| 02 | 206.76 |
| 03 | 3.90 |
| 04 | 0.79 |
| 05 | 4.51 |
| 06 | 7.35 |
| 07 | 1.57 |
| 08 | 0.79 |
| 09 | 23.44 |
| 10 | 1.83 |
| L1 | 6.74 |
| L2 | 6.88 |
| L3 | 7.01 |
| L4 | 8.19 |
| V1 | 1.30 |
| V2 | 2.86 |
| V3 | 7.08 |
| V4 | 1.14 |
| V5 | 2.86 |
| V6 | 13.48 |
| V7 | 3.26 |
| V8 | 3.26 |
| V9 | 9.00 |
| P1 | 1.92 |
| P2 | 11.51 |
| P3 | 24.82 |
| P4 | 20.70 |
| P5 | 15.82 |
| P6 | 11.99 |
| S1 | 18.55 |
| S2 | 19.69 |
| Total | 219.35 |

GROUND FLOOR PLAN

OWNER'S NAME / DEVELOPER NAME / POA HOLDER:
M/S. Macrotech Developers Ltd
OWNER ADDRESS: 216, Shah Nahar Indl. Estate, Dr. E Moses Road, Worli, Mumbai 400018

OWNER'S SIGN:
Name : Abhishek Manoj KADAM
Designation : Director
Date : 26-Dec-2019 15:32:00
Organization : Macrotech Developers Limited
Certificate : 23444SCC0307E12
Permission No :

PROJECT:
Plot No. / F. Plot No. / Survey No. : 26/6, 33/2, 32/11 at Village Majiwade and S.No. 184/3B at Village : Balkum
CTS No :
Tika No :
Gut No :
Village : Majiwade

ARCHITECT:
ARCHITECT NAME: Pradeep Mahipat Kamble
ARCHITECT ADDRESS: B/101, 1st Floor, Jakh Bautera Complex, Pandit Malviya Path, Ramnagar, Dombivali (E)

ARCHITECT SIGN:
Name : Pradeep Mahipat KAMBLE
Designation : Architect
Date : 26-Dec-2019 15:28:09
Organization : Pradeep Kamble Associates
Certificate : 23B82E14D0E0A
Permission No :

N

| JOB NO. | DRG.NO. | SCALE | DRAWN BY | CHECKED BY |
|---|---|---|---|---|
| | | 1:100 | | |
| INWARD NO. | S05/0104/16 | DATE | 23-12-2019 | |
| KEY NO. | | SHEET NO. | 3 / 41 | |