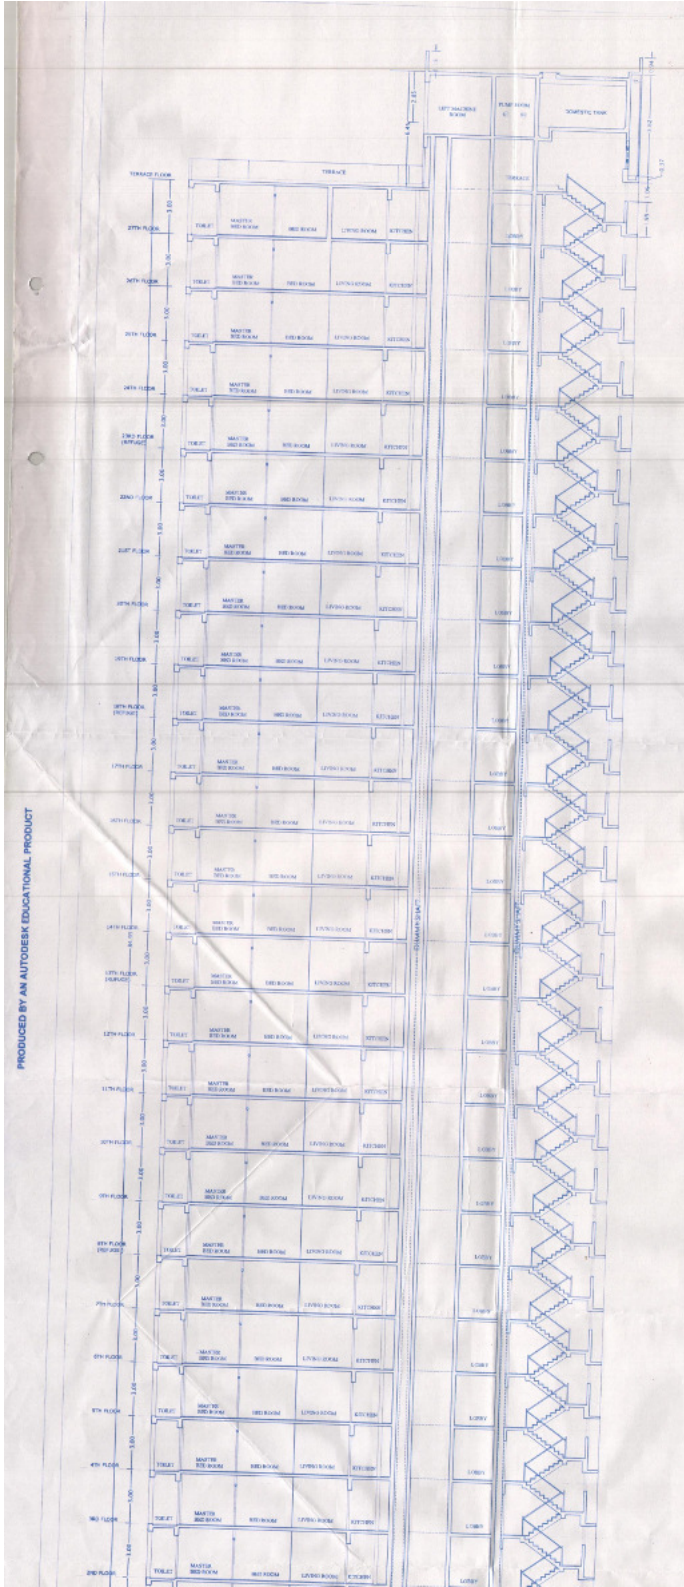

PROFORMA - B 115/157

CONTENTS OF SHEET

SECTIONS - AA,BB,CC

(PLOT - C)

TYPE - C - (W29)

(STILT + 27TH FLOOR)

STAMP OF APPROVAL OF PLANS

AMENDED

Plans are approved Subject to conditions
Prescribed in Permit No. V.P.S.L.D.D.2114
TMC/TO-CP/Plan/21421/17 Dated 12/04/2017

Deputy Engineer (TDD)

Executive Engineer (TDD)

Thane Municipal Corporation
The City of Thane

सावधान

"संगत अनधिकृत बांधकाम व अनधि. वापर, विकास नियंत्रण नियमावलीनुसार अपराध असून या बांधकामास व वापर करण्यास परवानगी देण्यात व मंजूर आराखड्यात फेरबदल करण्यात आलेला आढळल्यास दुप्पट जमीन महसूल आकारणीच्या शास्ती व तरतूद ३ वर्षे कैद व रु. पाचपटी पर्यंत दंडाची शिक्षा."

DESCRIPTION OF PROPOSAL

PROPOSED LAYOUT ON PLOT BEARING OLD S.NO.59/1, 60/0,61/0, 62/0,63/1,63/2,63/3,63/4, 63/5,63/6,63/7,63/8,63/9,63/10A,63/10B,64/1,64/2,64/3,64/4,64/5,64/6,64/7,64/8,64/9, 65/1,65/2, 65/3,65/4,65/5, 66/0, 67/0, 68/1,68/2,68/3,68/4,68/5, 69/1,69/2,69/3,69/4A,69/4B,69/5,69/6,70/1, 70/2,70/3,70/4,70/5,70/6,70/7,70/8,70/9,70/10,71/1,71/2,71/3,71/4,71/5,71/6,71/7,71/9,72/1,72/2, 72/3,72/4,72/5,72/6,72/7,72/8,72/9,73/1,73/2,73/3,73/4,73/5, 73/6,73/7 AT VILLAGE BALKUM, THANE (W).

10/1B,11/0, 23/1,23/2,23/3, 23/4, 23/5,23/6,25/0,26/0, 30/1,30/2,30/3,30/4,30/9, 31/1,31/2,31/3,31/4,32/1A,32/2A,32/2B,32/3,33/1,92/6, 93/2B AT VILLAGE DHOKALI, THANE (W).

49/1/C,56/12B/3,56/12B/2,56/13,51/1B,51/2,51/3,52/1C,52/2,52/3,52/4,52/5,52/6,53/1C,53/2,53/3, 53/4,53/5,53/6,53/7B,53/8,54/0,55/5,55/7,55/10A,55/10B,55/11,55/12,55/13,55/14,55/15, 60/8B,60/9B,60/10A,60/11A,60/12,60/13,60/14,60/16,60/17,60/18,60/19,80/20A, 104/0,274/1, AT VILLAGE KOLSHET, THANE (W).

NAME OF OWNER

M/S. ISHWER REALTY & TECHNOLOGIES PVT. LTD

ADDRESS OF DEVELOPER

M/S. ISHWER REALTY & TECHNOLOGIES PVT. LTD
216, SHAH & NAHAR IND. ESTATE,
DR. E. MOSES ROAD
WORLI, MUMBAI - 400 018

SIGNATURE OF OWNER / P.O.A.HOLDER

PRODUCED BY AN AUTODESK EDUCATIONAL PRODUCT

PRODUCED BY AN AUTODESK EDUCATIONAL PRODUCT