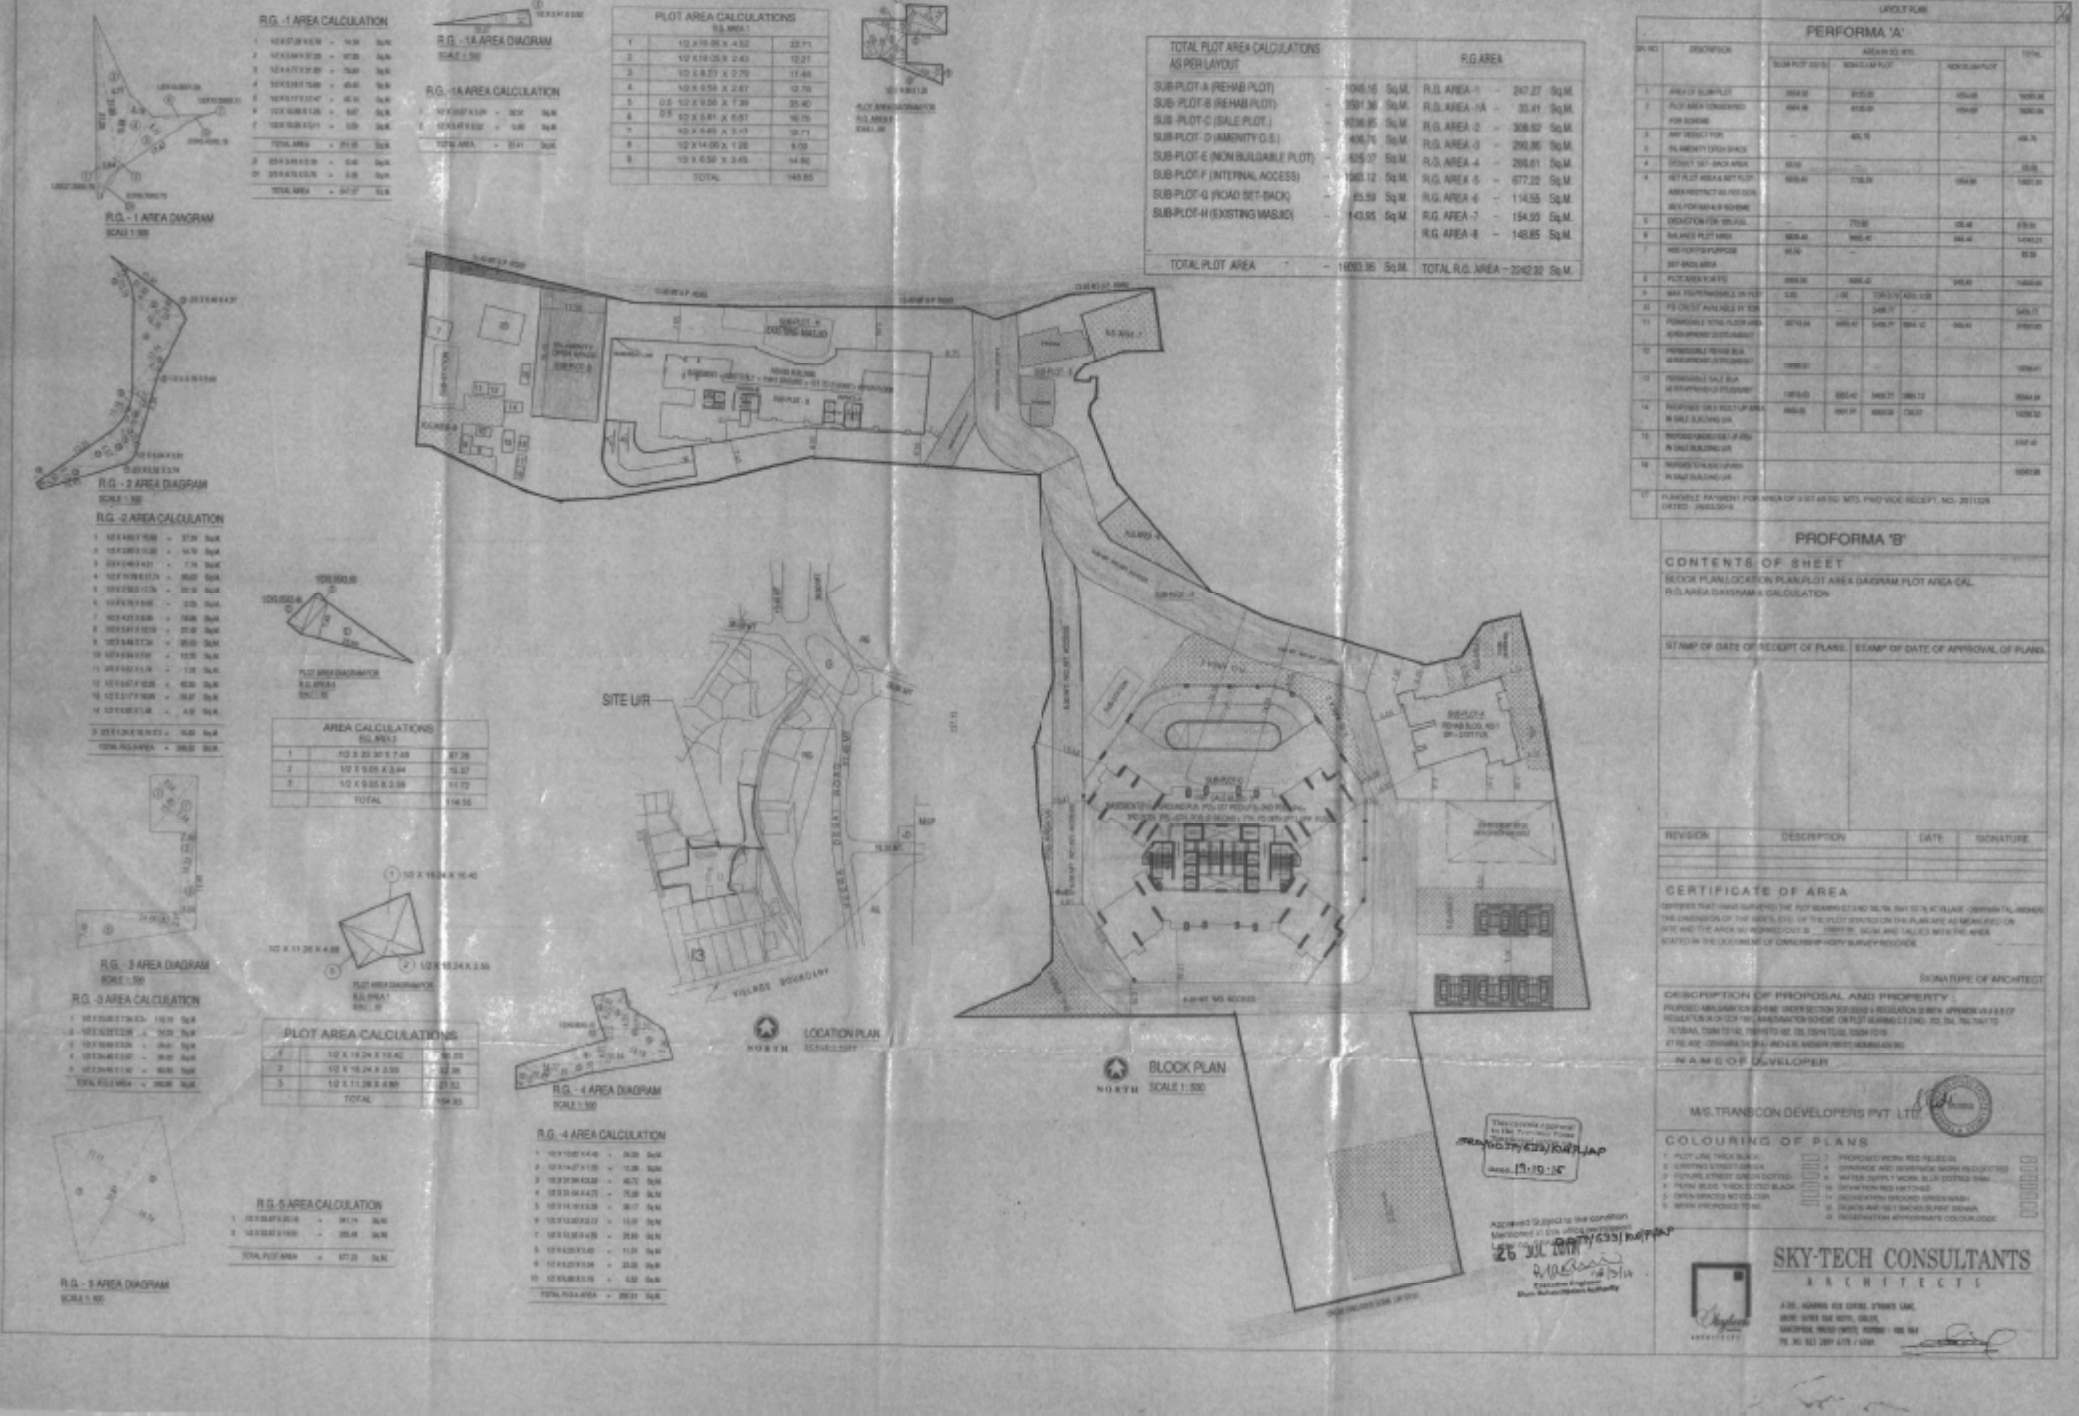
R.G. - 1 AREA DIAGRAM
SCALE 1:500
R.G. -1 AREA CALCULATION
R.G. -1A AREA DIAGRAM
SCALE 1:500
R.G. -1A AREA CALCULATION
PLOT AREA CALCULATIONS
R.G. AREA I
R.G. - 2 AREA DIAGRAM
SCALE 1:500
R.G. -2 AREA CALCULATION
SITE U/R
LOCATION PLAN
SCALE 1:500
NORTH
BLOCK PLAN
SCALE 1:500
R.G. - 3 AREA DIAGRAM
SCALE 1:500
R.G. -3 AREA CALCULATION
AREA CALCULATIONS
R.G. AREA I
PLOT AREA CALCULATIONS
R.G. - 4 AREA DIAGRAM
SCALE 1:500
R.G. -4 AREA CALCULATION
R.G. - 5 AREA DIAGRAM
SCALE 1:500
R.G. -5 AREA CALCULATION
TOTAL PLOT AREA CALCULATIONS AS PER LAYOUT
R.G. AREA
SUB-PLOT-A (REHAB PLOT) – 1045.16 Sq.M.
SUB-PLOT-B (REHAB PLOT) – 3501.36 Sq.M.
SUB -PLOT-C (SALE PLOT.) – 1036.85 Sq.M.
SUB-PLOT- D (AMENITY O.S.) – 406.76 Sq.M.
SUB-PLOT-E (NON BUILDABLE PLOT) – 635.07 Sq.M.
SUB-PLOT-F (INTERNAL ACCESS) – 1940.12 Sq.M.
SUB-PLOT-G (ROAD SET-BACK) – 85.59 Sq.M.
SUB-PLOT-H (EXISTING MASJID) – 143.85 Sq.M.
TOTAL PLOT AREA – 14093.86 Sq.M.
R.G. AREA -1 – 247.27 Sq.M.
R.G. AREA -1A – 33.41 Sq.M.
R.G. AREA -2 – 308.92 Sq.M.
R.G. AREA -3 – 293.86 Sq.M.
R.G. AREA -4 – 266.61 Sq.M.
R.G. AREA -5 – 677.22 Sq.M.
R.G. AREA -6 – 114.55 Sq.M.
R.G. AREA -7 – 154.93 Sq.M.
R.G. AREA -8 – 148.85 Sq.M.
TOTAL R.G. AREA – 2242.92 Sq.M.
LAYOUT PLAN
PERFORMA 'A'
PROFORMA 'B'
CONTENTS OF SHEET
BLOCK PLAN,LOCATION PLAN,PLOT AREA DIAGRAM,PLOT AREA CAL.
R.G.AREA DIAGRAM & CALCULATION
STAMP OF DATE OF RECEIPT OF PLANS
STAMP OF DATE OF APPROVAL OF PLANS
REVISION
DESCRIPTION
DATE
SIGNATURE
CERTIFICATE OF AREA
SIGNATURE OF ARCHITECT
DESCRIPTION OF PROPOSAL AND PROPERTY
NAME OF DEVELOPER
M/S.TRANSCON DEVELOPERS PVT. LTD.
COLOURING OF PLANS
SKY-TECH CONSULTANTS
ARCHITECTS