R.G. AREA CALCULATION

R.G. 01

ADDITION (X)

1	28.42	X	7.79	X	0.50	X 1 =	110.70	SQ.MT
2	28.42	X	7.71	X	0.50	X 1 =	109.56	SQ.MT
TOTAL						=	220.26	SQ.MT

R.G. 02

ADDITION (X)

1	29.92	X	7.62	X	0.50	X 1 =	114.00	SQ.MT
2	29.92	X	7.83	X	0.50	X 1 =	117.14	SQ.MT
TOTAL						=	231.13	SQ.MT

R.G. 03

ADDITION (X)

1	31.00	X	7.09	X	0.50	X 1 =	109.90	SQ.MT
2	31.00	X	9.27	X	0.50	X 1 =	143.69	SQ.MT
TOTAL						=	253.58	SQ.MT

R.G. 04

ADDITION (X)

1	38.78	X	9.44	X	0.50	X 1 =	183.04	SQ.MT
2	38.78	X	8.27	X	0.50	X 1 =	160.36	SQ.MT
3	17.40	X	3.05	X	0.50	X 1 =	26.54	SQ.MT
TOTAL						=	369.93	SQ.MT

R.G. 05

ADDITION (X)

1	16.99	X	5.62	X	0.50	X 1 =	47.74	SQ.MT
2	21.00	X	14.75	X	0.50	X 1 =	154.88	SQ.MT
3	21.00	X	4.96	X	0.50	X 1 =	52.08	SQ.MT
TOTAL						=	254.70	SQ.MT

R.G. 06

ADDITION (X)

1	19.37	X	3.14	X	0.50	X 1 =	30.41	SQ.MT
2	19.37	X	5.76	X	0.50	X 1 =	55.79	SQ.MT
3	30.98	X	13.72	X	0.50	X 1 =	212.52	SQ.MT
4	30.98	X	6.60	X	0.50	X 1 =	102.23	SQ.MT
5	25.27	X	4.31	X	0.50	X 1 =	54.46	SQ.MT
6	23.26	X	11.72	X	0.50	X 1 =	136.30	SQ.MT
7	28.05	X	10.29	X	0.50	X 1 =	144.32	SQ.MT
8	28.05	X	5.53	X	0.50	X 1 =	77.56	SQ.MT
9	6.96	X	2.38	X	0.50	X 1 =	8.28	SQ.MT
TOTAL						=	821.87	SQ.MT

R.G. 07

ADDITION (X)

1	21.24	X	8.67	X	0.50	X 1 =	92.08	SQ.MT
2	33.04	X	3.76	X	0.50	X 1 =	62.12	SQ.MT
3	38.57	X	13.39	X	0.50	X 1 =	258.23	SQ.MT
4	15.78	X	1.17	X	0.50	X 1 =	9.23	SQ.MT
5	15.20	X	2.72	X	0.50	X 1 =	20.67	SQ.MT
6	13.79	X	3.81	X	0.50	X 1 =	26.27	SQ.MT
TOTAL						=	468.59	SQ.MT

R.G. 08

ADDITION (X)

1	25.19	X	4.56	X	0.50	X 1 =	57.43	SQ.MT
2	25.19	X	5.92	X	0.50	X 1 =	74.56	SQ.MT
3	29.73	X	13.63	X	0.50	X 1 =	202.61	SQ.MT
4	29.73	X	24.29	X	0.50	X 1 =	361.07	SQ.MT
5	28.07	X	4.96	X	0.50	X 1 =	69.61	SQ.MT
6	25.85	X	10.10	X	0.50	X 1 =	130.10	SQ.MT
7	43.14	X	6.07	X	0.50	X 1 =	130.93	SQ.MT
8	22.07	X	4.12	X	0.50	X 1 =	45.46	SQ.MT
9	43.14	X	4.88	X	0.50	X 1 =	105.26	SQ.MT
10	42.46	X	4.95	X	0.50	X 1 =	105.09	SQ.MT
11	46.39	X	15.86	X	0.50	X 1 =	367.87	SQ.MT
TOTAL						=	1650.45	SQ.MT

R.G. 09

ADDITION (X)

1	14.67	X	7.33	X	0.50	X 1 =	53.77	SQ.MT
2	14.67	X	7.03	X	0.50	X 1 =	51.57	SQ.MT
3	24.47	X	9.97	X	0.50	X 1 =	121.98	SQ.MT
TOTAL						=	227.31	SQ.MT
TOTAL R.G. 01 TO 09						=	4497.82	SQ.MT

LINE DIAGRAM OF R.G. NO - 01
SCALE :- 1:500

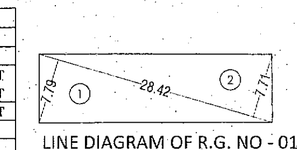

LINE DIAGRAM OF R.G. NO - 02
SCALE :- 1:500

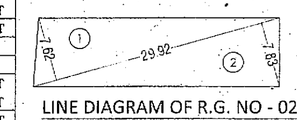

LINE DIAGRAM OF R.G. NO - 03
SCALE :- 1:500

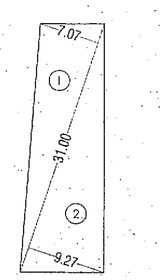

LINE DIAGRAM OF R.G. NO - 04
SCALE :- 1:500

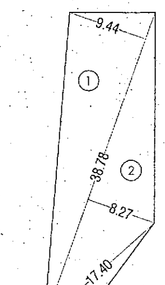

LINE DIAGRAM OF R.G. NO - 09
SCALE :- 1:500

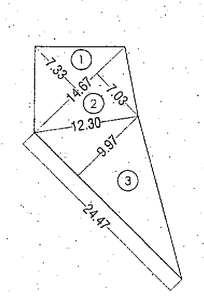

LINE DIAGRAM OF R.G. NO - 06
SCALE :- 1:500

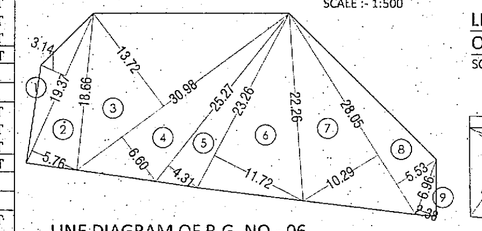

LINE DIAGRAM OF R.G. NO - 07
SCALE :- 1:500

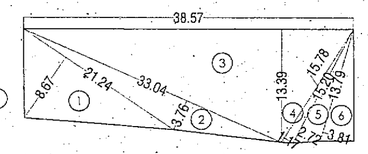

LINE DIAGRAM OF R.G. NO - 08
SCALE :- 1:500

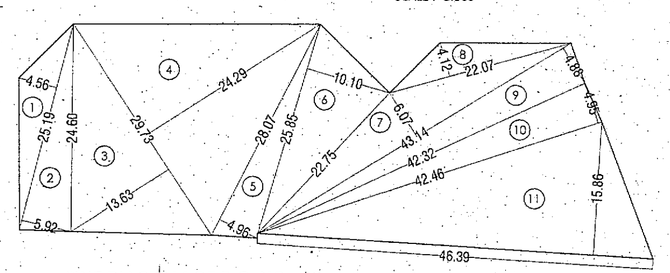

LINE DIAGRAM OF R.G. NO - 05
SCALE :- 1:500

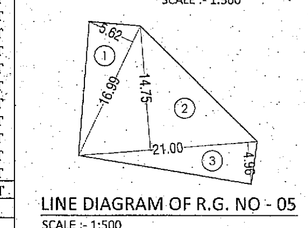

EXISTING STRUCTURE HATCHED (X) AREA CALC.

1	10.00	X	2.35	X	0.50	X 1 =	11.75	SQ.MT
2	10.00	X	2.53	X	0.50	X 1 =	12.65	SQ.MT
3	15.18	X	7.43	X	0.50	X 1 =	56.39	SQ.MT
4	23.27	X	4.24	X	0.50	X 1 =	49.33	SQ.MT
5	34.99	X	10.00	X	0.50	X 1 =	174.95	SQ.MT
6	24.14	X	9.99	X	0.50	X 1 =	120.58	SQ.MT
7	14.14	X	6.95	X	0.50	X 1 =	49.14	SQ.MT
8	36.11	X	7.97	X	0.50	X 1 =	143.90	SQ.MT
9	46.05	X	5.75	X	0.50	X 1 =	132.38	SQ.MT
10	11.87	X	5.20	X	0.50	X 1 =	30.86	SQ.MT
TOTAL						=	781.93	SQ.MT

LINE DIAGRAM OF EXISTING STRUCTURE(X)
SCALE :- 1:500

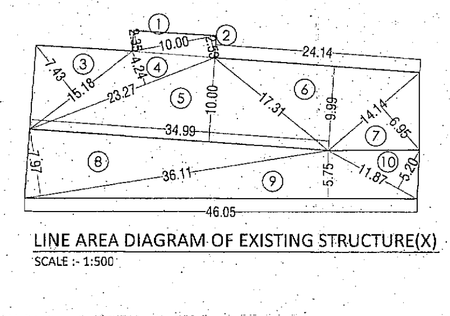

PLOT AREA CALCULATION

CRZ PLOT

1	16.03	X	0.27	X	0.50	X 1 =	2.16	SQ.MT
2	17.03	X	5.23	X	0.50	X 1 =	44.53	SQ.MT
3	20.70	X	4.90	X	0.50	X 1 =	50.72	SQ.MT
4	40.99	X	16.59	X	0.50	X 1 =	340.01	SQ.MT
5	33.78	X	1.92	X	0.50	X 1 =	32.43	SQ.MT
6	33.78	X	1.16	X	0.50	X 1 =	19.59	SQ.MT
7	33.38	X	0.75	X	0.50	X 1 =	12.52	SQ.MT
8	32.94	X	0.59	X	0.50	X 1 =	9.72	SQ.MT
9	34.80	X	21.24	X	0.50	X 1 =	369.58	SQ.MT
10	23.66	X	9.51	X	0.50	X 1 =	112.50	SQ.MT
11	26.58	X	12.84	X	0.50	X 1 =	170.64	SQ.MT
12	27.23	X	10.26	X	0.50	X 1 =	139.69	SQ.MT
13	10.66	X	1.70	X	(2 / 3)	X 1 =	12.08	SQ.MT
14	27.23	X	5.22	X	0.50	X 1 =	71.07	SQ.MT
15	25.03	X	7.06	X	0.50	X 1 =	88.36	SQ.MT
TOTAL (A)						=	1475.60	SQ.MT

NON - CRZ PLOT

16	12.12	X	5.09	X	0.50	X 1 =	30.85	SQ.MT
17	52.17	X	5.72	X	0.50	X 1 =	149.21	SQ.MT
18	41.85	X	8.42	X	0.50	X 1 =	176.19	SQ.MT
19	24.89	X	5.54	X	0.50	X 1 =	68.95	SQ.MT
20	24.89	X	6.77	X	0.50	X 1 =	84.25	SQ.MT
21	24.37	X	2.65	X	0.50	X 1 =	32.29	SQ.MT
22	45.04	X	18.19	X	0.50	X 1 =	409.64	SQ.MT
23	85.32	X	23.22	X	0.50	X 1 =	990.57	SQ.MT
24	111.11	X	37.35	X	0.50	X 1 =	2074.98	SQ.MT
25	111.11	X	29.41	X	0.50	X 1 =	1633.87	SQ.MT
26	108.12	X	20.67	X	0.50	X 1 =	1117.42	SQ.MT
27	118.08	X	45.42	X	0.50	X 1 =	2681.60	SQ.MT
28	118.08	X	38.69	X	0.50	X 1 =	2284.26	SQ.MT
29	111.39	X	77.86	X	0.50	X 1 =	4336.41	SQ.MT
30	111.13	X	26.79	X	0.50	X 1 =	1488.59	SQ.MT
31	98.42	X	24.76	X	0.50	X 1 =	1218.44	SQ.MT
32	97.50	X	4.54	X	0.50	X 1 =	221.33	SQ.MT
33	84.43	X	9.70	X	0.50	X 1 =	409.49	SQ.MT
34	52.85	X	22.91	X	0.50	X 1 =	605.40	SQ.MT
TOTAL (B)						=	20013.70	SQ.MT
PLOT (A + B)						=	21489.30	SQ.MT

PLOT AREA DIAGRAM
SCALE - 1:1000

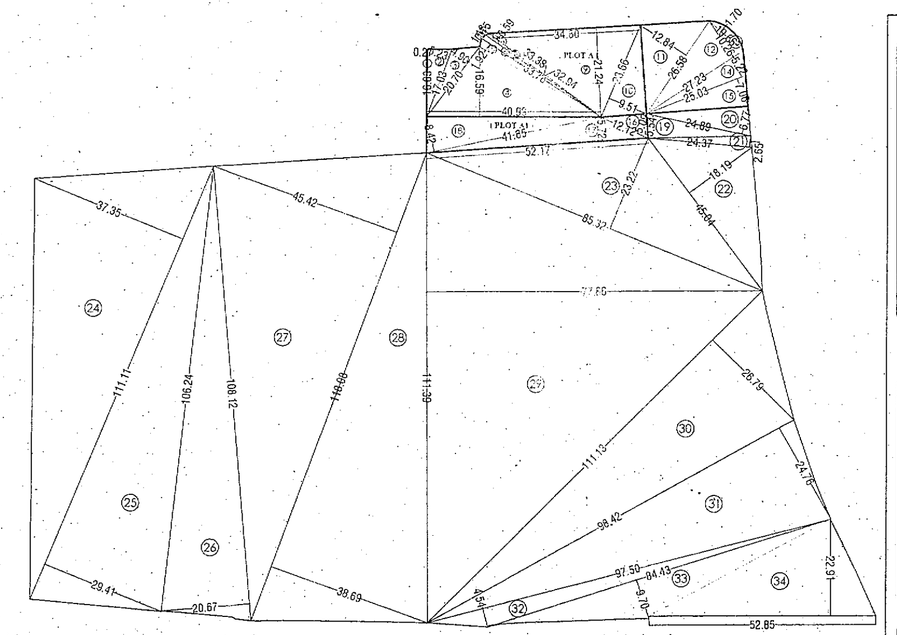

LINE DIAGRAM OF (PLOT A) D.P. R.G. RESERVATION
SCALE :- 1:500

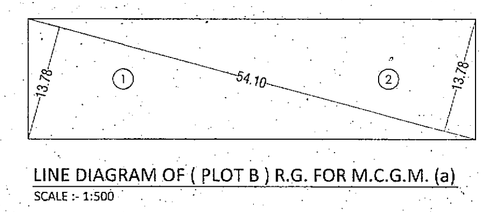

LINE DIAGRAM OF (PLOT B) R.G. FOR M.C.G.M. (a)
SCALE :- 1:500

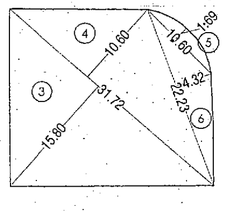

LINE DIAGRAM OF
(PLOT B) R.G. FOR M.C.G.M. (b)
SCALE :- 1:500

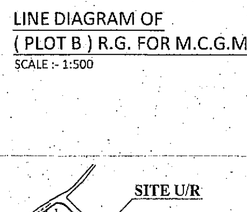

LINE DIAGRAM OF (PLOT C) M.H.A.D.A. PLOT
SCALE :- 1:500

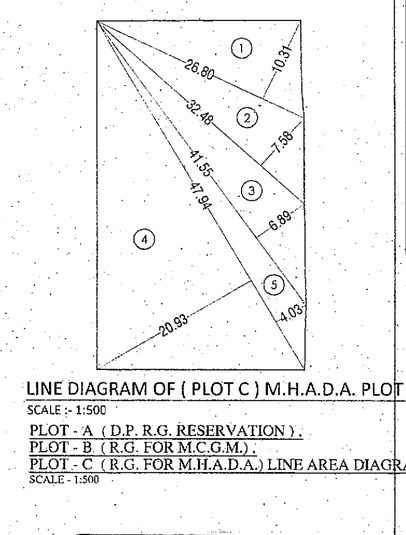

PLOT - A (D.P. R.G. RESERVATION) .
PLOT - B (R.G. FOR M.C.G.M.) .
PLOT - C (R.G. FOR M.H.A.D.A.) LINE AREA DIAGRAM
SCALE :- 1:500

PLOT 'A' AREA CALCULATION FOR D.P. R.G. RESERVATION

1	5.85	X	0.55	X	0.50	X 1 =	1.61	SQ.MT
2	25.28	X	5.54	X	0.50	X 1 =	70.03	SQ.MT
3	4.45	X	0.98	X	(2 / 3)	X 1 =	2.91	SQ.MT
4	38.15	X	2.79	X	0.50	X 1 =	53.22	SQ.MT
5	43.58	X	24.12	X	0.50	X 1 =	525.57	SQ.MT
6	50.74	X	3.91	X	0.50	X 1 =	99.20	SQ.MT
7	50.74	X	23.55	X	0.50	X 1 =	597.46	SQ.MT
TOTAL (A)						=	1350.00	SQ.MT

PLOT 'B' AREA CALCULATION FOR M.C.G.M. PLOT (a)

1	54.10	X	13.78	X	0.50	X 1 =	372.75	SQ.MT
2	54.10	X	13.78	X	0.50	X 1 =	372.75	SQ.MT
TOTAL						=	745.50	SQ.MT

M.C.G.M. PLOT (b)

3	31.72	X	15.80	X	0.50	X 1 =	250.59	SQ.MT
4	31.72	X	10.60	X	0.50	X 1 =	168.12	SQ.MT
5	10.60	X	1.69	X	(2 / 3)	X 1 =	11.94	SQ.MT
6	22.23	X	4.32	X	0.50	X 1 =	48.02	SQ.MT
TOTAL						=	478.66	SQ.MT
TOTAL (a + b)						=	1224.16	SQ.MT

PLOT 'C' AREA CALCULATION FOR M.H.A.D.A. PLOT

1	26.80	X	10.31	X	0.50	X 1 =	138.15	SQ.MT
2	32.48	X	7.51	X	0.50	X 1 =	121.99	SQ.MT
3	41.55	X	6.89	X	0.50	X 1 =	143.14	SQ.MT
4	47.94	X	4.03	X	0.50	X 1 =	96.60	SQ.MT
5	47.94	X	20.93	X	0.50	X 1 =	501.69	SQ.MT
TOTAL						=	1001.58	SQ.MT

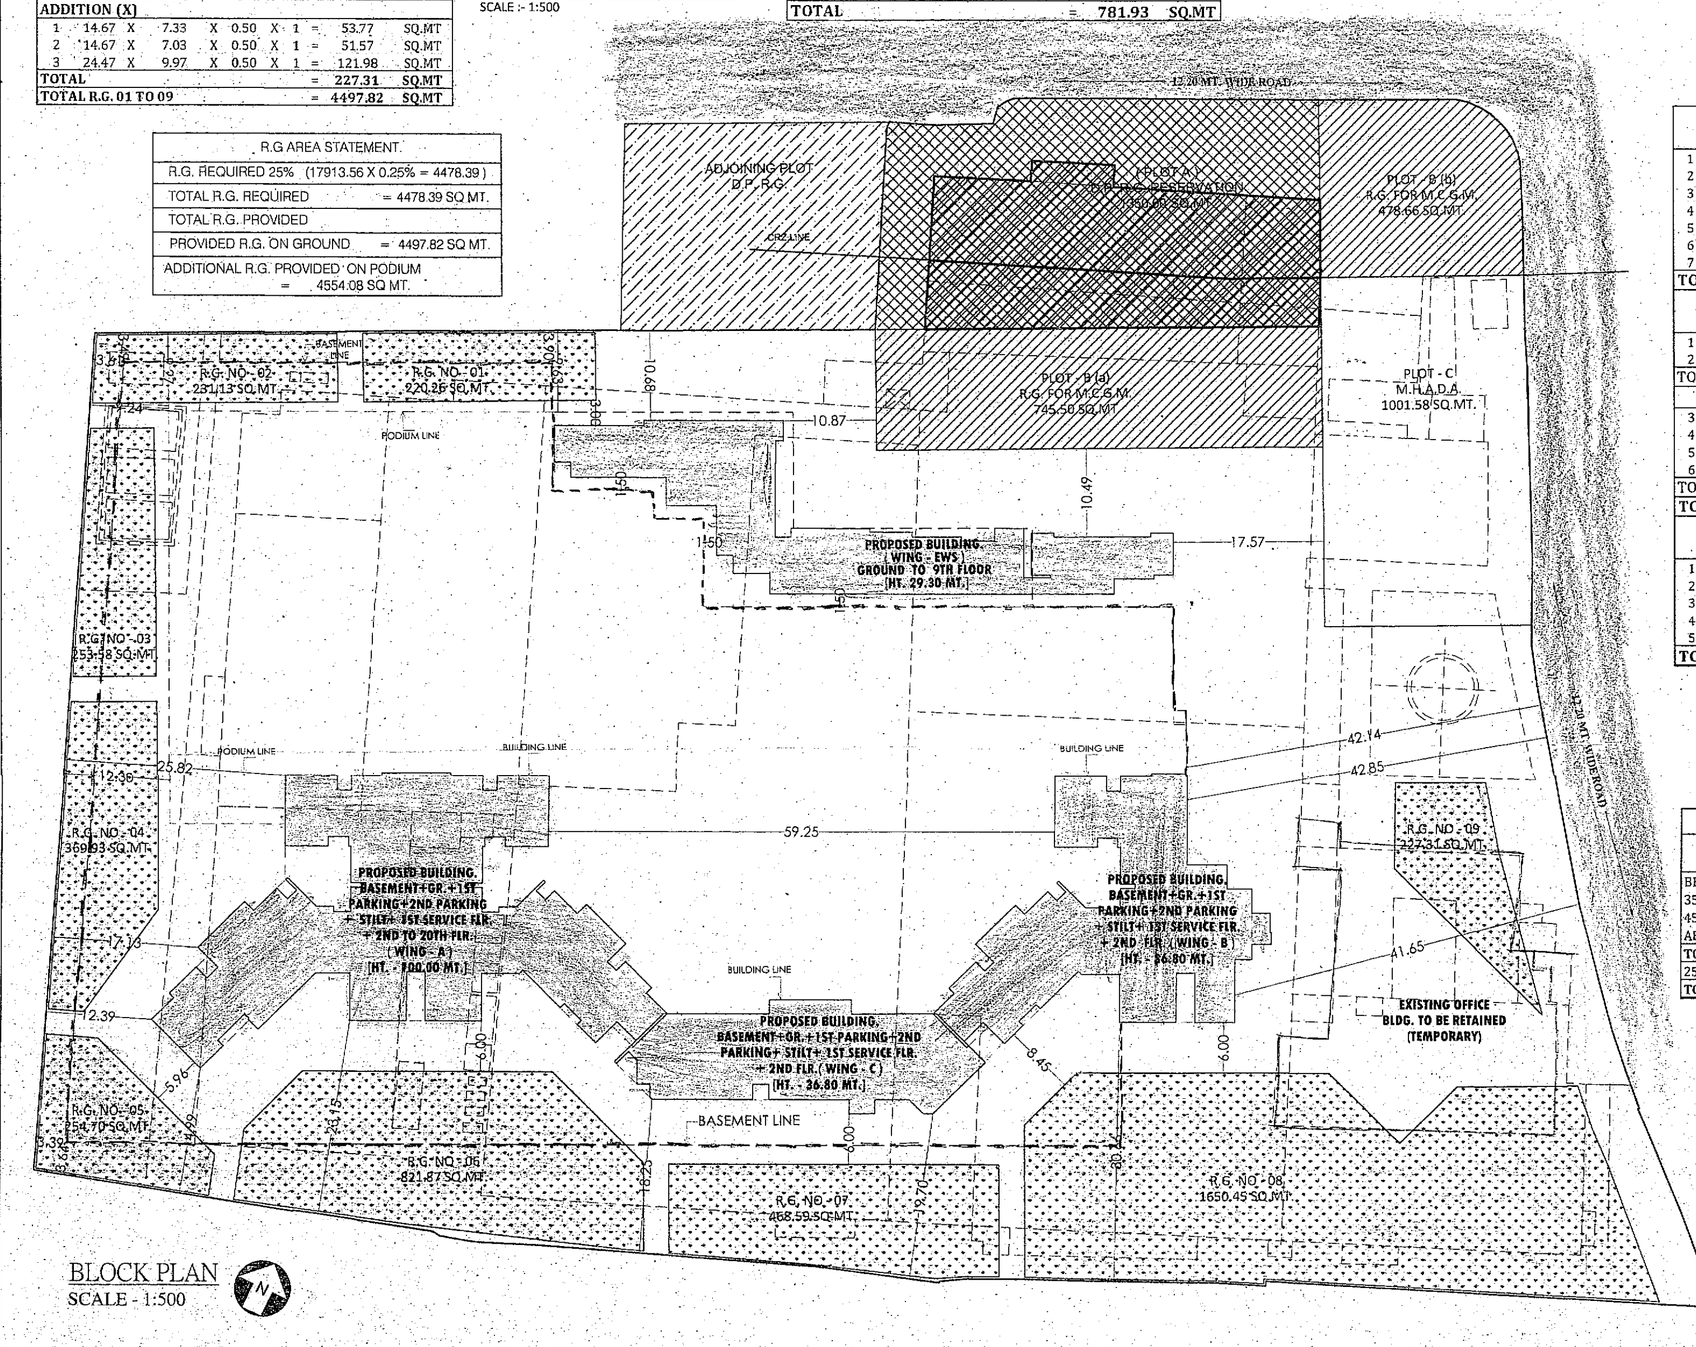

BLOCK PLAN
SCALE - 1:500

R.G AREA STATEMENT.

R.G. REQUIRED 25% (17913.56 X 0.25% = 4478.39)	
TOTAL R.G. REQUIRED	= 4478.39 SQ.MT.
TOTAL R.G. PROVIDED	
PROVIDED R.G. ON GROUND	= 4497.82 SQ.MT.
ADDITIONAL R.G. PROVIDED ON PODIUM	= 4554.08 SQ.MT.

PARKING STATEMENT (WING - A)

FLOOR	PARK REQD	NO OF FLATS	PERM PARK
BELOW 35.00 SQ.MT	1FOR 4 FLATS	0.00	0.00
35.00 TO 45.00 SQ.MT	1 FOR 2 FLATS	0.00	0.00
45.00 TO 70.00 SQ.MT	1 FOR 1 FLATS	0.00	0.00
ABOVE 70.00 SQ.MT	2 FOR 1 FLATS	69.00	138.00
TOTAL		69.00	138.00
25% FOR VISITORS PARKING			34.50
TOTAL PARKING REQUIRED		=	172.50

PARKING STATEMENT (WING - B)

FLOOR	PARK REQD	NO OF FLATS	PERM PARK
BELOW 35.00 SQ.MT	1FOR 4 FLATS	0.00	0.00
35.00 TO 45.00 SQ.MT	1 FOR 2 FLATS	0.00	0.00
45.00 TO 70.00 SQ.MT	1 FOR 1 FLATS	0.00	0.00
ABOVE 70.00 SQ.MT	2 FOR 1 FLATS	2.00	4.00
TOTAL		2.00	4.00
25% FOR VISITORS PARKING			1.00
TOTAL PARKING REQUIRED		=	5.00

WING - A + WING - B + WING - C + EWS
172.50 +5.00 + 2.50 + 46.25 = 226.25 NOS
TOTAL PARKING REQUIRED SAY = 227 NOS
TOTAL PARKING PROVIDED = 593 NOS

PARKING STATEMENT (WING - C)

FLOOR	PARK REQD	NO OF FLATS	PERM PARK
BELOW 35.00 SQ.MT	1FOR 4 FLATS	0.00	0.00
35.00 TO 45.00 SQ.MT	1 FOR 2 FLATS	0.00	0.00
45.00 TO 70.00 SQ.MT	1 FOR 1 FLATS	0.00	0.00
ABOVE 70.00 SQ.MT	2 FOR 1 FLATS	1.00	2.00
TOTAL		1.00	2.00
25% FOR VISITORS PARKING			0.50
TOTAL PARKING REQUIRED		=	2.50

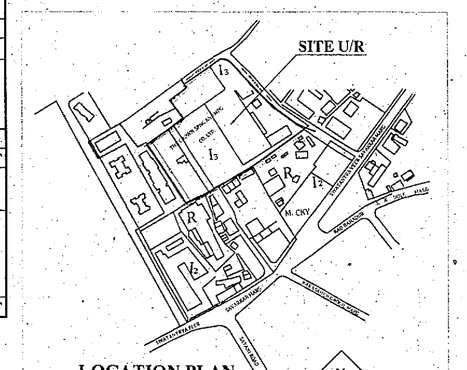

LINE AREA DIAGRAM OF GROUND FLOOR
SCALE - 1:500

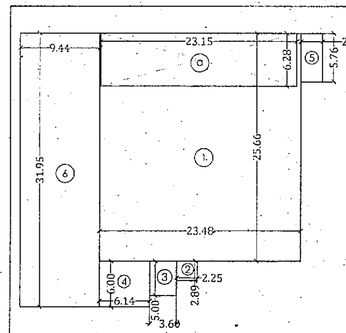

AREA CALCULATION FOR GR. FLOOR

ADDITION (X)								
1	73.48	X	25.66	X	1.00	X 1 =	602.60	SQ.MT
2	2.25	X	2.89	X	1.00	X 1 =	6.50	SQ.MT
3	3.60	X	5.00	X	1.00	X 1 =	17.99	SQ.MT
4	6.14	X	6.00	X	1.00	X 1 =	37.19	SQ.MT
5	3.83	X	5.76	X	1.00	X 1 =	16.57	SQ.MT
TOTAL						=	678.85	SQ.MT
DEDUCTION (Y)								
a	23.15	X	6.28	X	1.00	X 1 =	145.50	SQ.MT
TOTAL						=	145.50	SQ.MT
TOTAL (A)						=	533.35	SQ.MT
ADDITION (X)								
6	9.44	X	31.90	X	1.00	X 1 =	301.08	SQ.MT
TOTAL (B)						=	301.08	SQ.MT
1.5 TIMES AREA CONSTED IN FSI						=	452.62	SQ.MT
TOTAL AREA (A + B)						=	985.87	SQ.MT

LINE AREA DIAGRAM OF 1ST FLOOR
SCALE - 1:500

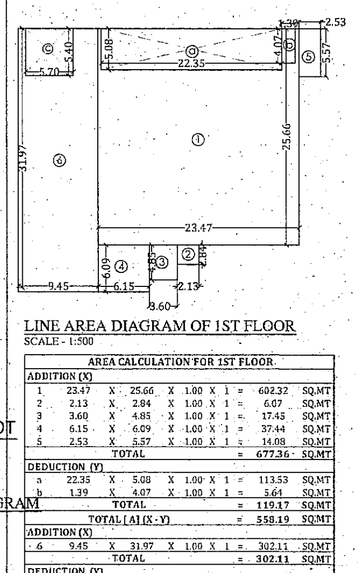

AREA CALCULATION FOR 1ST FLOOR

ADDITION (X)								
1	23.47	X	25.66	X	1.00	X 1 =	602.32	SQ.MT
2	2.23	X	2.84	X	1.00	X 1 =	6.67	SQ.MT
3	3.60	X	4.85	X	1.00	X 1 =	17.46	SQ.MT
4	6.15	X	6.09	X	1.00	X 1 =	37.44	SQ.MT
5	2.53	X	5.77	X	1.00	X 1 =	14.08	SQ.MT
TOTAL						=	677.35	SQ.MT
DEDUCTION (Y)								
b	22.35	X	5.00	X	1.00	X 1 =	111.53	SQ.MT
c	1.39	X	4.07	X	1.00	X 1 =	5.64	SQ.MT
TOTAL						=	117.17	SQ.MT
TOTAL (A1 (X - Y)						=	560.18	SQ.MT
ADDITION (X)								
6	9.45	X	31.97	X	1.00	X 1 =	302.11	SQ.MT
TOTAL						=	302.11	SQ.MT
DEDUCTION (Y)								
e	5.70	X	5.40	X	1.00	X 1 =	30.78	SQ.MT
TOTAL						=	30.78	SQ.MT
TOTAL (B1 (X - Y)						=	271.33	SQ.MT
TOTAL (A1 + B1)						=	831.52	SQ.MT

LINE AREA DIAGRAM OF 3RD FLOOR
SCALE - 1:500

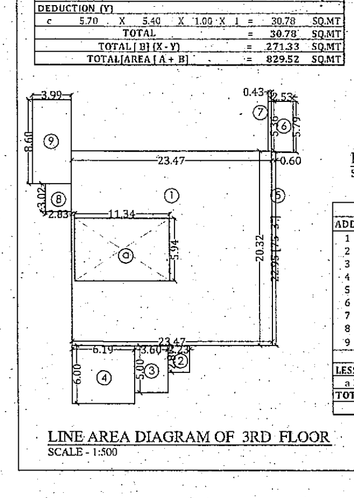

AREA CALCULATION FOR 3rd FLOOR

ADDITION (X)								
1	23.47	X	20.32	X	1.00	X 1 =	476.85	SQ.MT
2	2.23	X	2.87	X	1.00	X 1 =	6.40	SQ.MT
3	3.60	X	5.00	X	1.00	X 1 =	18.00	SQ.MT
4	6.19	X	6.00	X	1.00	X 1 =	37.16	SQ.MT
5	0.60	X	19.88	X	1.00	X 1 =	11.93	SQ.MT
6	2.53	X	5.79	X	1.00	X 1 =	14.65	SQ.MT
7	0.43	X	5.36	X	1.00	X 1 =	2.30	SQ.MT
8	2.83	X	3.02	X	1.00	X 1 =	8.55	SQ.MT
9	3.99	X	8.60	X	1.00	X 1 =	34.31	SQ.MT
TOTAL						=	610.16	SQ.MT
LESS (Y)								
a	11.34	X	5.94	X	1.00	X 1 =	67.32	SQ.MT
TOTAL						=	67.32	SQ.MT
TOTAL (X - Y)						=	542.84	SQ.MT

AREA OF EXISTING STRUCTURE TO BE RETAINED

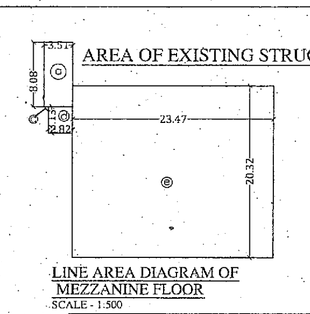

LINE AREA DIAGRAM OF MEZZANINE FLOOR
SCALE - 1:500

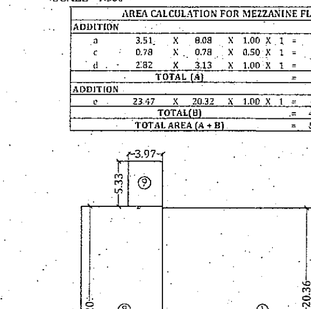

AREA CALCULATION FOR MEZZANINE FLOOR

ADDITION								
a	3.51	X	8.08	X	1.00	X 1 =	28.35	SQ.MT
c	0.38	X	0.78	X	0.50	X 1 =	0.30	SQ.MT
d	2.82	X	3.13	X	1.00	X 1 =	8.82	SQ.MT
TOTAL (A)						=	37.47	SQ.MT
ADDITION								
e	23.47	X	20.32	X	1.00	X 1 =	476.85	SQ.MT
TOTAL (B)						=	476.85	SQ.MT
TOTAL AREA (A + B)						=	514.32	SQ.MT

LINE AREA DIAGRAM OF 2ND FLOOR
SCALE - 1:500

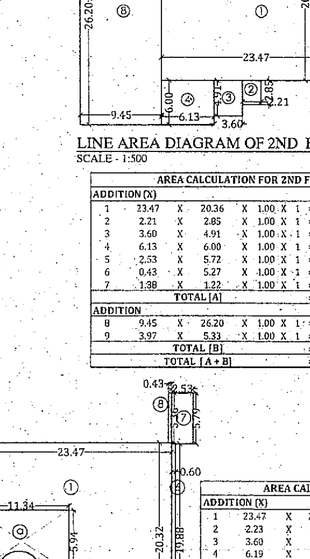

AREA CALCULATION FOR 2nd FLOOR

ADDITION (X)								
1	23.47	X	20.36	X	1.00	X 1 =	477.85	SQ.MT
2	2.23	X	2.85	X	1.00	X 1 =	6.38	SQ.MT
3	3.60	X	4.95	X	1.00	X 1 =	17.67	SQ.MT
4	6.15	X	6.00	X	1.00	X 1 =	36.78	SQ.MT
5	2.53	X	5.72	X	1.00	X 1 =	14.47	SQ.MT
6	0.43	X	5.27	X	1.00	X 1 =	2.27	SQ.MT
7	1.38	X	1.37	X	1.00	X 1 =	1.60	SQ.MT
TOTAL (A)						=	557.02	SQ.MT
ADDITION								
8	9.45	X	24.20	X	1.00	X 1 =	247.69	SQ.MT
9	3.97	X	5.33	X	1.00	X 1 =	21.16	SQ.MT
TOTAL (B)						=	268.84	SQ.MT
TOTAL (A + B)						=	825.86	SQ.MT

LINE AREA DIAGRAM OF 4TH FLOOR
SCALE - 1:500

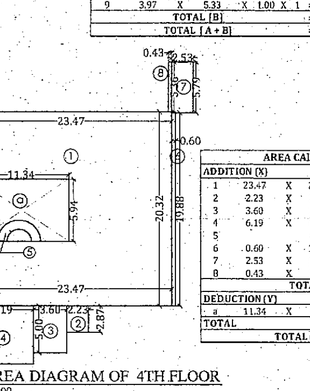

AREA CALCULATION FOR 4TH FLOOR

ADDITION (X)								
1	23.47	X	20.32	X	1.00	X 1 =	476.85	SQ.MT
2	2.23	X	2.87	X	1.00	X 1 =	6.40	SQ.MT
3	3.60	X	5.00	X	1.00	X 1 =	18.00	SQ.MT
4	6.19	X	6.00	X	1.00	X 1 =	37.16	SQ.MT
5			####			=	6.68	SQ.MT
6	0.60	X	19.88	X	1.00	X 1 =	11.93	SQ.MT
7	2.53	X	5.79	X	1.00	X 1 =	14.65	SQ.MT
8	0.43	X	5.36	X	1.00	X 1 =	2.30	SQ.MT
TOTAL						=	573.97	SQ.MT
DEDUCTION (Y)								
a	11.34	X	5.94	X	1.00	X 1 =	67.32	SQ.MT
TOTAL						=	67.32	SQ.MT
TOTAL (X - Y)						=	506.65	SQ.MT

BUILT UP AREA SUMMERY

S.NO.	FLOOR	WING - A	WING - B	WING - C
1	BASEMENT	0.00	0.00	0.00
2	GROUND FLOOR	28.90	29.67	0.00
3	1ST PARKING FLOOR	0.00	0.00	0.00
4	2nd PARKING FLOOR	480.14	0.00	0.00
5	STILT FLOOR	762.78	558.48	390.42
7	2ND FLOOR	796.08	600.94	396.56
8	3RD FLOOR	994.16	-	-
9	4TH FLOOR	994.16	-	-
10	5TH FLOOR	994.16	-	-
11	6TH FLOOR	994.16	-	-
12	7TH FLOOR	994.16	-	-
13	8TH FLOOR	994.16	-	-
14	9TH FLOOR	796.08	-	-
15	10TH FLOOR	994.16	-	-
16	11TH FLOOR	994.16	-	-
18	13TH FLOOR	994.16	-	-
19	14TH FLOOR	994.16	-	-
20	15TH FLOOR	994.16	-	-
21	16TH FLOOR	994.16	-	-
22	17TH REFUGE FLOOR	796.08	-	-
23	18TH FLOOR	994.16	-	-
24	19TH FLOOR	994.16	-	-
25	20TH FLOOR	994.16	-	-
BUILT UP AREA		18572.46	1189.09	786.98
TOTAL BUILT UP AREA (WING = A + B + C)				20548.53

CARPET AREA SUMMERY (EWS)

S.NO.	FLOOR	AREA IN SQ.MT.
1	GROUND FLOOR	117.82
2	1ST FLOOR	337.36
3	2ND FLOOR	337.36
4	3RD FLOOR	337.36
5	4TH FLOOR	337.36
6	5TH FLOOR	337.36
7	6TH FLOOR	337.36
8	7TH FLOOR	337.36
9	8th FLOOR	296.21
10	9th FLOOR	337.36
BUILT UP AREA		3112.91
INCLUSIVE HOUSING 20% OF BASIC ZONAL FSI = 16429.74 X 0.85 X 1.33 X 20%		3714.76
REQUIRED CARPET AREA (3714.76 / 1.20)		3095.64
PROPOSED CARPET AREA		3112.91

PARKING STATEMENT (EWS)

FLOOR	PARK REQD	NO OF FLATS	PERM PARK
BELOW 35.00 SQ.MT	1FOR 4 FLATS	0.00	0.00
35.00 TO 45.00 SQ.MT	1 FOR 2 FLATS	74.00	37.00
45.00 TO 70.00 SQ.MT	1 FOR 1 FLATS	0.00	0.00
ABOVE 70.00 SQ.MT	1 FOR 2 FLATS	0.00	0.00
TOTAL		74.00	37.00
25% FOR VISITORS PARKING			9.25
TOTAL PARKING REQUIRED		=	46.25

PROPOSED PARKING SUMMARY

FLOORS	BIG PARKING	S. PARKING	TOTAL PARKING
BASEMENT FLOOR	140		140
GR. FLOOR	127		127
1ST PODIUM FLOOR	150		150
2ND PODIUM FLOOR	154	-	154
TOTAL	571.00	0.00	571.00

CONTENTS OF SHEET — 01/10

BLOCK & LOCATION PLAN, R.G. AREA CAL & DIAGRAM, PLOT AREA DIAGRAM & CALCULATION .

PROFORMA -A

S.N	Details		
1	Plot Area Gross		21,489.30
	Deduction for		
2	(a) Less Setback		-
3	(b) Less Reservation (School / Play ground)		1,350.00
4	(c) Any Subdivision Approved		-
5	(d) Lessee		-
6	(e) Chawl Outside Mill Property		-
7	(f) Area to Retain for Mill Activity & Modernization		-
8	Total (a + b + c + d + e + f)		1,350.00
9	Net Plot (1 - 8)		20,139.30
10	Existing Built Up Area on not plot		21,851.55
11	Land Component of existing Built Up Area (10) above		16,429.74
12	Open Land / Balance Potential for sharing (9-11)	