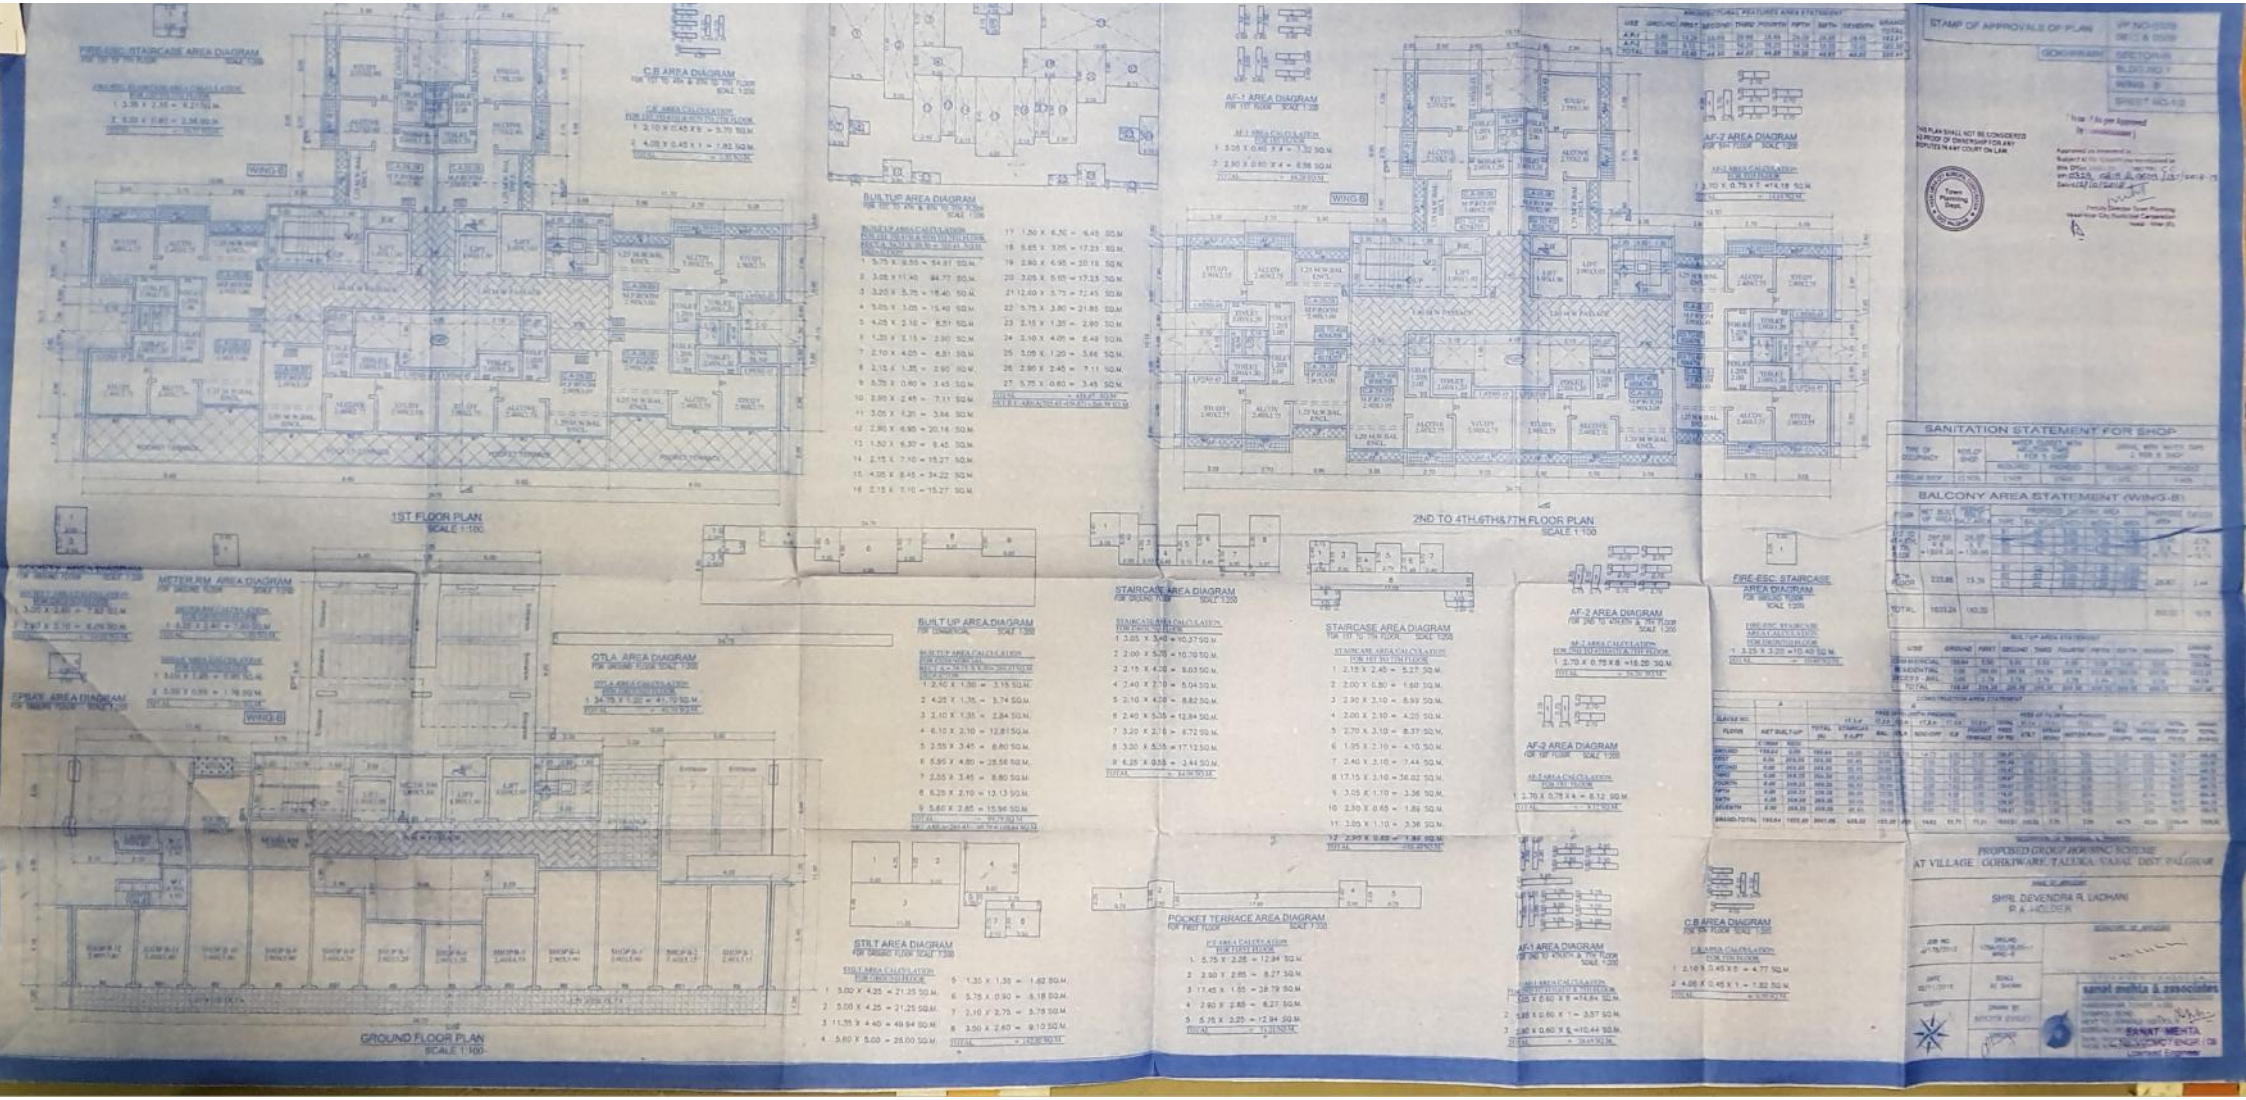
1ST FLOOR PLAN
SCALE 1:100
GROUND FLOOR PLAN
SCALE 1:100
2ND TO 4TH,6TH&7TH FLOOR PLAN
SCALE 1:100
STAMP OF APPROVALS OF PLAN
SANITATION STATEMENT FOR SHOP
BALCONY AREA STATEMENT (WING-B)
PROPOSED GROUP HOUSING SCHEME
AT VILLAGE GORATWARE, TALUKA VASAI, DIST. PALGHAR
SHRI. DEVENDRA R. LADHANI
P.A. HOLDER
sanat mehta & associates