A SIDE ELEVATION
SCALE 1 : 100

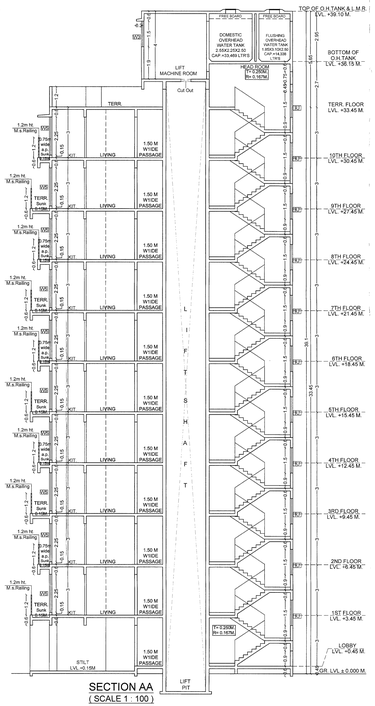

SECTION AA
(SCALE 1 : 100)

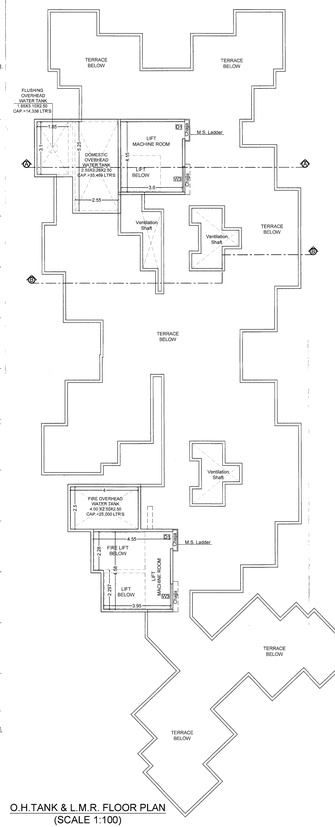

O.H.TANK & L.M.R. FLOOR PLAN
(SCALE 1:100)

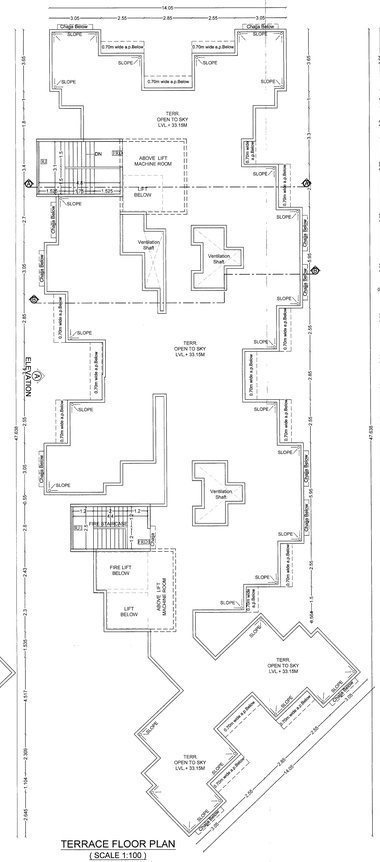

TERRACE FLOOR PLAN
(SCALE 1:100)

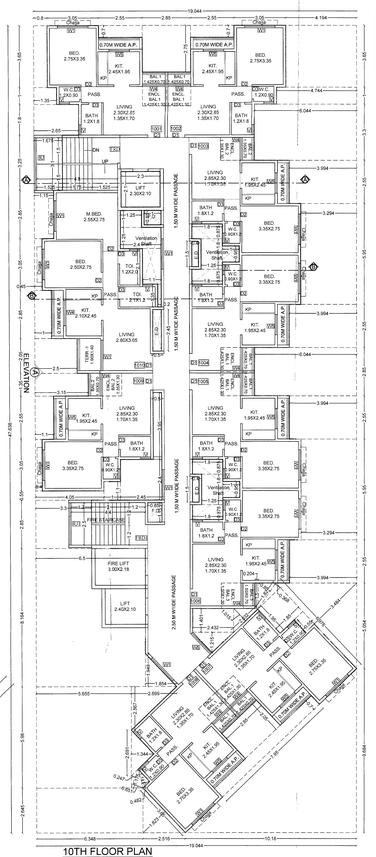

10TH FLOOR PLAN
(SCALE 1:100)

STAMP OF APPROVAL | 02/12

BUILDING - N

पनवेल महानगरपालिका
पोच: आवश्यक/ देखभर _____
पनवेल महानगरपालिका क्षेत्र,तळोजा नोड,नवीन मुंबई क्षेत्र,नगर रचना कार्यालय,पनवेल/उरण यांच्या नियंत्रणाखाली/ अधिपत्याखाली/ मार्गदर्शनाखाली/ पर्यवेक्षणाखाली व कार्यालयीन वापरासाठी
मा.आ./पनवेल/प्रारंप्र/ 5926/ दिनांक- 21/10/2020
सर्वसाधारण अटी, शर्तीस अधिन राहून मंजूरीचा दाखला देण्यात येत आहे.

मा. आयुक्तांचे वतीने मंजूरी प्रदान

सहायक संचालक नगररचना
पनवेल महानगरपालिका

NOTE:- All Dimensions Are in Meter.

SPECIFICATIONS	
External wall thk	0.15M
Internal wall thk	0.10M

TENEMENT STATEMENT	
COMMERCIAL	
1) Total Nos of Shops	0 Nos
RESIDENTAL	
Total Nos of Units	99 Nos

CONTENTS OF SHEET

10TH FLOOR PLAN, TERRACE FLOOR PLAN , O.H.TANK & LMR FLOOR PLAN.

NAME OF THE OWNER & SIGNATURE

DESCRIPTION OF PROPOSAL & PROPERTY

PROPOSED RESIDENTIAL BUILDING ON S. NO. 37,40/1& 40/2 AT VILLAGE-KOYNAVELE, TAL. - PANVEL, DIST - RAIGAD.

ARCHITECT NAME & SIGN

NEHA JAIN
REG NO : CA/2008/43603

DATE	DRAWN BY	CHKD. BY	SCALE	NORTH
29-05-21	Rajeshree	Gharat	1:100	N

AN.ARCH
ARCHITECT & PLANNERS
Office no.20&21,-Raheja Arcade,
Sec-11,Plot no.61,CBD
Belapur-400614.
cntct no.022-27562410,
mail i.d-anarch.architect@gmail.com

DESIGN WITH A DIFFERENCE