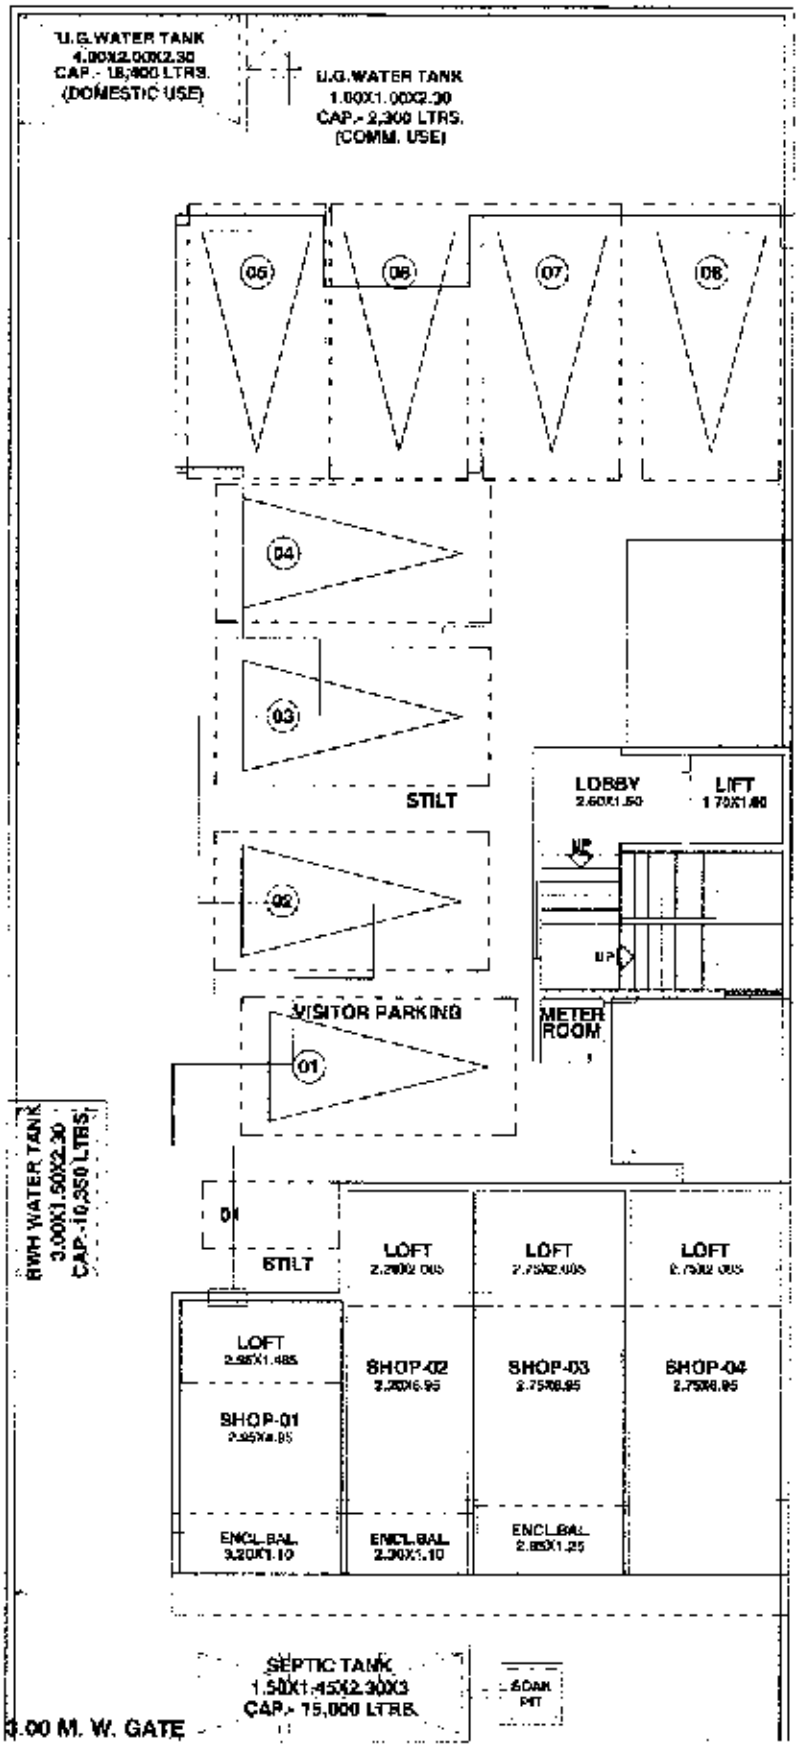

PROJECT:-

PROPOSED RESIDENTIAL CUM COMMERCIAL BUILDING ON PLOT NO.- 67A, SECTOR- 35E, KHARGHAR, NAVI MUMBAI.

DEVELOPERS

S.R. BUILDERS & DEVELOPERS.

MR. RIYAZ IQBAL HAMDULAY.

SMT. SAKINA IQBAL HAMDULAY.

FLAT/SHOP NO. :

CARPET AREA (SQ.FT.) :

BUYER'S SIGN : 1)

BUYER'S SIGN : 2)

DEVELOPER'S SIGN :

NORTH

FLOOR

GROUND FLOOR PLAN

ARCHITECTS

TRIARCH DESIGN STUDIO
ARCHITECTS AND INTERIOR DESIGNERS