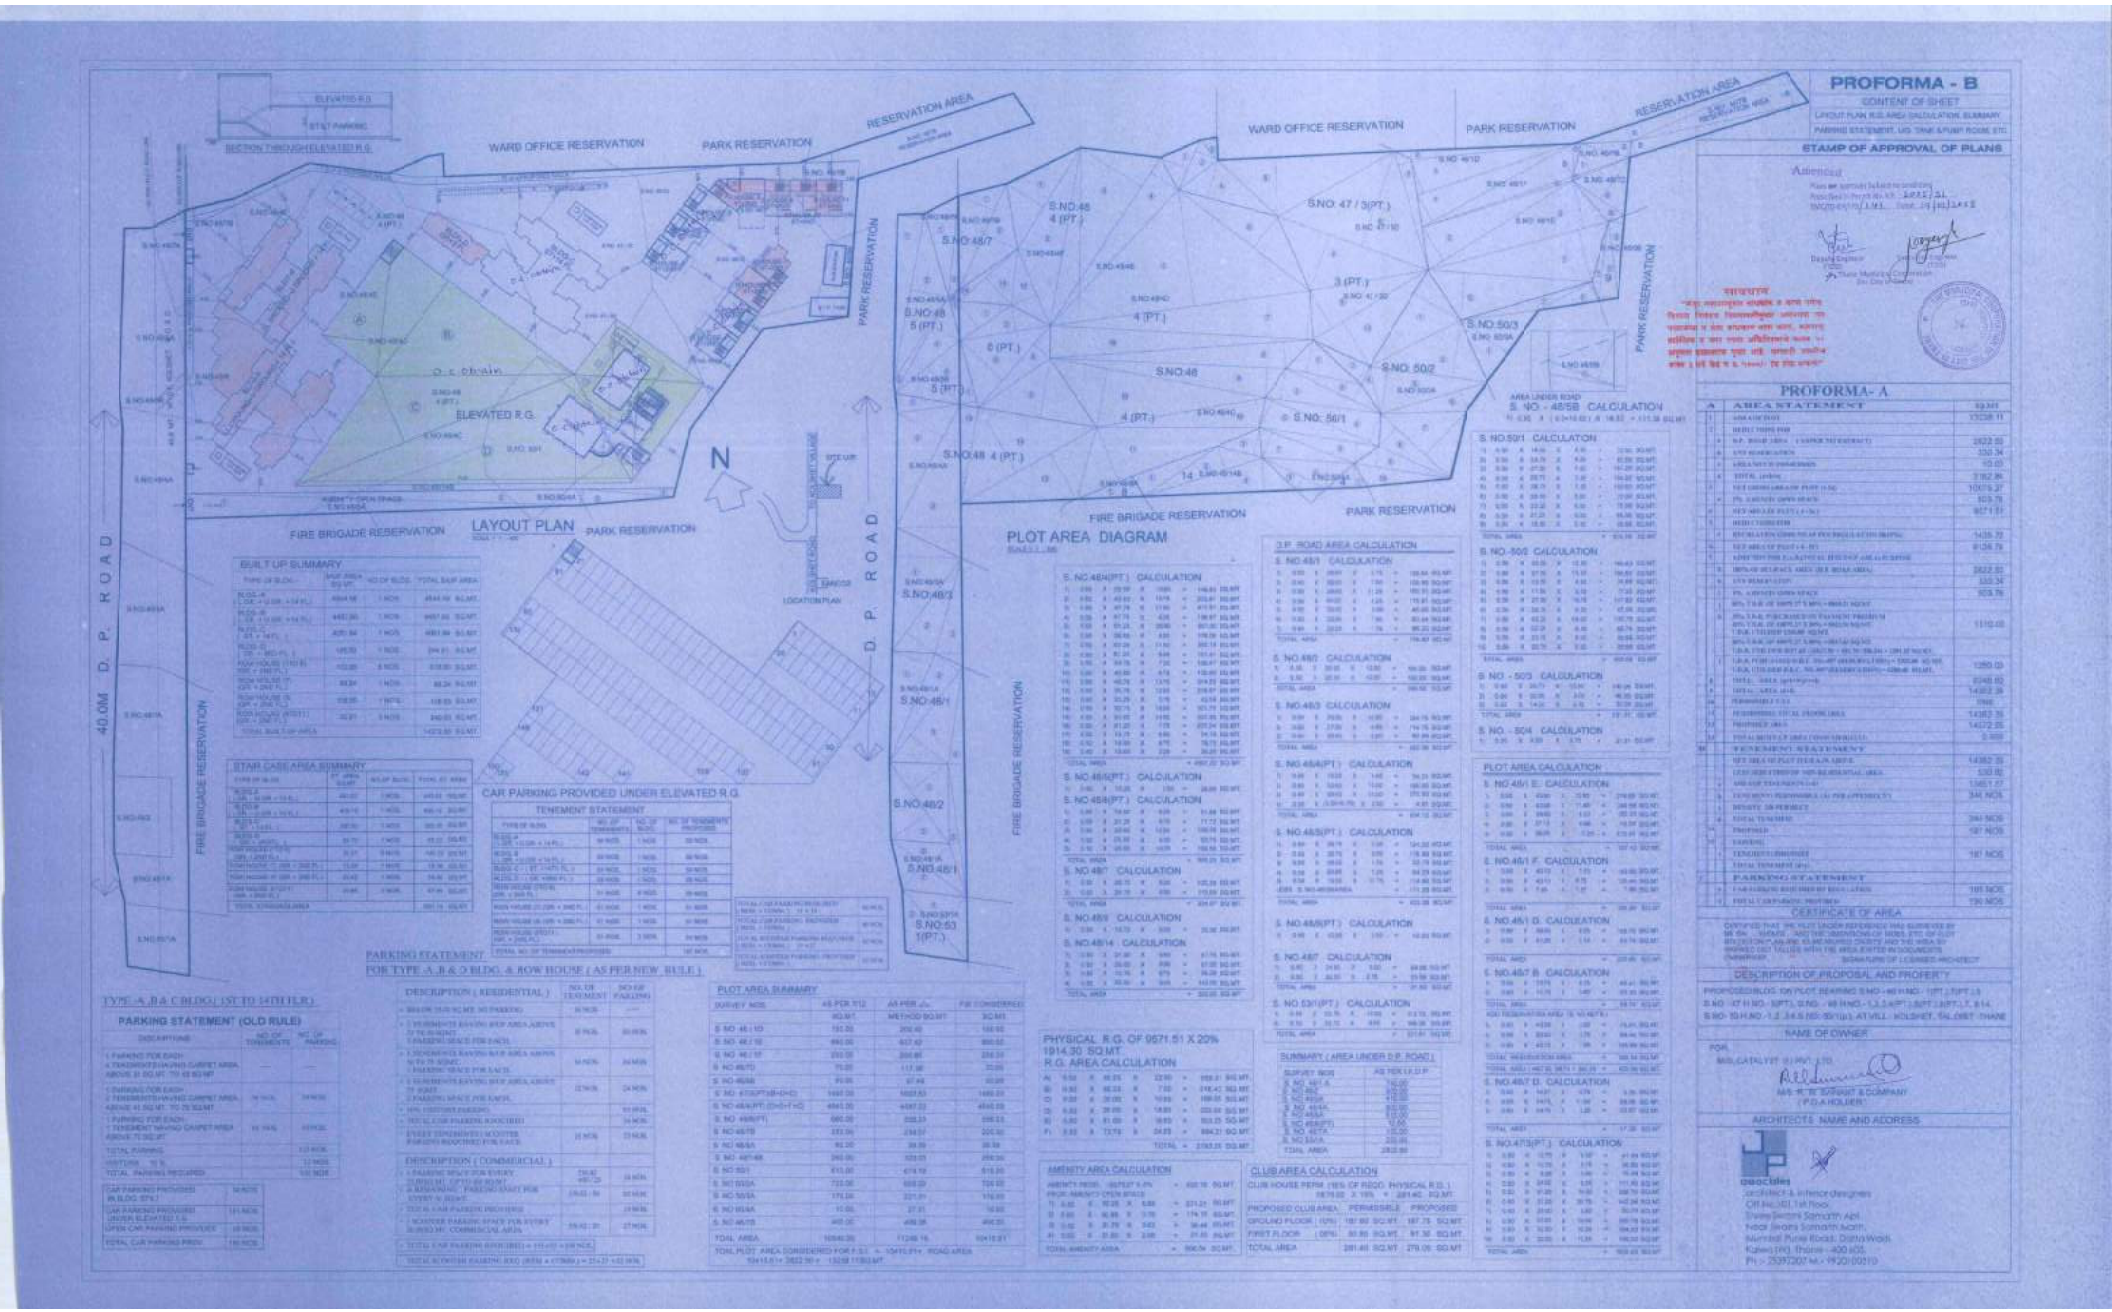
PROFORMA - B
CONTENT OF SHEET
LAYOUT PLAN, BUILT UP AREA CALCULATION SUMMARY
PARKING STATEMENT, LIG TENAMENT PLINTH ROOMS ETC.
STAMP OF APPROVAL OF PLANS
Approved
Executive Engineer
Town Planning Officer
Thane Municipal Corporation
Thane
LAYOUT PLAN
PLOT AREA DIAGRAM
WARD OFFICE RESERVATION
PARK RESERVATION
RESERVATION AREA
FIRE BRIGADE RESERVATION
ELEVATED R.G.
D. P. ROAD
40.0M D. P. ROAD
N
BUILT UP SUMMARY
STAIR CASE AREA SUMMARY
CAR PARKING PROVIDED UNDER ELEVATED R.G.
TENEMENT STATEMENT
PARKING STATEMENT
FOR TYPE-A ,B & D BLDG. & ROW HOUSE (AS PER NEW RULE)
TYPE -A ,B & C BLDG (ST 'S' TO 14TH) (R.R.)
PARKING STATEMENT (OLD RULE)
DESCRIPTION (RESIDENTIAL)
DESCRIPTION (COMMERCIAL)
PLOT AREA SUMMARY
PHYSICAL R.G. OF 9571.51 X 20% 1914.30 SQ.MT
R.G. AREA CALCULATION
AMENITY AREA CALCULATION
CLUB AREA CALCULATION
PROFORMA- A
AREA STATEMENT
CERTIFICATE OF AREA
DESCRIPTION OF PROPOSAL AND PROPERTY
NAME OF OWNER
M/S. R. N. SUPPORT & COMPANY
(P.O.A HOLDER)
ARCHITECTS NAME AND ADDRESS
creo:tides
architects & interior designers
Off no.401,1st floor,
Shree Sweets Samarth Apt.
Hiranandani Powai Road, Opp.Hiranandani Hospital,
Kanjur (W), Thane - 400 607.
Ph :- 25397207 M :- 9820109519