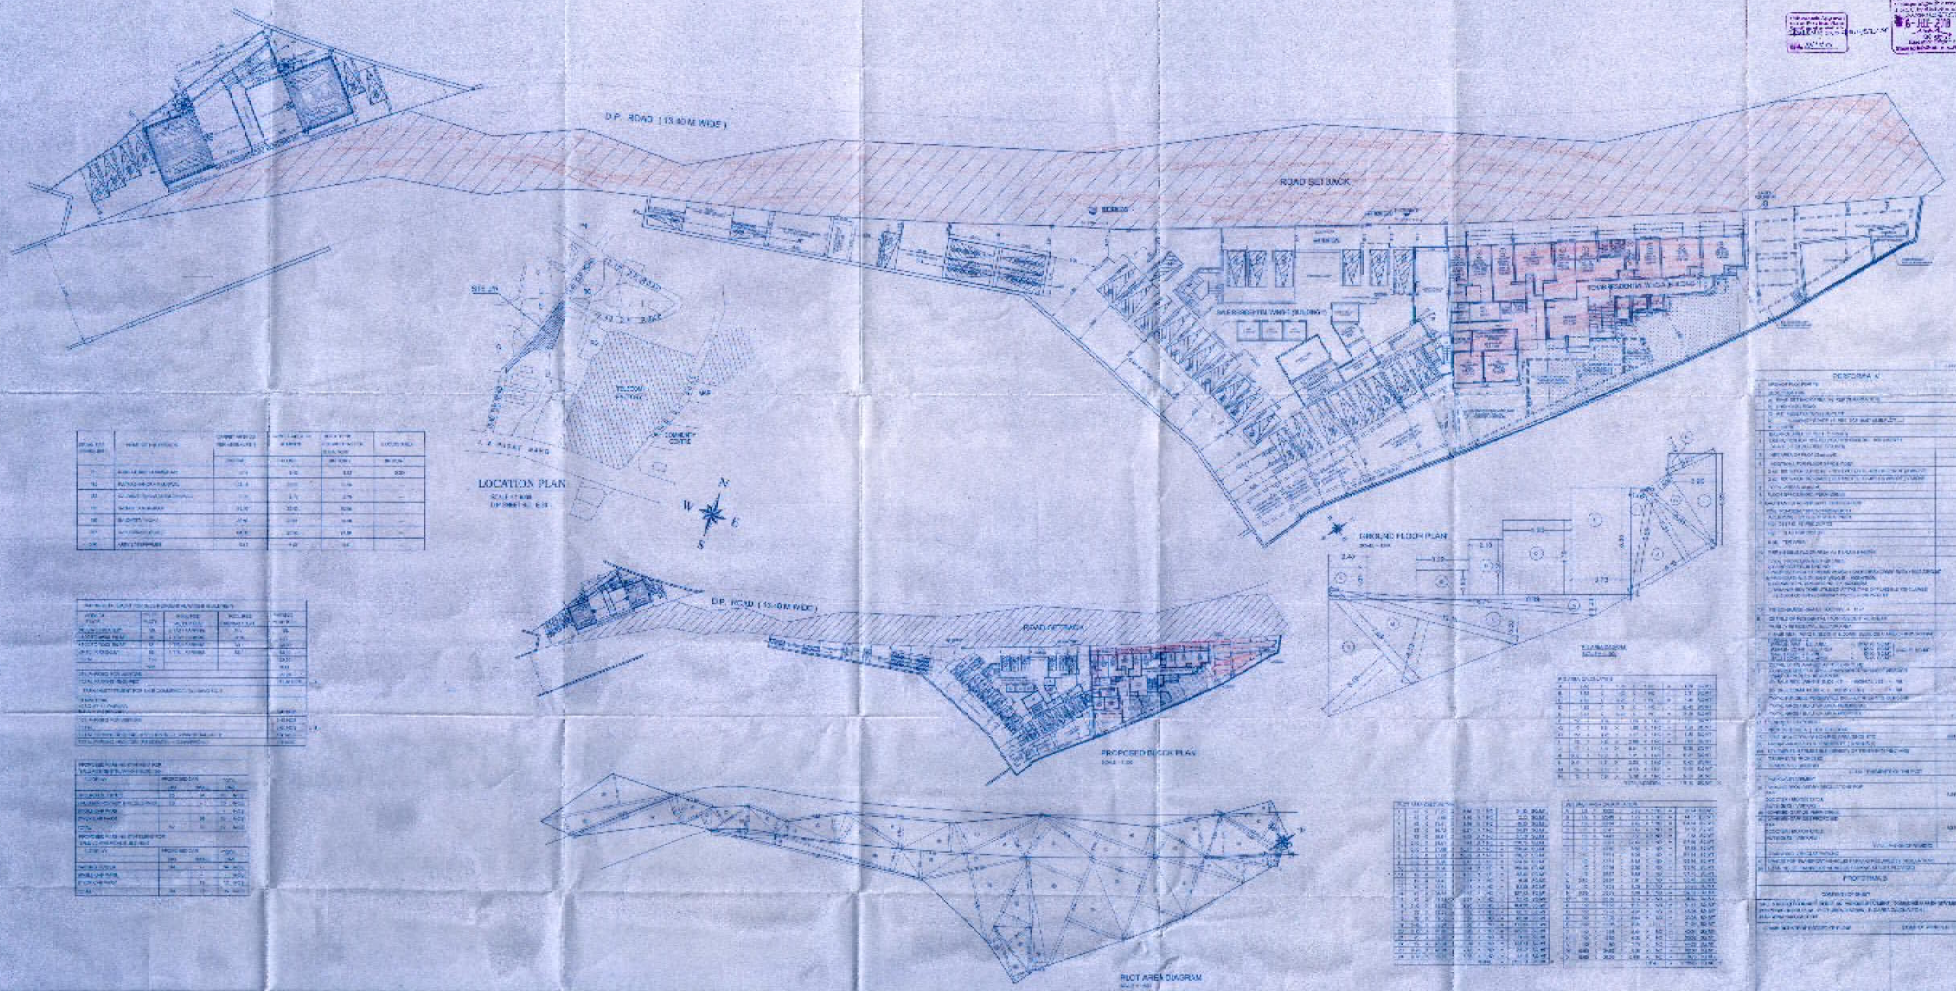
D.P. ROAD (13.40M WIDE)
ROAD SETBACK
SITE PLAN
LOCATION PLAN
D.P. ROAD (13.40M WIDE)
PROPOSED FLOOR PLAN
PLOT AREA DIAGRAM
GROUND FLOOR PLAN
MHATRE & ASSOCIATES