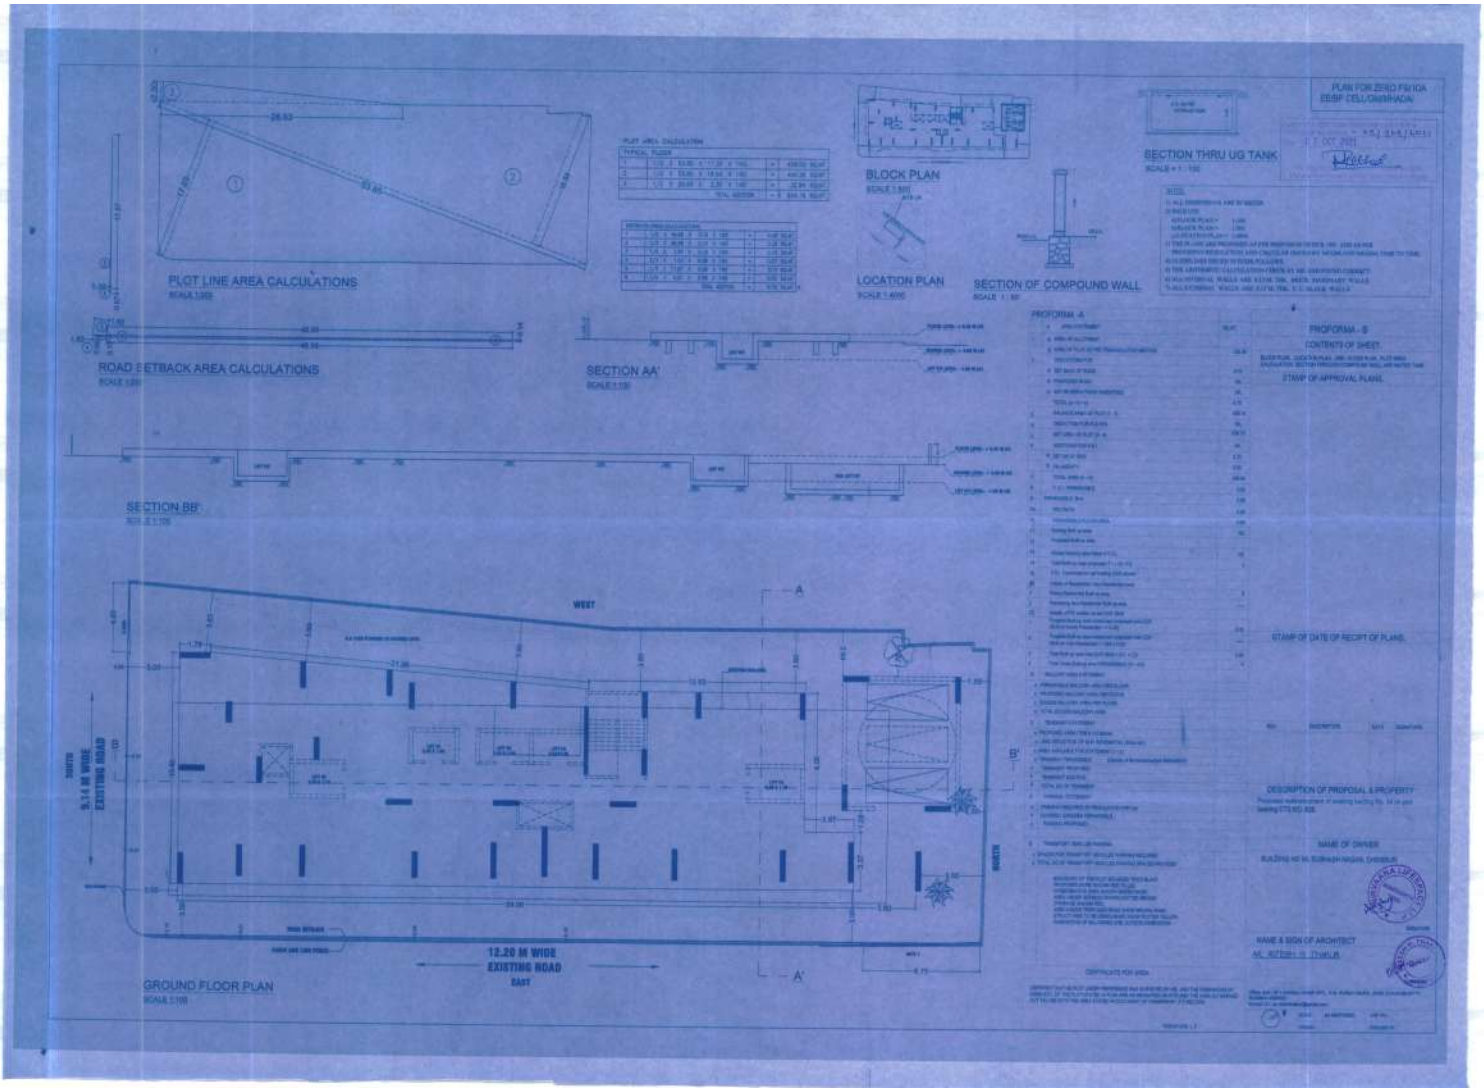
PLOT LINE AREA CALCULATIONS
ROAD SETBACK AREA CALCULATIONS
BLOCK PLAN
LOCATION PLAN
SECTION OF COMPOUND WALL
SECTION THRU UG TANK
SECTION AA'
SECTION BB'
GROUND FLOOR PLAN
WEST
EAST
12.20 M WIDE EXISTING ROAD
PROFORMA - A
PROFORMA - B
CONTENTS OF SHEET
STAMP OF APPROVAL PLANS
STAMP OF DATE OF RECIPT OF PLANS
DESCRIPTION OF PROPOSAL & PROPERTY
NAME OF OWNER
NAME & SIGN OF ARCHITECT