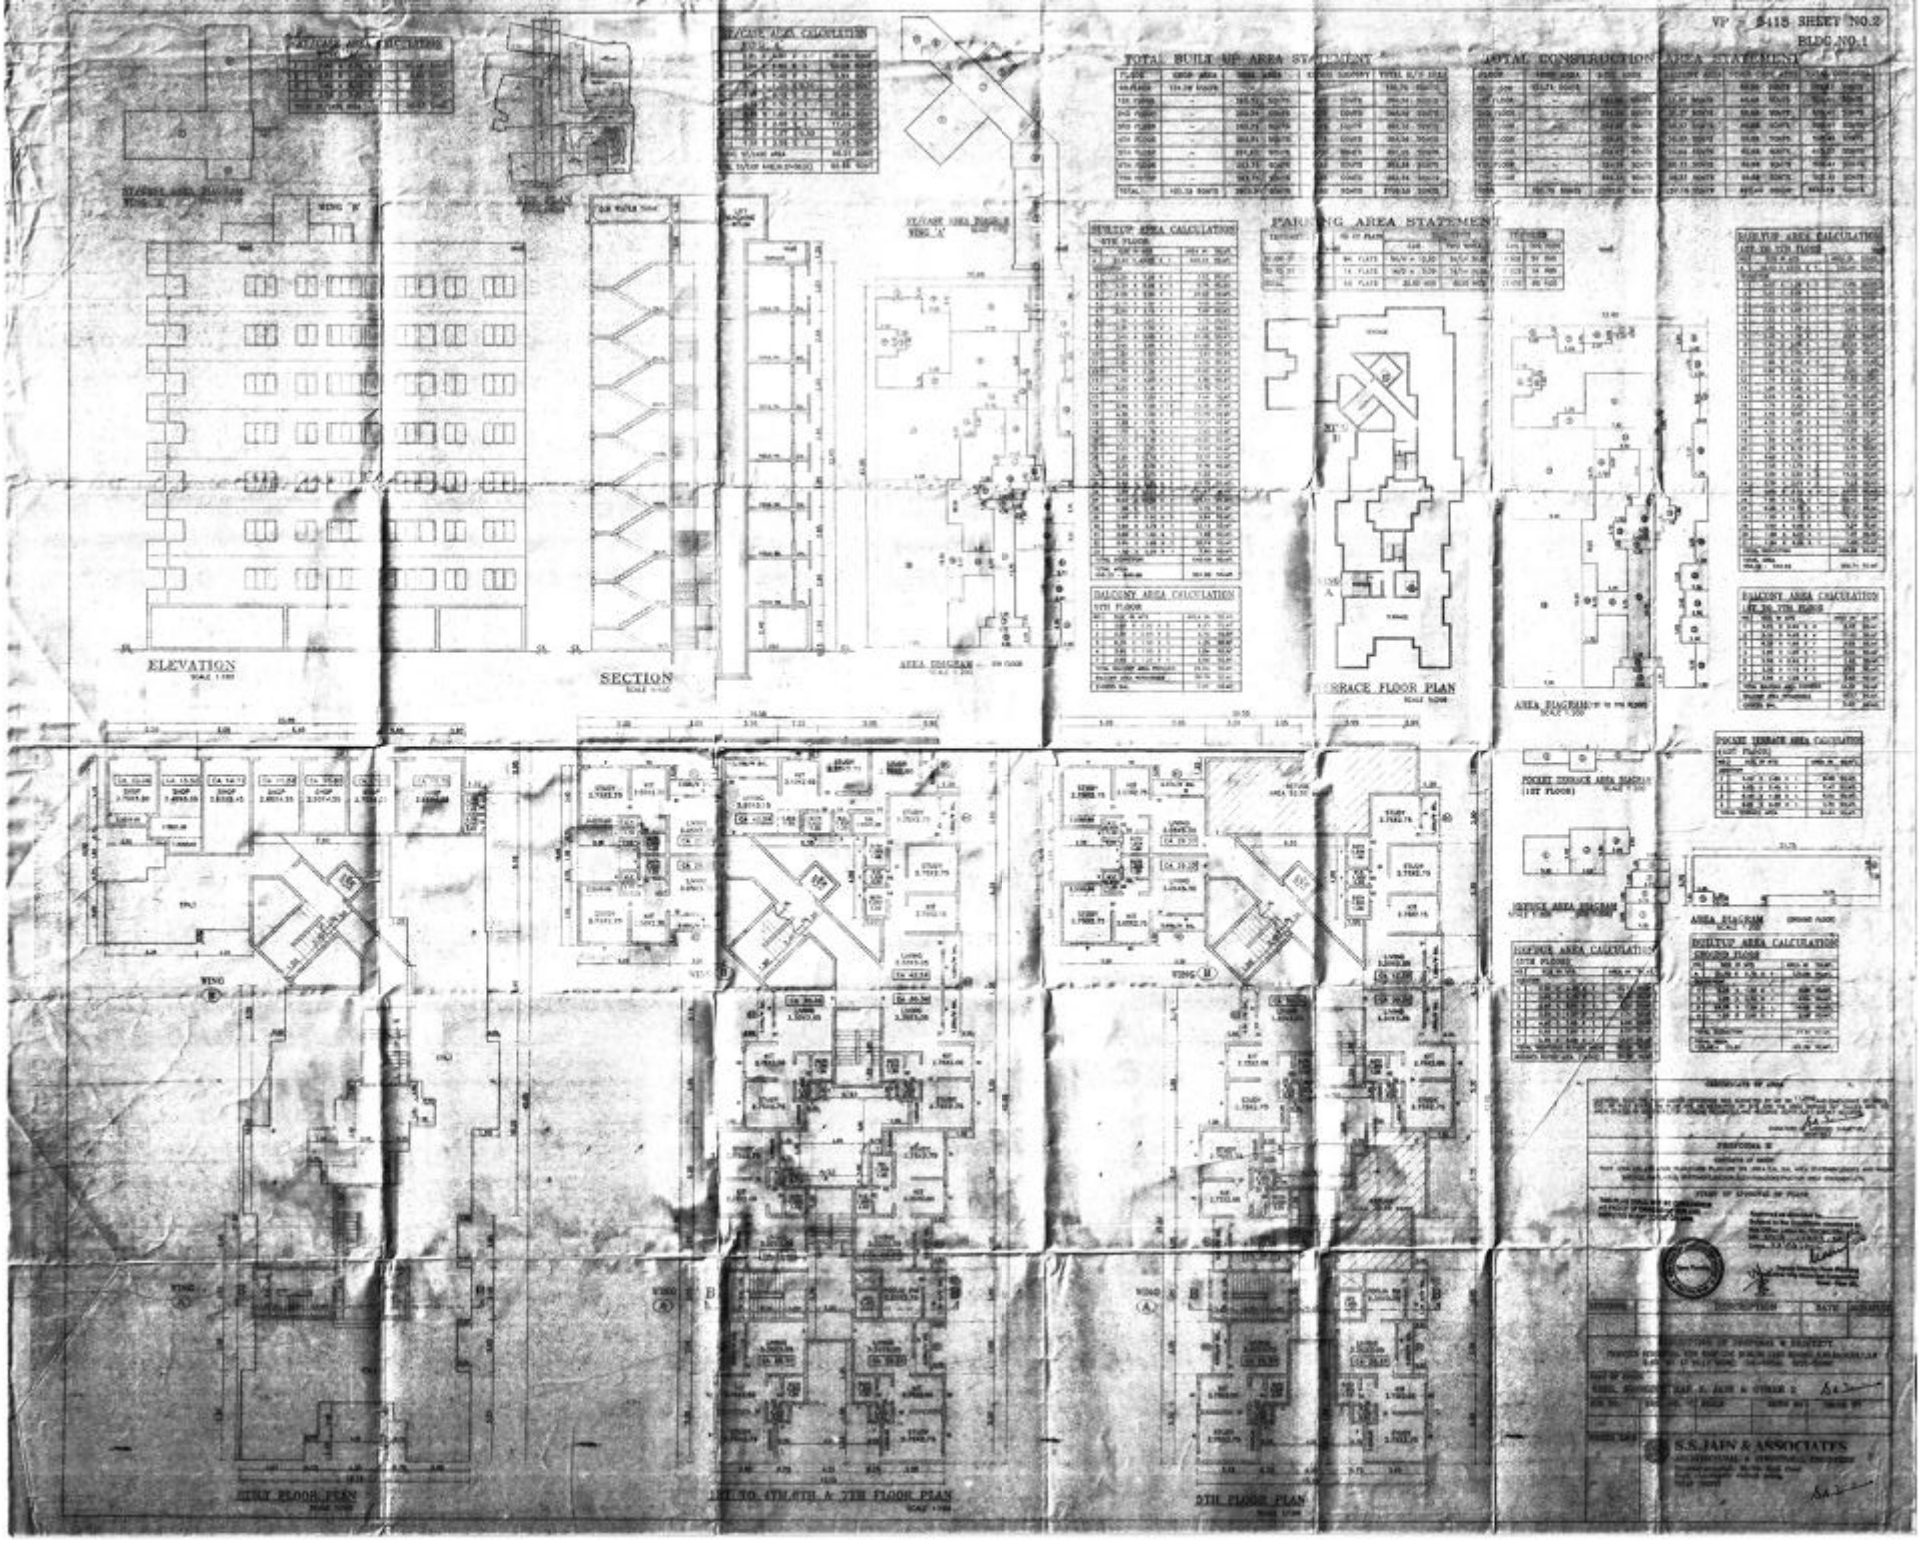
VP - 5415 SHEET NO.2
BLDG NO.1
TOTAL BUILT UP AREA STATEMENT
TOTAL CONSTRUCTION AREA STATEMENT
PARKING AREA STATEMENT
BUILTUP AREA CALCULATION
BALCONY AREA CALCULATION
POCKET TERRACE AREA CALCULATION
ELEVATION
SECTION
AREA DIAGRAM
SPACE FLOOR PLAN
STILT FLOOR PLAN
1ST TO 4TH,6TH & 7TH FLOOR PLAN
5TH FLOOR PLAN
S.S.JAIN & ASSOCIATES