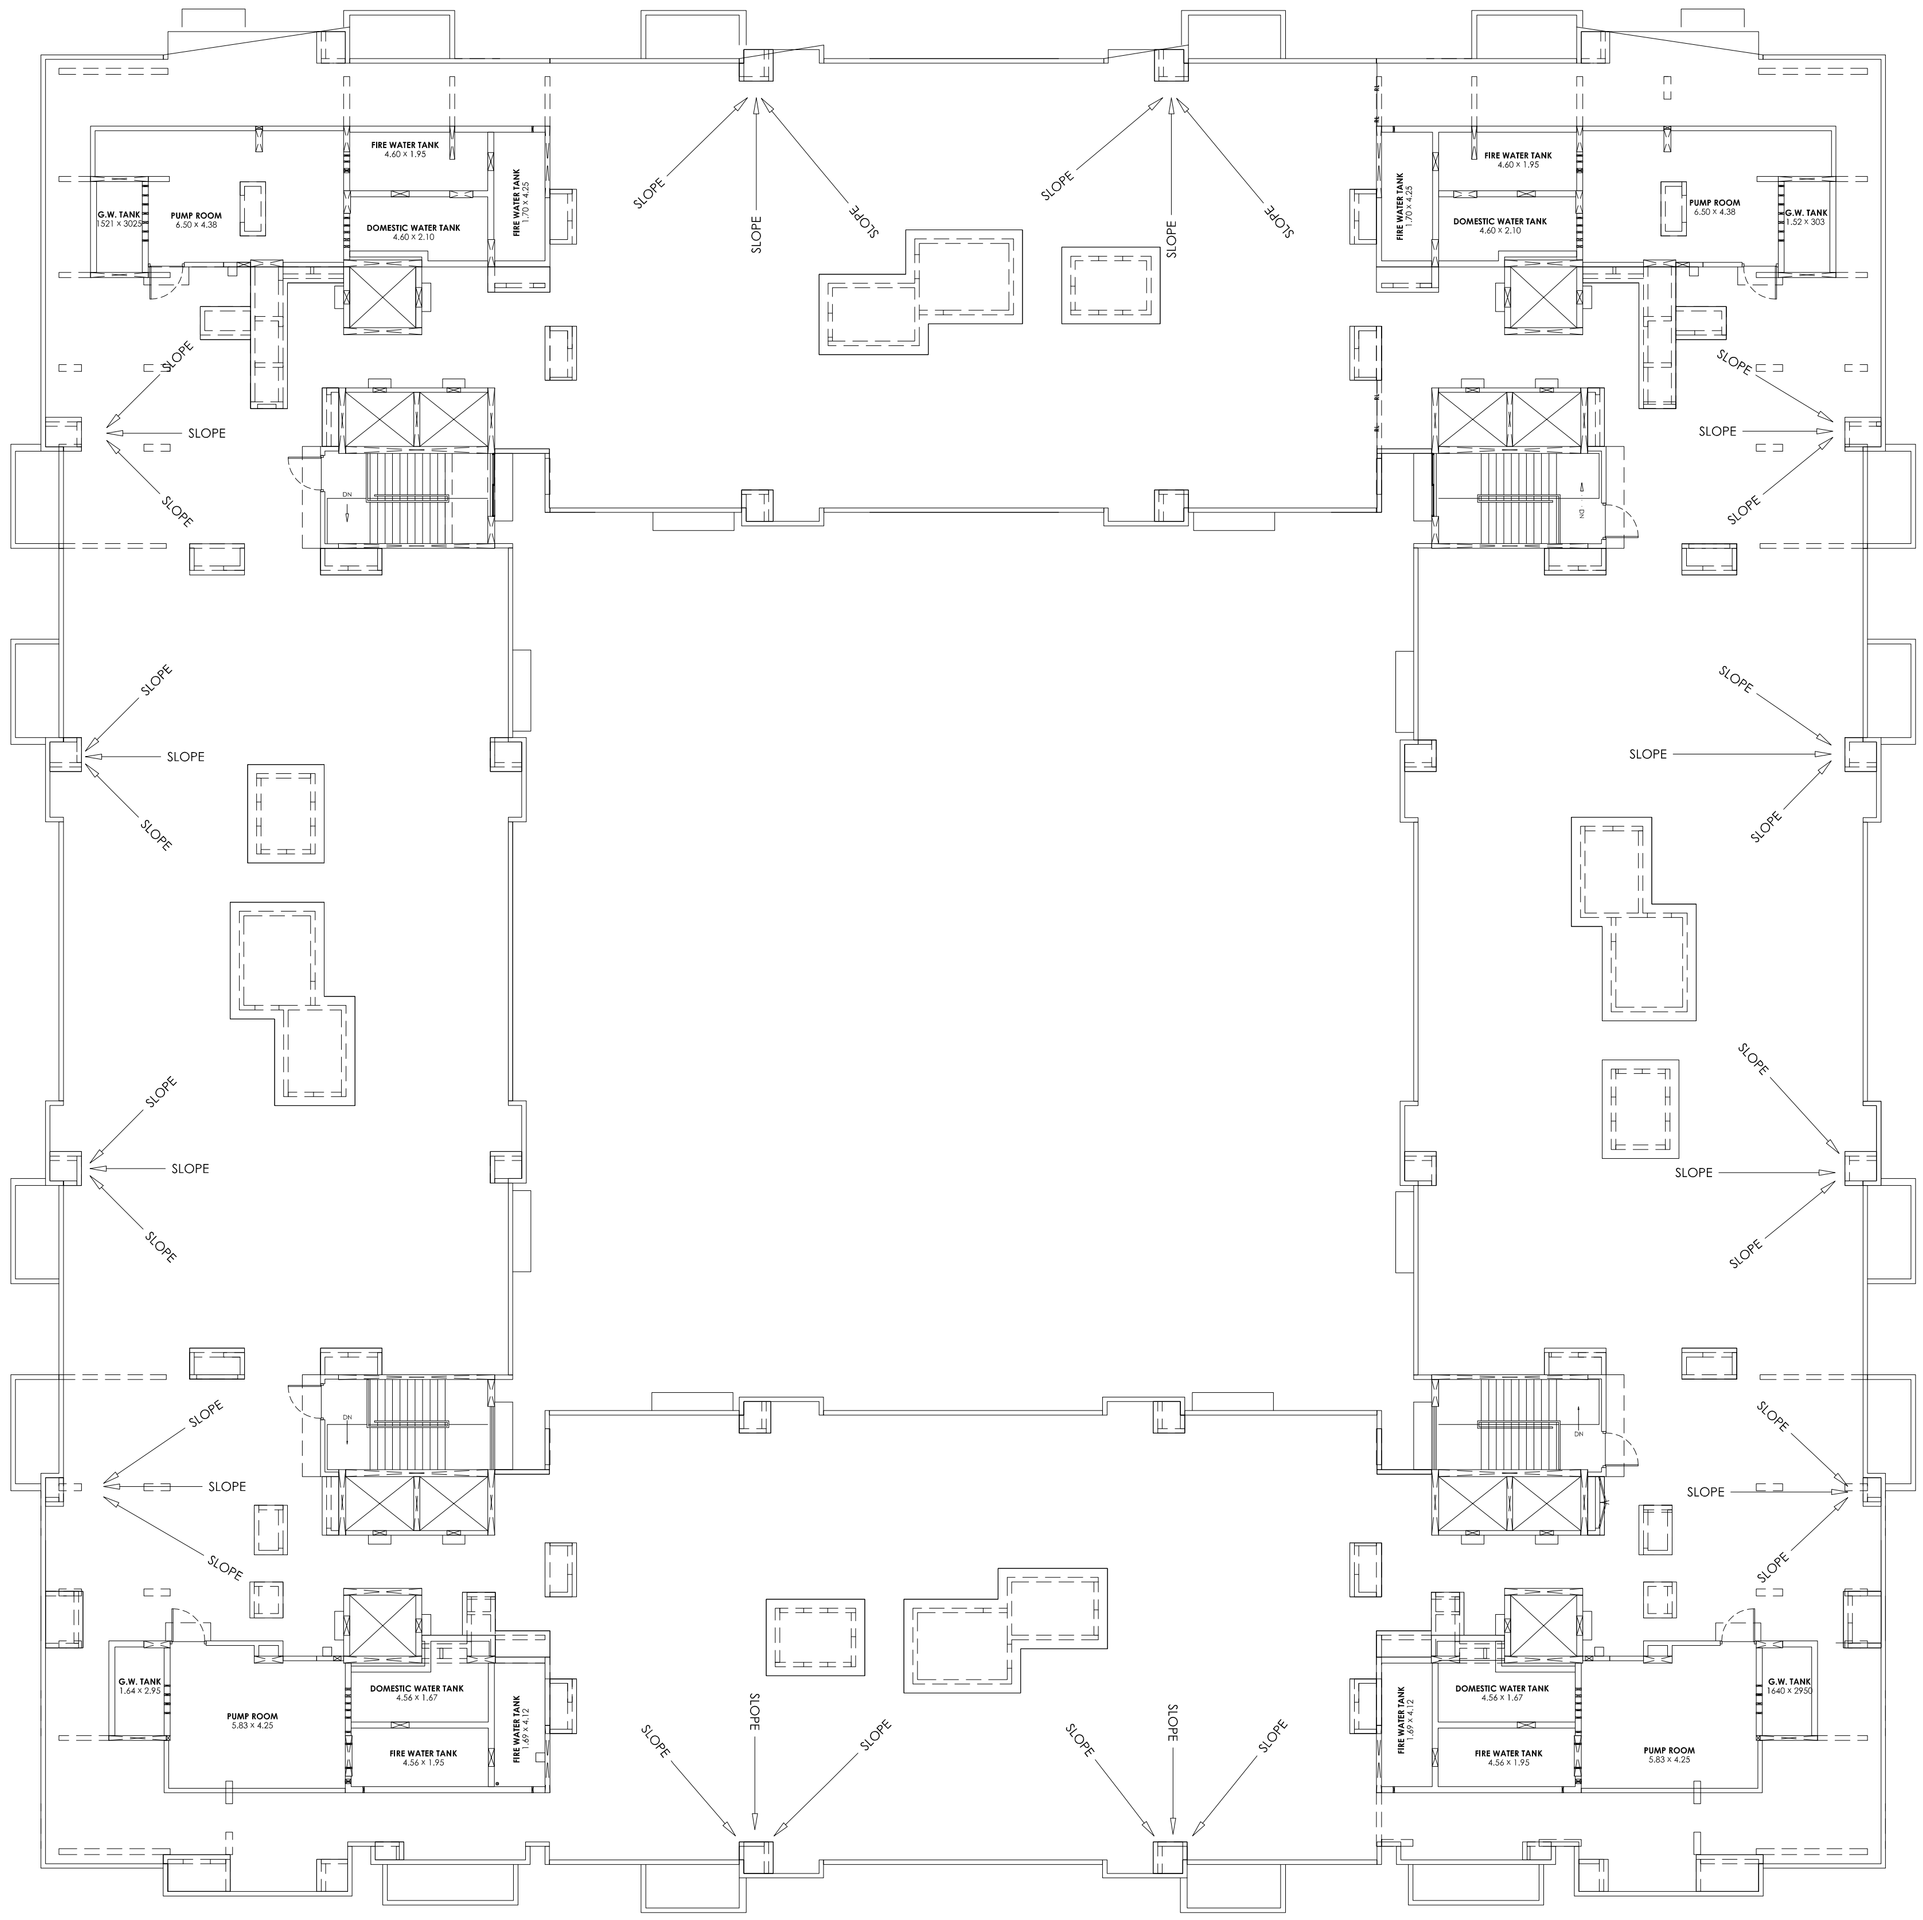

TERRACE FLOOR PLAN
SCALE - 1:100

CARPET AREA CALCULATION
Gr. Fl. - Flat no.3 (wing - C,D)

Living/Dining	6.42	x	5.95	x	1	=	38.20	sq.mt.
Kitchen	3.75	x	0.43	x	1	=	1.61	sq.mt.
	0.78	x	2.07	x	1	=	1.61	sq.mt.
	3.1	x	2.93	x	1	=	9.08	sq.mt.
	0.9	x	2.07	x	1	=	1.86	sq.mt.
	2.1	x	1.87	x	1	=	3.93	sq.mt.
	1.13	x	1.38	x	1	=	1.56	sq.mt.
Pass	2.02	x	2.34	x	1	=	4.73	sq.mt.
	6.06	x	1.1	x	1	=	6.67	sq.mt.
	1.13	x	1.35	x	1	=	1.53	sq.mt.
	1.05	x	3.51	x	1	=	3.69	sq.mt.
toil.	1.75	x	0.96	x	1	=	1.68	sq.mt.
	1.93	x	1.6	x	1	=	3.09	sq.mt.
	1.53	x	2.63	x	1	=	4.02	sq.mt.
M.bed rm.	3.45	x	3.6	x	1	=	12.42	sq.mt.
Bed rm.	3.45	x	3.05	x	1	=	10.52	sq.mt.
toil.	3	x	1.5	x	1	=	4.50	sq.mt.
bed rm.	3.45	x	3.4	x	1	=	11.73	sq.mt.
M.bed rm.	4	x	3.6	x	1	=	14.40	sq.mt.
	1.05	x	2.32	x	1	=	2.44	sq.mt.
toil.	2.41	x	2.75	x	1	=	6.63	sq.mt.
	2.46	x	1.34	x	1	=	3.30	sq.mt.
	1.65	x	0.6	x	1	=	0.99	sq.mt.
Serv. Rm.	1.65	x	1.8	x	1	=	2.97	sq.mt.
	0.95	x	0.9	x	1	=	0.86	sq.mt.
toil.	1.65	x	0.95	x	1	=	1.57	sq.mt.
toil.	2.51	x	1.4	x	1	=	3.51	sq.mt.
Bal.	0.6	x	3.6	x	1	=	2.16	sq.mt.
	3.48	x	0.92	x	1	=	3.20	sq.mt.
Door Jam area						=	0.84	sq.mt.
Total ---- (A)						=	165.28	sq.mt.
BELOW AREAS ARE NOT INCH ABOVE								
CB	0.6	x	1.95	x	1	=	1.17	sq.mt.
	0.6	x	1.35	x	1	=	0.81	sq.mt.
	0.6	x	1.7	x	1	=	1.02	sq.mt.
Total ------ (B)						=	3.00	sq.mt.
Total Carpet area (A + B)						=	**168.28**	**sq.mt.**

CARPET AREA CALCULATION
Gr. Fl. - Flat no.- 4 (wing - D)

Living/Dining	5.6	x	3.11	x	1	=	17.42	sq.mt.
	4	x	2.46	x	1	=	9.84	sq.mt.
	1.48	x	2.05	x	1	=	3.03	sq.mt.
	4.1	x	0.2	x	1	=	0.82	sq.mt.
	1.6	x	2.24	x	1	=	3.58	sq.mt.
	0.45	x	2.24	x	1	=	1.01	sq.mt.
Pass.	2.73	x	2.44	x	1	=	6.66	sq.mt.
	2.57	x	0.75	x	1	=	1.93	sq.mt.
	4.75	x	1.21	x	1	=	5.75	sq.mt.
Bed rm.	3.07	x	3.02	x	1	=	9.27	sq.mt.
	0.6	x	1.55	x	1	=	0.93	sq.mt.
	1.53	x	0.91	x	1	=	1.39	sq.mt.
toil.	0.8	x	0.68	x	1	=	0.54	sq.mt.
	0.6	x	0.76	x	1	=	0.46	sq.mt.
	1.53	x	1.39	x	1	=	2.13	sq.mt.
Kitchen	2.85	x	2.43	x	1	=	6.93	sq.mt.
M.bed rm.	3.3	x	3.05	x	1	=	10.07	sq.mt.
	1.05	x	2.22	x	1	=	2.33	sq.mt.
	1.43	x	2.12	x	1	=	3.03	sq.mt.
	0.6	x	2.02	x	1	=	1.21	sq.mt.
toil.	1.39	x	2.25	x	1	=	3.13	sq.mt.
	0.89	x	2.05	x	1	=	1.82	sq.mt.
	0.9	x	1.65	x	1	=	1.49	sq.mt.
	1.38	x	2.02	x	1	=	2.79	sq.mt.
toil.	1.53	x	2.4	x	1	=	3.67	sq.mt.
Bed rm.	3.65	x	3.03	x	1	=	11.06	sq.mt.
bal.	0.9	x	2.02	x	1	=	1.82	sq.mt.
	0.45	x	3.11	x	1	=	1.40	sq.mt.
Door Jam area						=	2.06	sq.mt.
Total ---- (A)						=	117.56	sq.mt.
BELOW AREAS ARE NOT INCH ABOVE								
CB	0.6	x	1.38	x	2	=	1.66	sq.mt.
	0.6	x	1.6	x	1	=	0.96	sq.mt.
Total ------ (B)						=	2.62	sq.mt.
Total Carpet area (A + B)						=	**120.17**	**sq.mt.**

CARPET AREA CALCULATION
1st Fl. - Flat no.- 4 (wing - D)

Living/Dining	5.6	x	3.11	x	1	=	17.42	sq.mt.
	4	x	2.46	x	1	=	9.84	sq.mt.
	1.48	x	2.05	x	1	=	3.03	sq.mt.
	4.1	x	0.2	x	1	=	0.82	sq.mt.
	1.6	x	2.24	x	1	=	3.58	sq.mt.
	0.45	x	2.24	x	1	=	1.01	sq.mt.
Pass.	2.73	x	2.44	x	1	=	6.66	sq.mt.
	2.57	x	0.75	x	1	=	1.93	sq.mt.
	4.75	x	1.21	x	1	=	5.75	sq.mt.
Bed rm.	3.07	x	3.02	x	1	=	9.27	sq.mt.
	0.6	x	1.55	x	1	=	0.93	sq.mt.
	1.53	x	0.91	x	1	=	1.39	sq.mt.
toil.	0.8	x	0.68	x	1	=	0.54	sq.mt.
	0.6	x	0.76	x	1	=	0.46	sq.mt.
	1.53	x	1.39	x	1	=	2.13	sq.mt.
Kitchen	2.85	x	2.43	x	1	=	6.93	sq.mt.
M.bed rm.	3.3	x	3.05	x	1	=	10.07	sq.mt.
	1.05	x	2.22	x	1	=	2.33	sq.mt.
	1.43	x	2.12	x	1	=	3.03	sq.mt.
	0.6	x	2.02	x	1	=	1.21	sq.mt.
toil.	1.39	x	2.25	x	1	=	3.13	sq.mt.
	0.89	x	2.05	x	1	=	1.82	sq.mt.
	0.9	x	1.65	x	1	=	1.49	sq.mt.
	1.38	x	2.02	x	1	=	2.79	sq.mt.
toil.	1.53	x	2.4	x	1	=	3.67	sq.mt.
Bed rm.	3.65	x	3.03	x	1	=	11.06	sq.mt.
bal.	0.9	x	2.02	x	1	=	1.82	sq.mt.
	0.45	x	3.11	x	1	=	1.40	sq.mt.
	0.45	x	3.11	x	1	=	1.40	sq.mt.
	1	x	3.2	x	1	=	3.20	sq.mt.
Door Jam area						=	2.21	sq.mt.
Total ---- (A)						=	122.31	sq.mt.
BELOW AREAS ARE NOT INCH ABOVE								
CB	0.6	x	1.38	x	2	=	1.66	sq.mt.
	0.6	x	1.6	x	1	=	0.96	sq.mt.
Total ------ (B)						=	2.62	sq.mt.
Total Carpet area (A + B)						=	**124.92**	**sq.mt.**

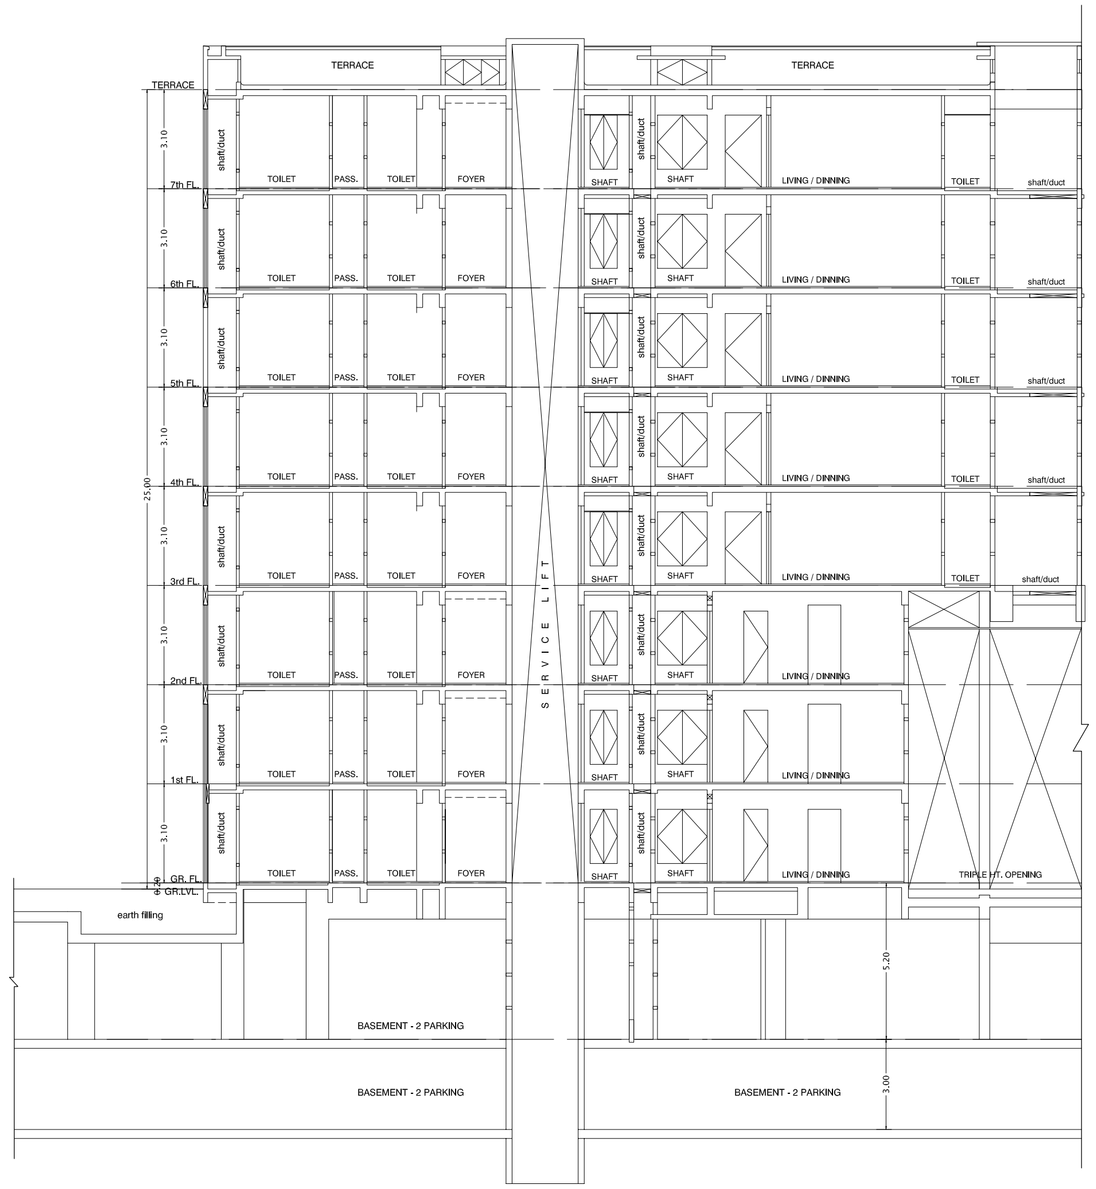

SECTION - B-B
SCALE - 1:100

P R O F O R M A – B

CONTENTS OF SHEET | 4/38

6th FLOOR PLAN, BUILT UP AREA CALCULATION, SECTION-BB

(PLOT - A)
TYPE - H - (B1+B2+GR.+ 7th FL.)

STAMP OF APPROVAL OF PLANS

DESCRIPTION OF PROPOSAL

PROPOSED LAYOUT ON PLOT BEARING OLD S.NO.59/1, 60/0,61/0, 62/0,63/1,63/2,63/3,63/4, 63/5,63/6,63/7,63/8,63/9,63/10A,63/10B,64/1,64/2,64/3,64/4,64/5,64/6,64/7,64/8,64/9, 65/1,65/2, 65/3,65/4,65/5, 66/0, 67/0, 68/1,68/2,68/3,68/4,68/5, 69/1,69/2,69/3,69/4A,69/4B,69/5,69/6,70/1, 70/2,70/3,70/4,70/5,70/6,70/7,70/8,70/9,70/10,71/1,71/2,71/3,71/4,71/5,71/6,71/7,71/9,72/1,72/2, 72/3,72/4,72/5,72/6,72/7,72/8,72/9,73/1,73/2,73/3,73/4,73/5, 73/6,73/7 AT VILLAGE BALKUM, THANE (W).

10/1B,11/0, 23/1,23/2,23/3, 23/4, 23/5,23/6,25/0,26/0, 30/1,30/2,30/3,30/4,30/5, 31/1,31/2,31/3,31/4,32/1A,32/2A,32/2B,32/3,33/1,92/0, 93/2B AT VILLAGE DHOKALI, THANE (W).

49/1/C,50/12B/3,50/12B/2,50/13,51/1B,51/2,51/3,52/1C,52/2,52/3,52/4,52/5,52/6,53/1C,53/2,53/3, 53/4,53/5,53/6,53/7B,53/8,54/0,55/5,55/7,55/10A,55/10B,55/11,55/12,55/13,55/14,55/15, 60/8B,60/9B,60/10A,60/11A,60/11B,60/12,60/13,60/14,60/16,60/17,60/18,60/19,60/20A, 104/0,274/1, AT VILLAGE KOLSHET, THANE (W).

NAME OF OWNER

M/S. BELLISSIMO DEVELOPERS THANE PVT. LTD

ADDRESS OF DEVELOPER

M/S. BELLISSIMO DEVELOPERS THANE PVT. LTD
412, FLOOR-4,17C VARDHAMAN CHEMBER, CAWASJI
PATEL ROAD, HORNIMAN CIRCLE, FORT, MUMBAI,
MUMBAI CITY, MAHARASHTRA, INDIA - 400 001.

SIGNATURE OF OWNER / P.O.A.HOLDER

AUTHORIZED SIGNATORY
M/S. BELLISSIMO DEVELOPERS THANE PVT. LTD

A R C H I T E C T

PRADEEP KAMBLE & ASSOCIATES CA/87/10471
B/101,1st FL. JAKH BAUTERA COMPLEX,
PANDIT MALVIYA PATH, RAMNAGAR,
DOMBIVALI (E) - 421201, TEL.- 022 2862642

Job No. :- S05/0083/14	Date :-
Sheet No. :- 4/38	Drawn By :- Priyanka
Scale :- 1:100	Checked By :- Amol Kulkarni