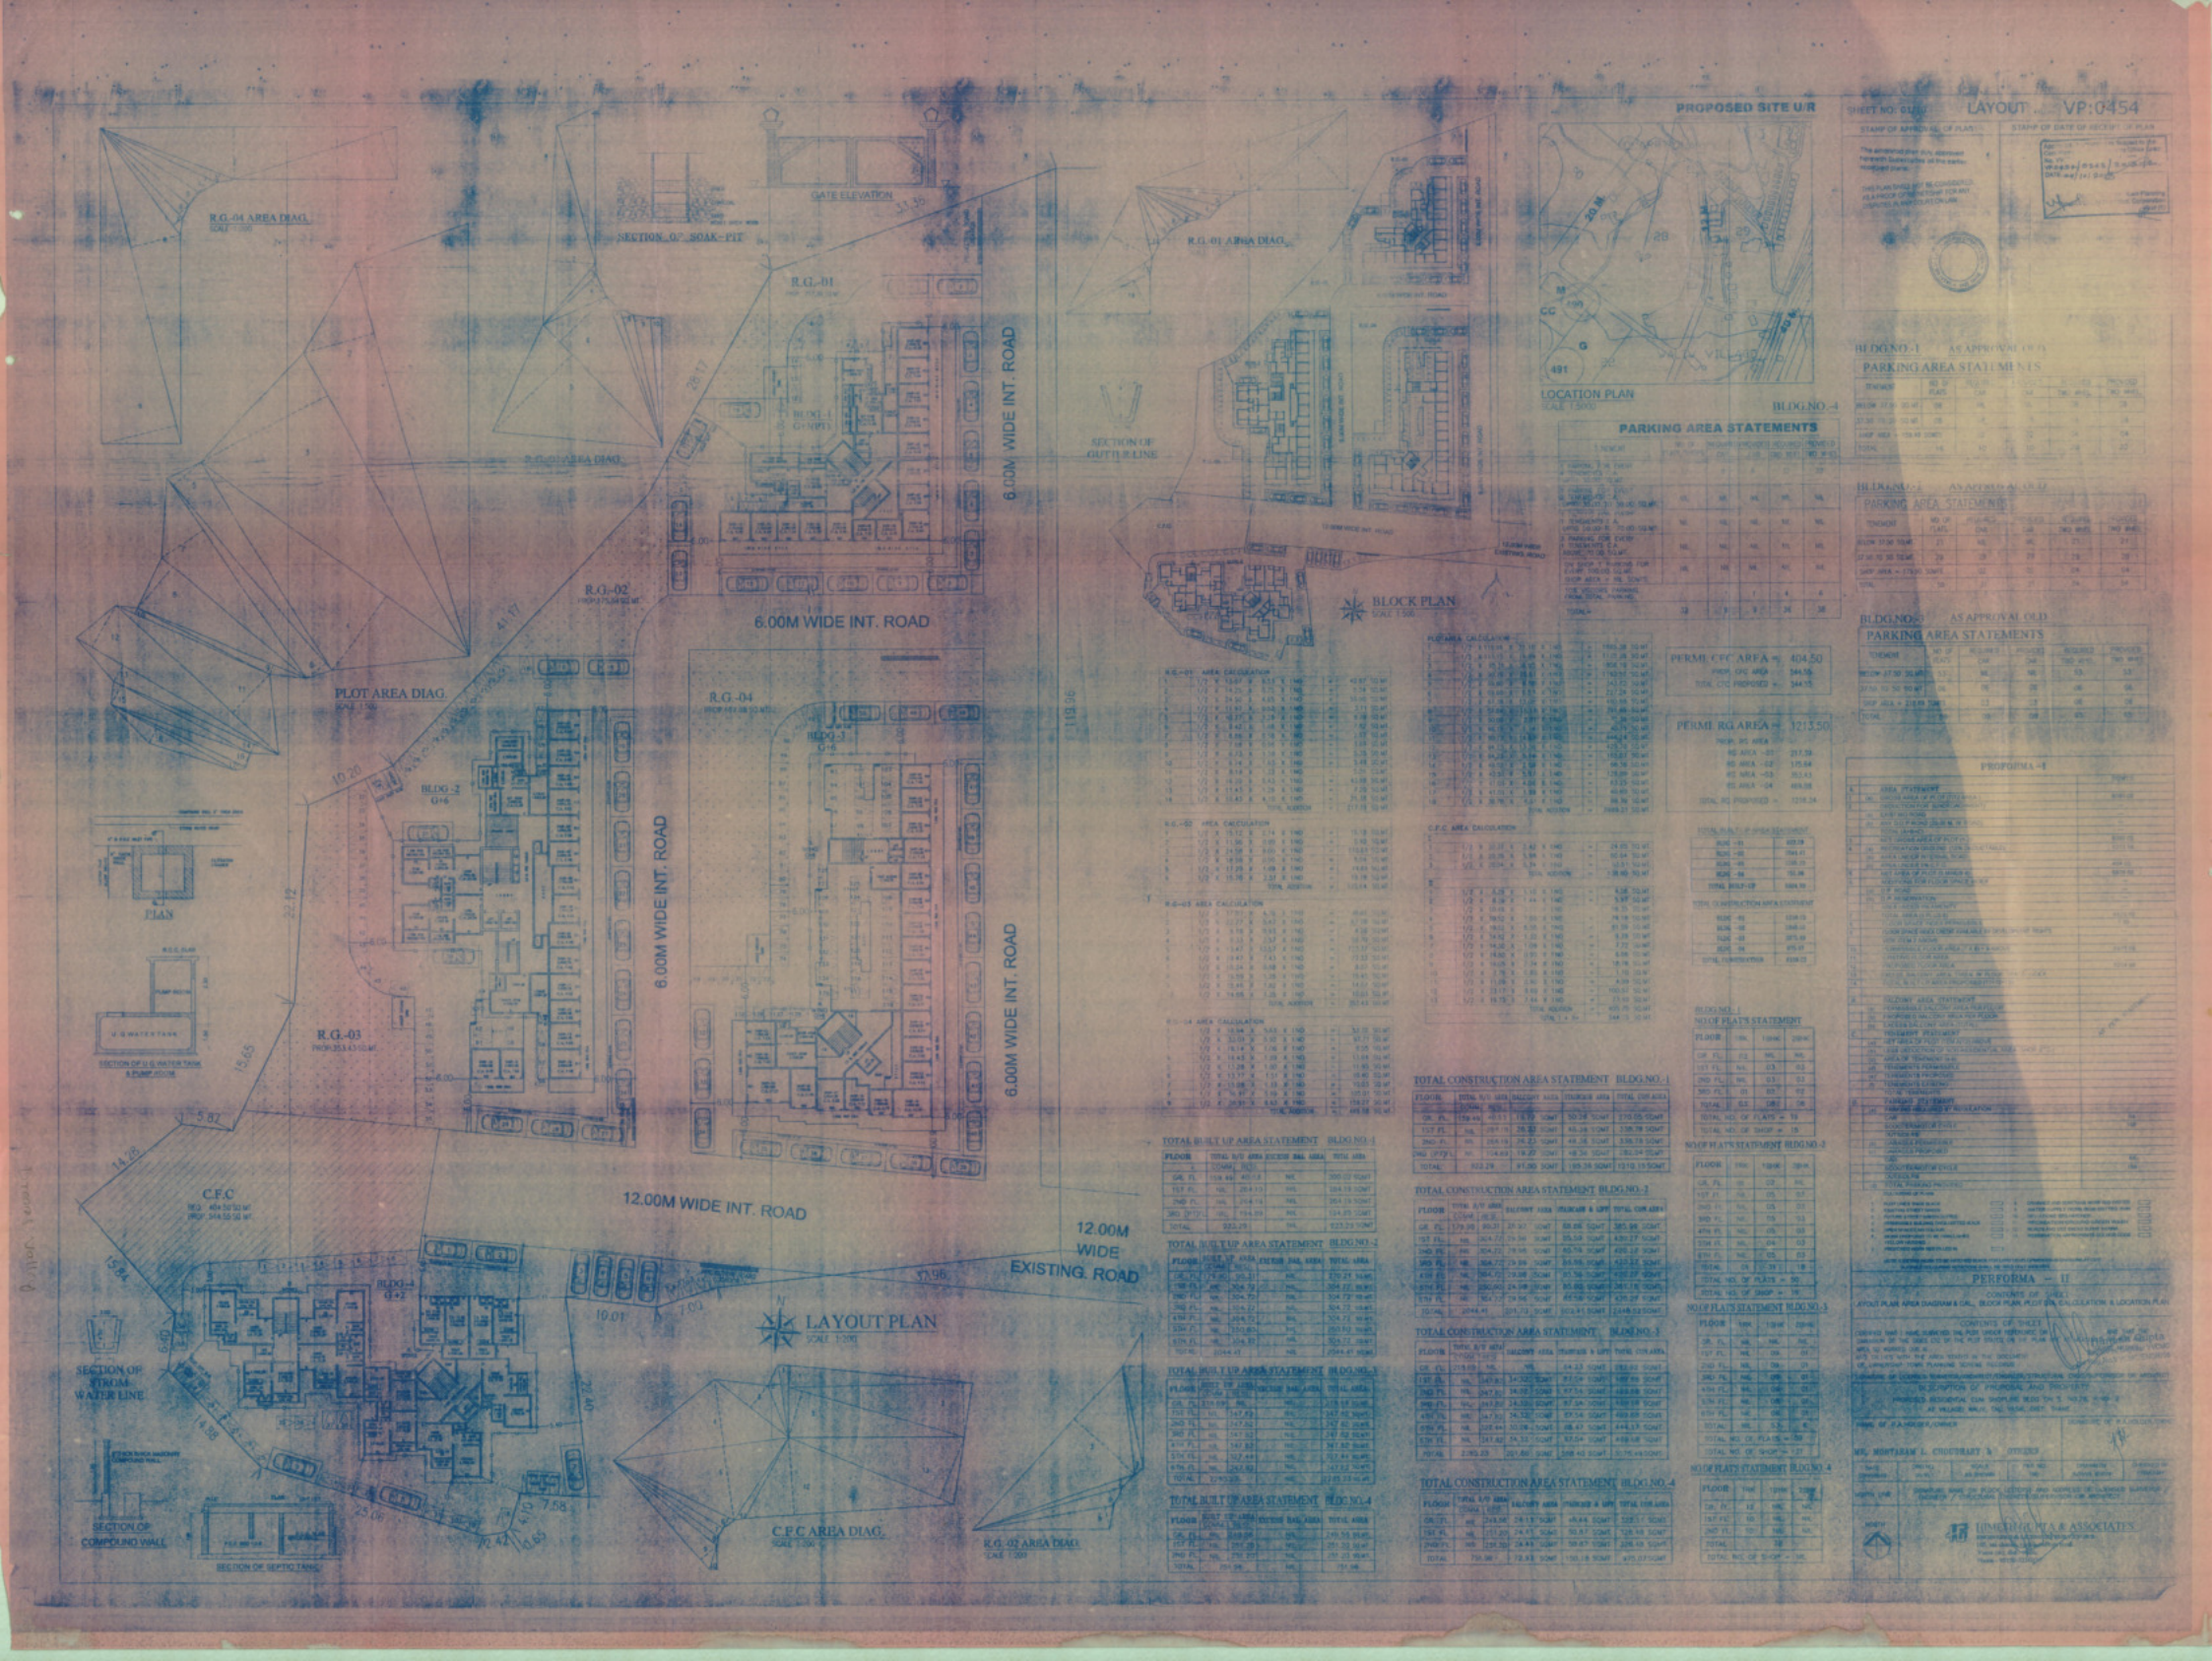
PROPOSED SITE U/R
LAYOUT ... VP:0454
LOCATION PLAN
BLOCK PLAN
LAYOUT PLAN
PLOT AREA DIAG.
R.G.-01 AREA DIAG.
R.G.-02 AREA DIAG.
R.G.-03 AREA DIAG.
R.G.-04 AREA DIAG.
C.F.C AREA DIAG.
GATE ELEVATION
SECTION @ SOAK-PIT
SECTION OF OUTFLOW LINE
6.00M WIDE INT. ROAD
12.00M WIDE INT. ROAD
12.00M WIDE EXISTING ROAD
BLDG-1 G+UPTO
BLDG-2 G+6
BLDG-3 G+6
BLDG-4 G+2
PARKING AREA STATEMENTS
PERMI. C/C AREA = 404.50
PERMI. RG AREA = 1213.50
PROFORMA - I
PERFORMA - II
SECTION OF STORM WATER LINE
SECTION OF COMPOUND WALL
SECTION OF SEPTIC TANK
SECTION OF U/G WATER TANK & PUMP ROOM
PLAN