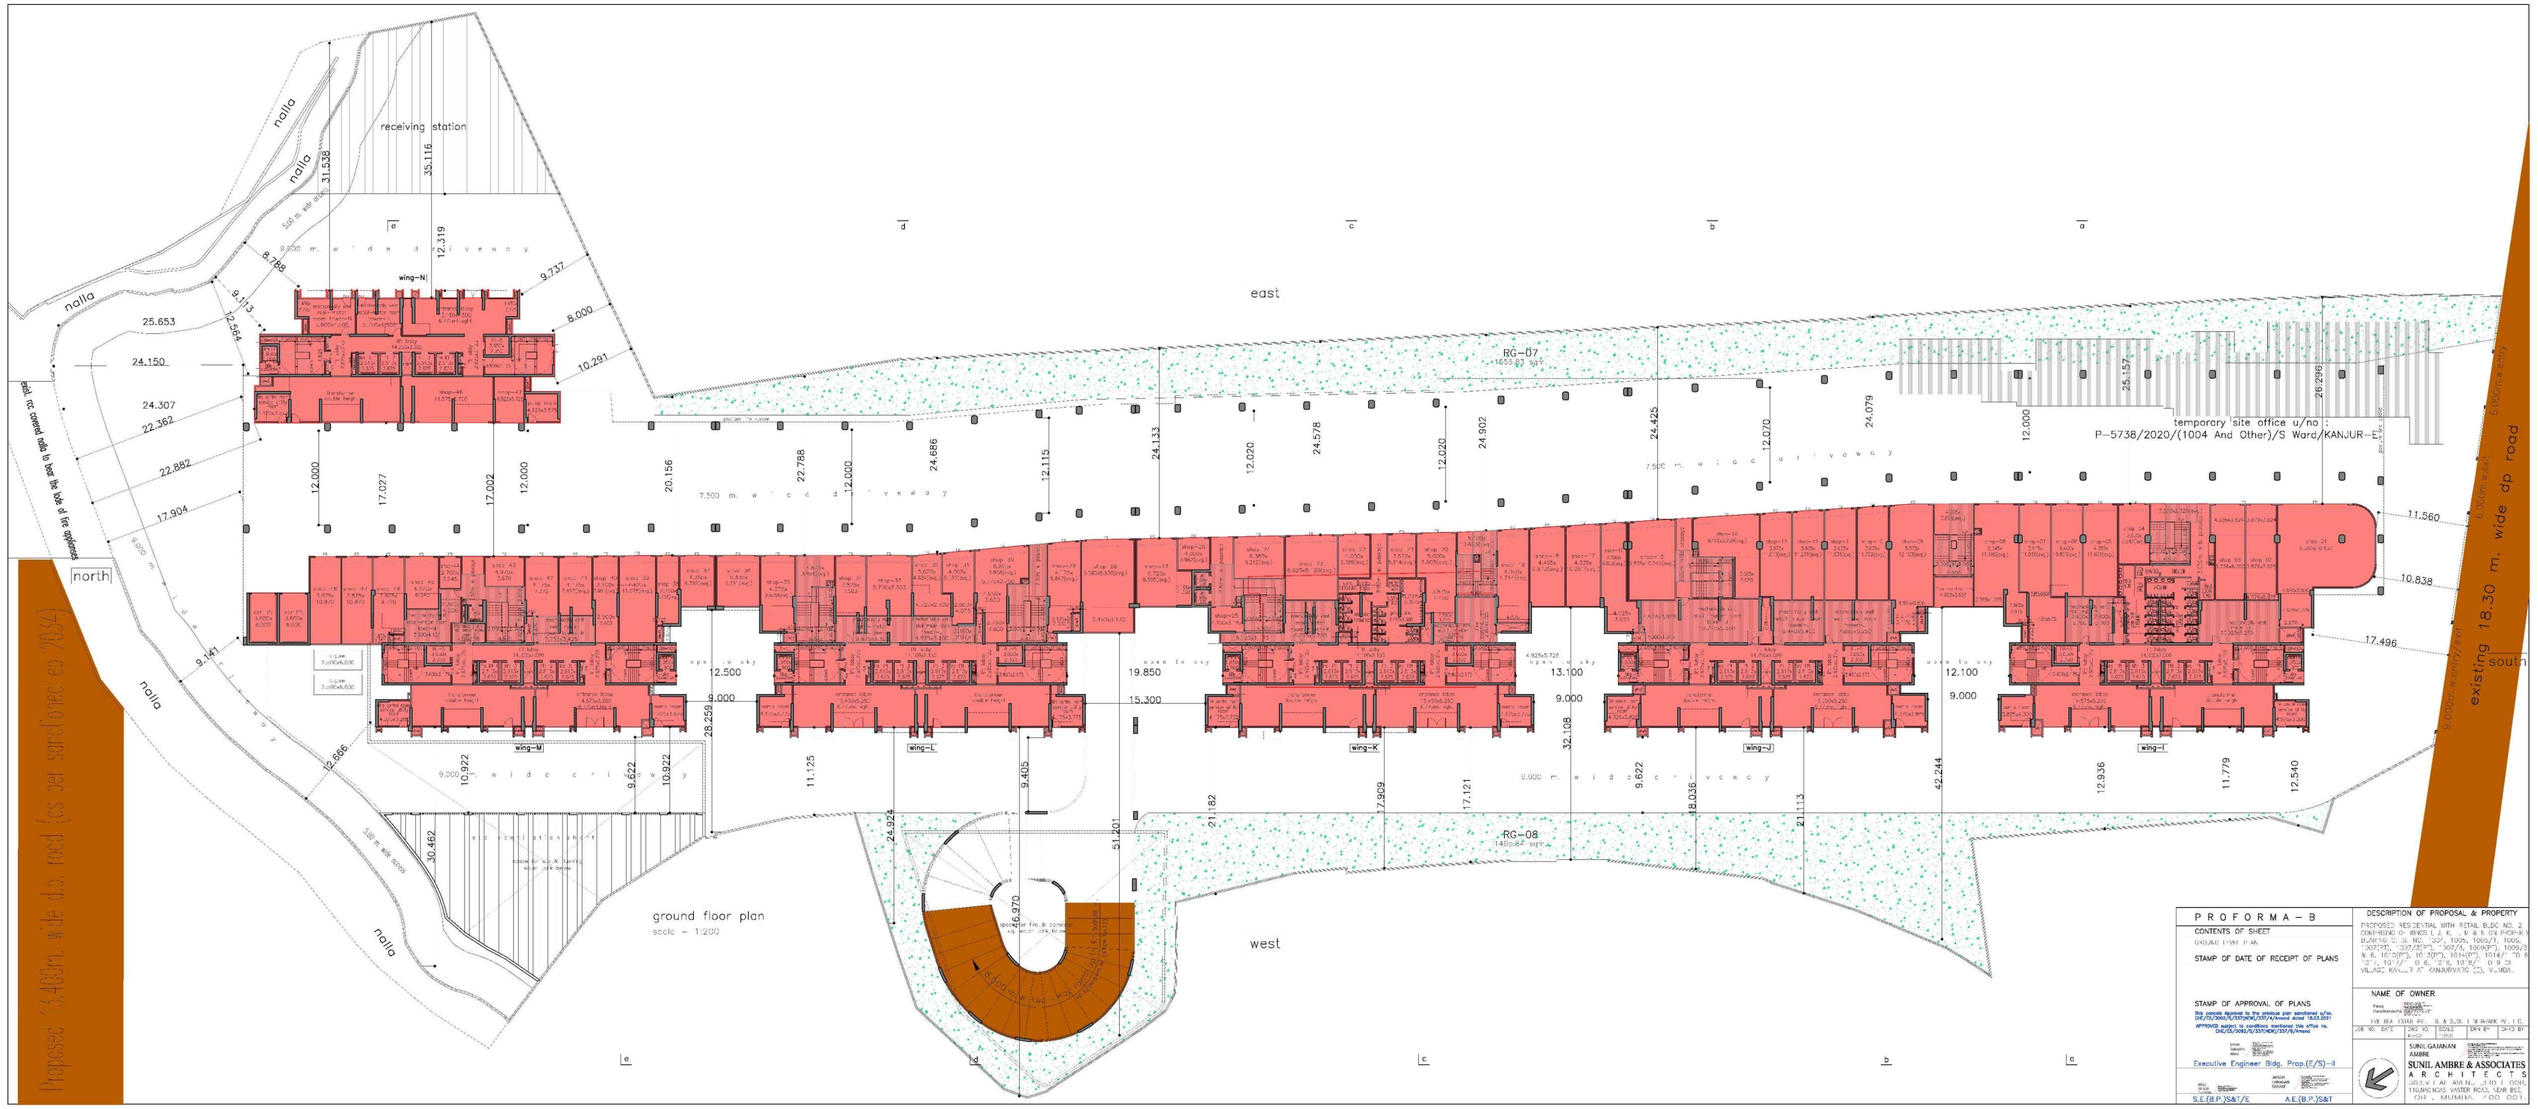
receiving station
nalla
east
west
north
south
RG-07
RG-08
temporary site office u/no :
P-5738/2020/(1004 And Other)/S Ward/KANJUR-E
existing 18.30 m. wide dp road
Proposed 24.00m. wide d.p. road (as per sanctioned ep 2034)
wing-N
wing-M
wing-L
wing-K
wing-J
wing-I
ground floor plan
scale - 1:200
PROFORMA - B
CONTENTS OF SHEET
STAMP OF DATE OF RECEIPT OF PLANS
STAMP OF APPROVAL OF PLANS
Executive Engineer Bldg. Prop.(E/S)-II
S.E.(B.P.)S&T/E
A.E.(B.P.)S&T
DESCRIPTION OF PROPOSAL & PROPERTY
NAME OF OWNER
SUNIL GAJANAN AMBRE
SUNIL AMBRE & ASSOCIATES
ARCHITECTS