BLDG.NO. 34 4/4

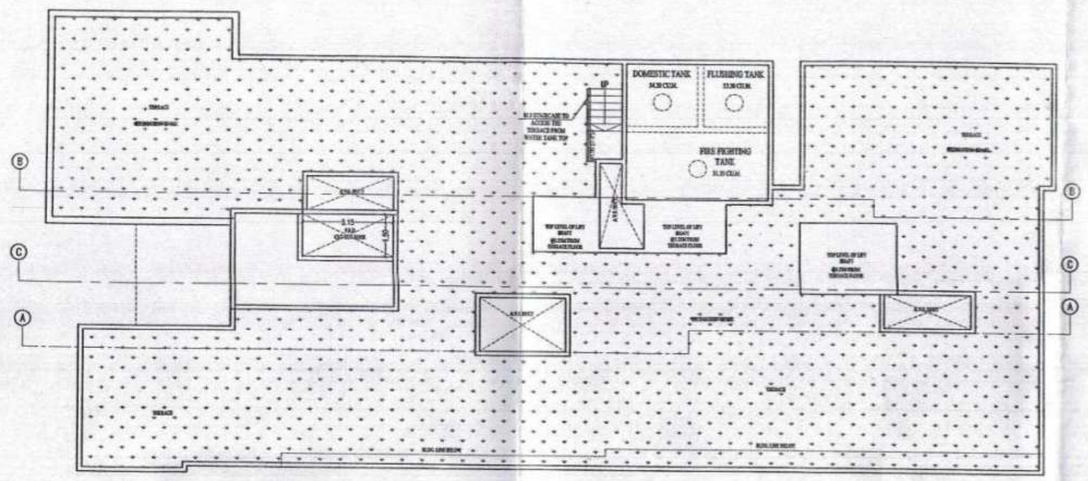

TERRACE LVL PLAN
SCALE 1:100

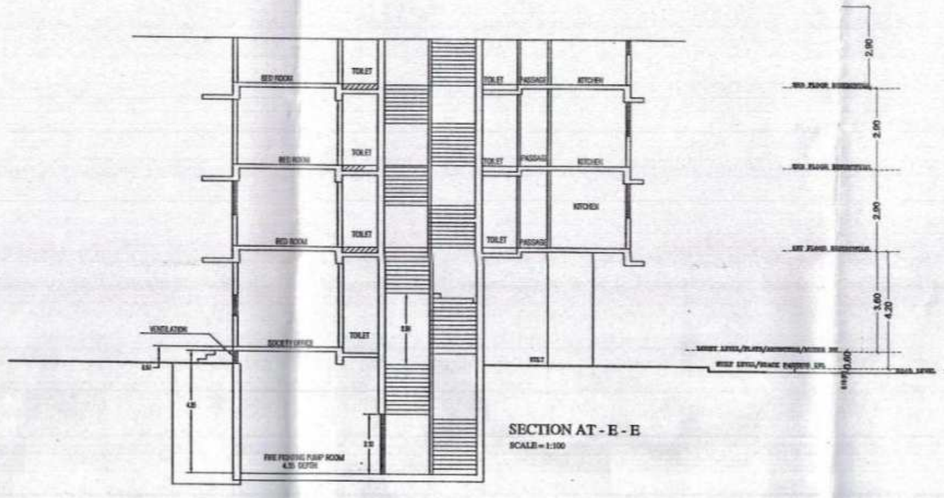

SECTION AT - E - E
SCALE = 1:100

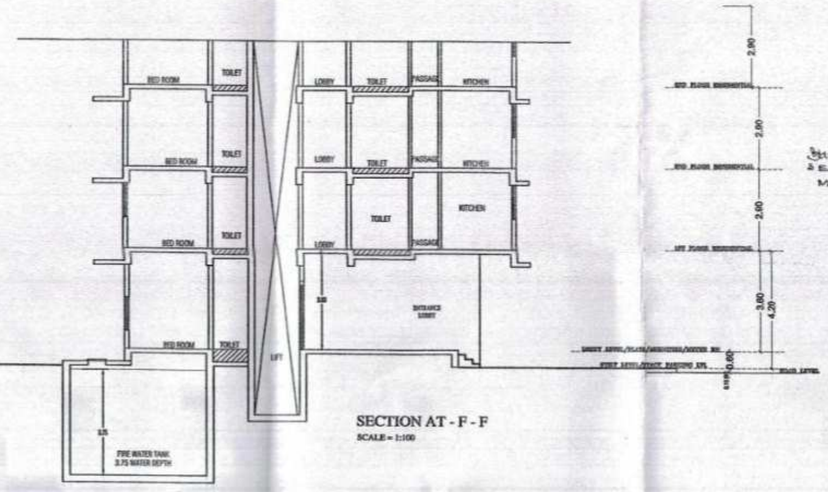

SECTION AT - F - F
SCALE = 1:100

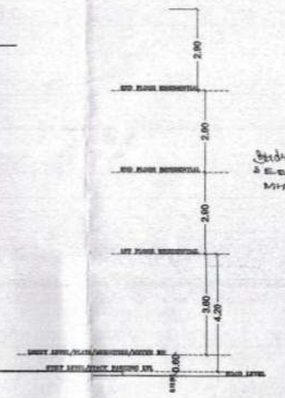

Plan one Exit

Jyotsna A Brahmin Mistress

Pre School Mistress

Architects

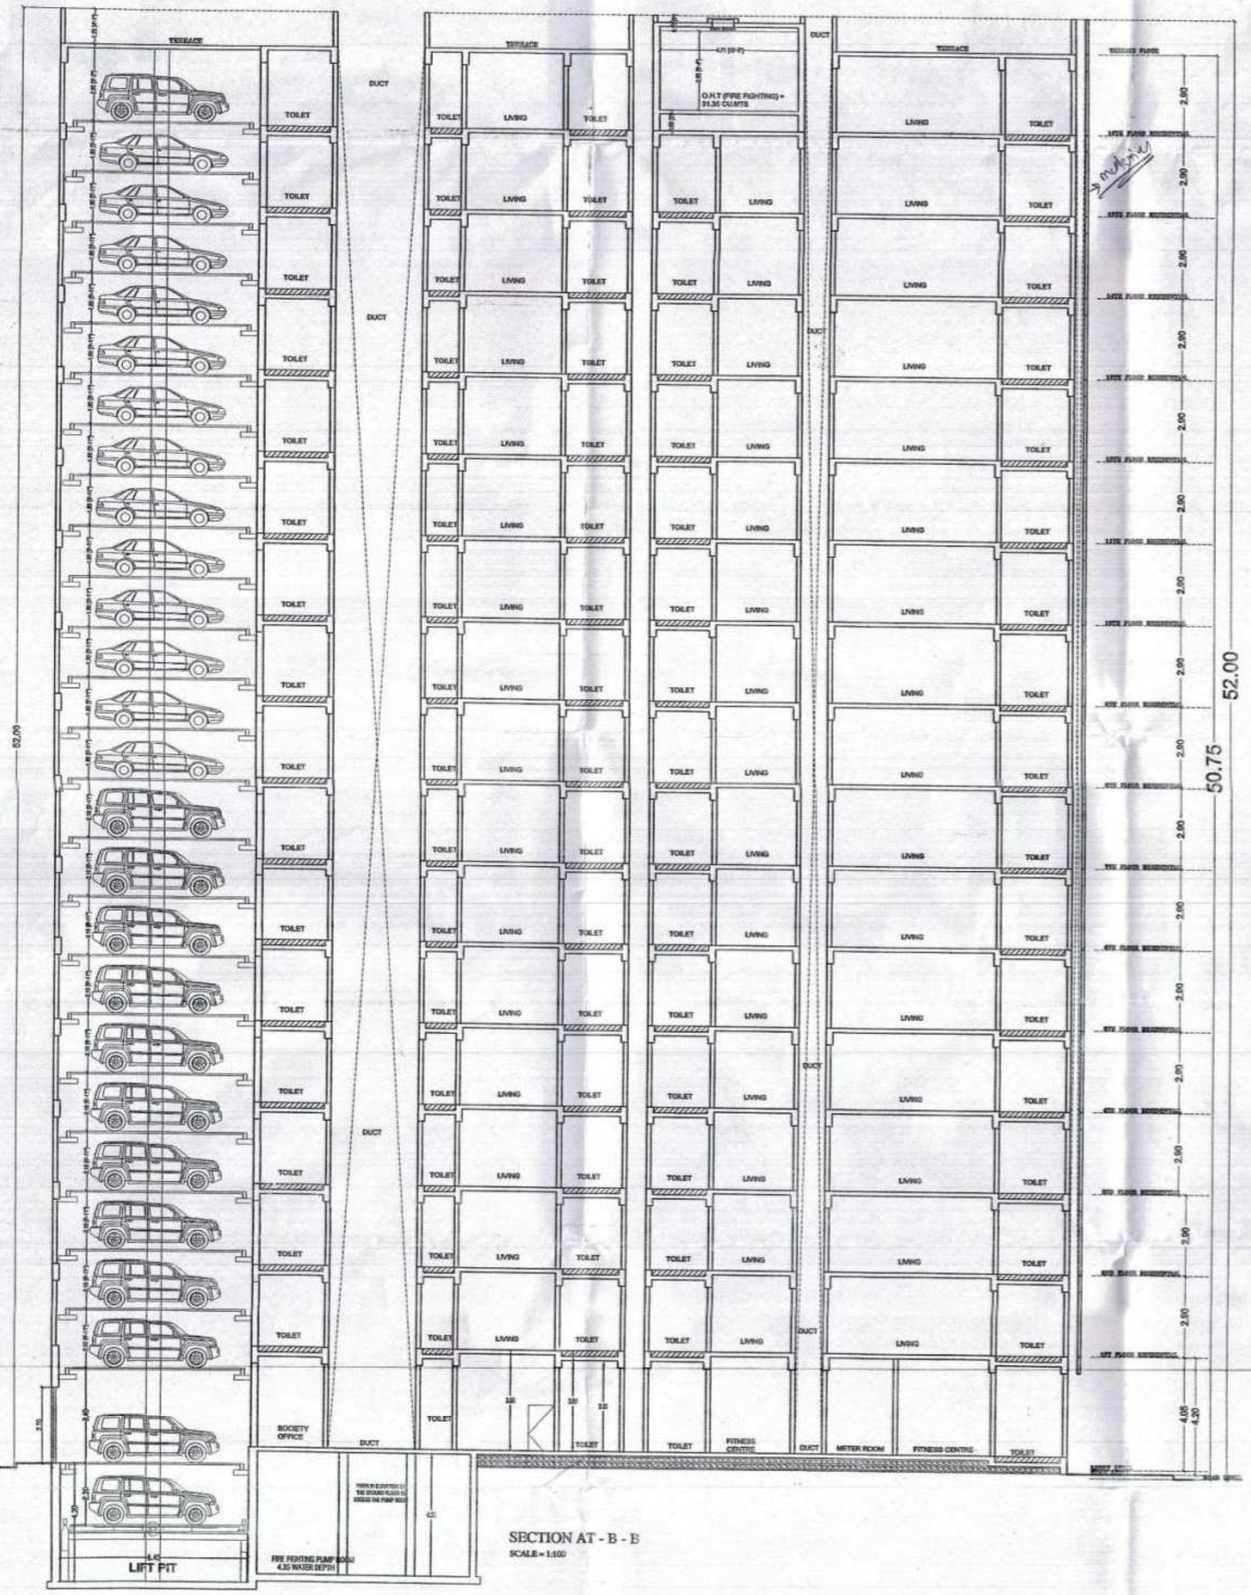

SECTION AT - B - B
SCALE = 1:100

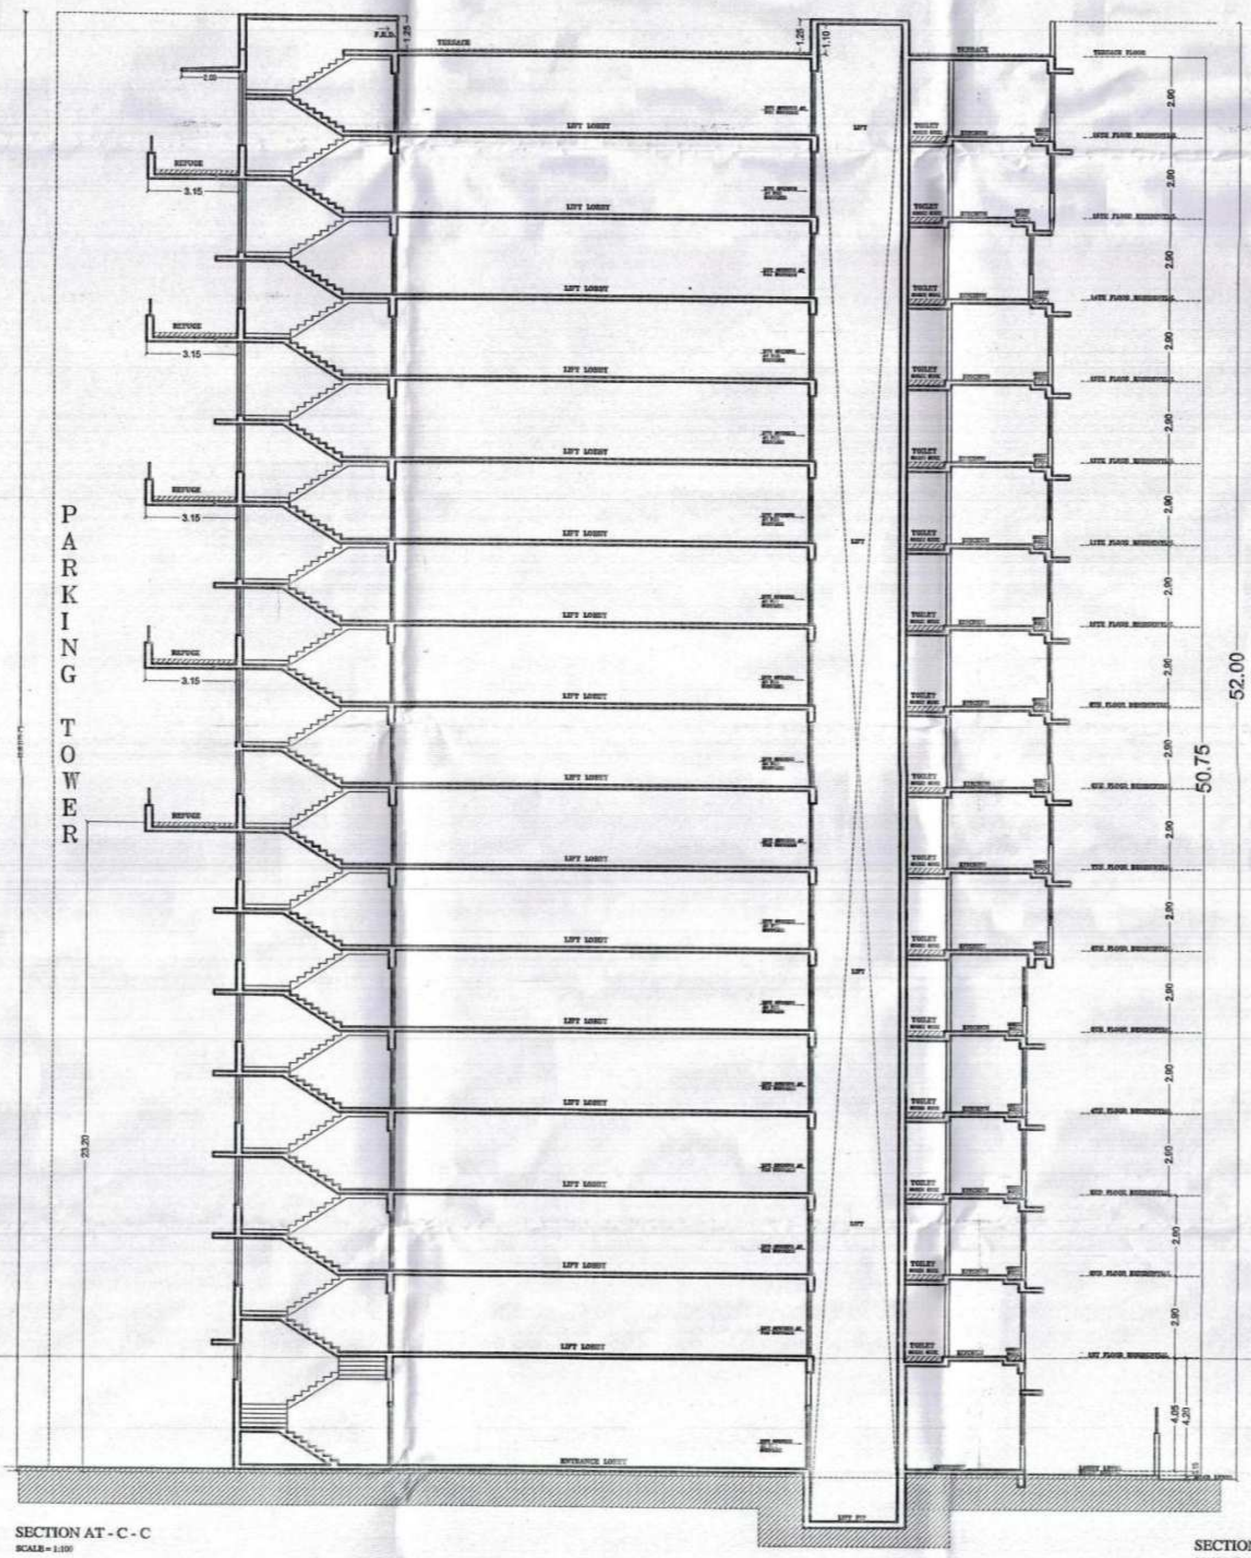

SECTION AT - C - C
SCALE = 1:100

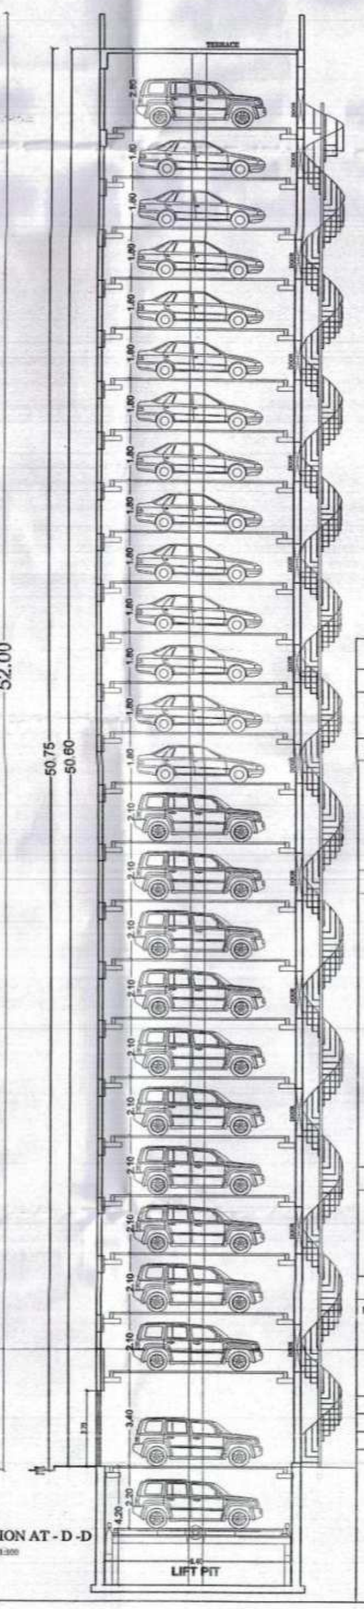

SECTION AT - D -D
SCALE = 1:100

FORM II (PROFORMA B)

CONTENTS OF SHEETS

TERRACE LVL PLAN
SECTION AT B-B TO F-F.

NOTE :-

1. ALL DIMENSIONS ARE IN METRES.
2. SCALE USE:
a) FLOOR PLAN 1:100
b) SLOCK PLAN 1:200
c) LOCATION PLAN 1:4000
3) THE PLANS ARE PROPOSED AS PER PROVISION OF DCPR - 2034 AND AS PER THE PREVAILING REGULATION AND CIRCULAR ISSUED BY MCGM AND MHADA TIME TO TIME.
4) GUIDELINES ISSUED IS BEING FOLLOWED.
5) THE ARITHMETIC CALCULATIONS CHECKED BY ME AND ARE FOUND CORRECT.

STAMP OF APPROVAL OF PLANS

DESCRIPTION OF PROPOSAL AND PROPERTY

PROPOSED RE-DEVELOPMENT OF BLDG.NO.34, KNOW AS PANT NAGAR PRASANNA C.H.S.L. ON PLOT BEARING C.T.S. NO.5662(PT) AT VILLAGE GHATKOPAR, PANT NAGAR, GHATKOPAR (EAST)MUMBAI- 400075.

SIGN. & NAME OF OWNER

M/S. HS CHETANA ENTERPRISES NX LLP. C.A. TO OWNER
PANT NAGAR PRASANNA CHSL.

SIGNATURE OF OWNER

SCALE	DRG NO.	DRN. BY	CHK. BY	DATE
AS SHOWN	D-4	RAHUL	SACHIN	06 / 08 / 2019

SIGNATURE

NAME AND ADDRESS OF ARCHITECT

SACHIN K. RAKSHE
BE. (Civil), Licensed Surveyor
(R/172/LS/2009)

SACHIN RAKSHE
LICENSED SURVEYOR (R/172/LS/2009)

archo CONSULTANTS

GROUND FLOOR, ROOM NO 2, A-WING, SUNVIEW CHS LTD.,
OFF SAHAKAR THEATER, TILAKNAGAR, CHEMBUR (W), MUMBAI - 400 089.