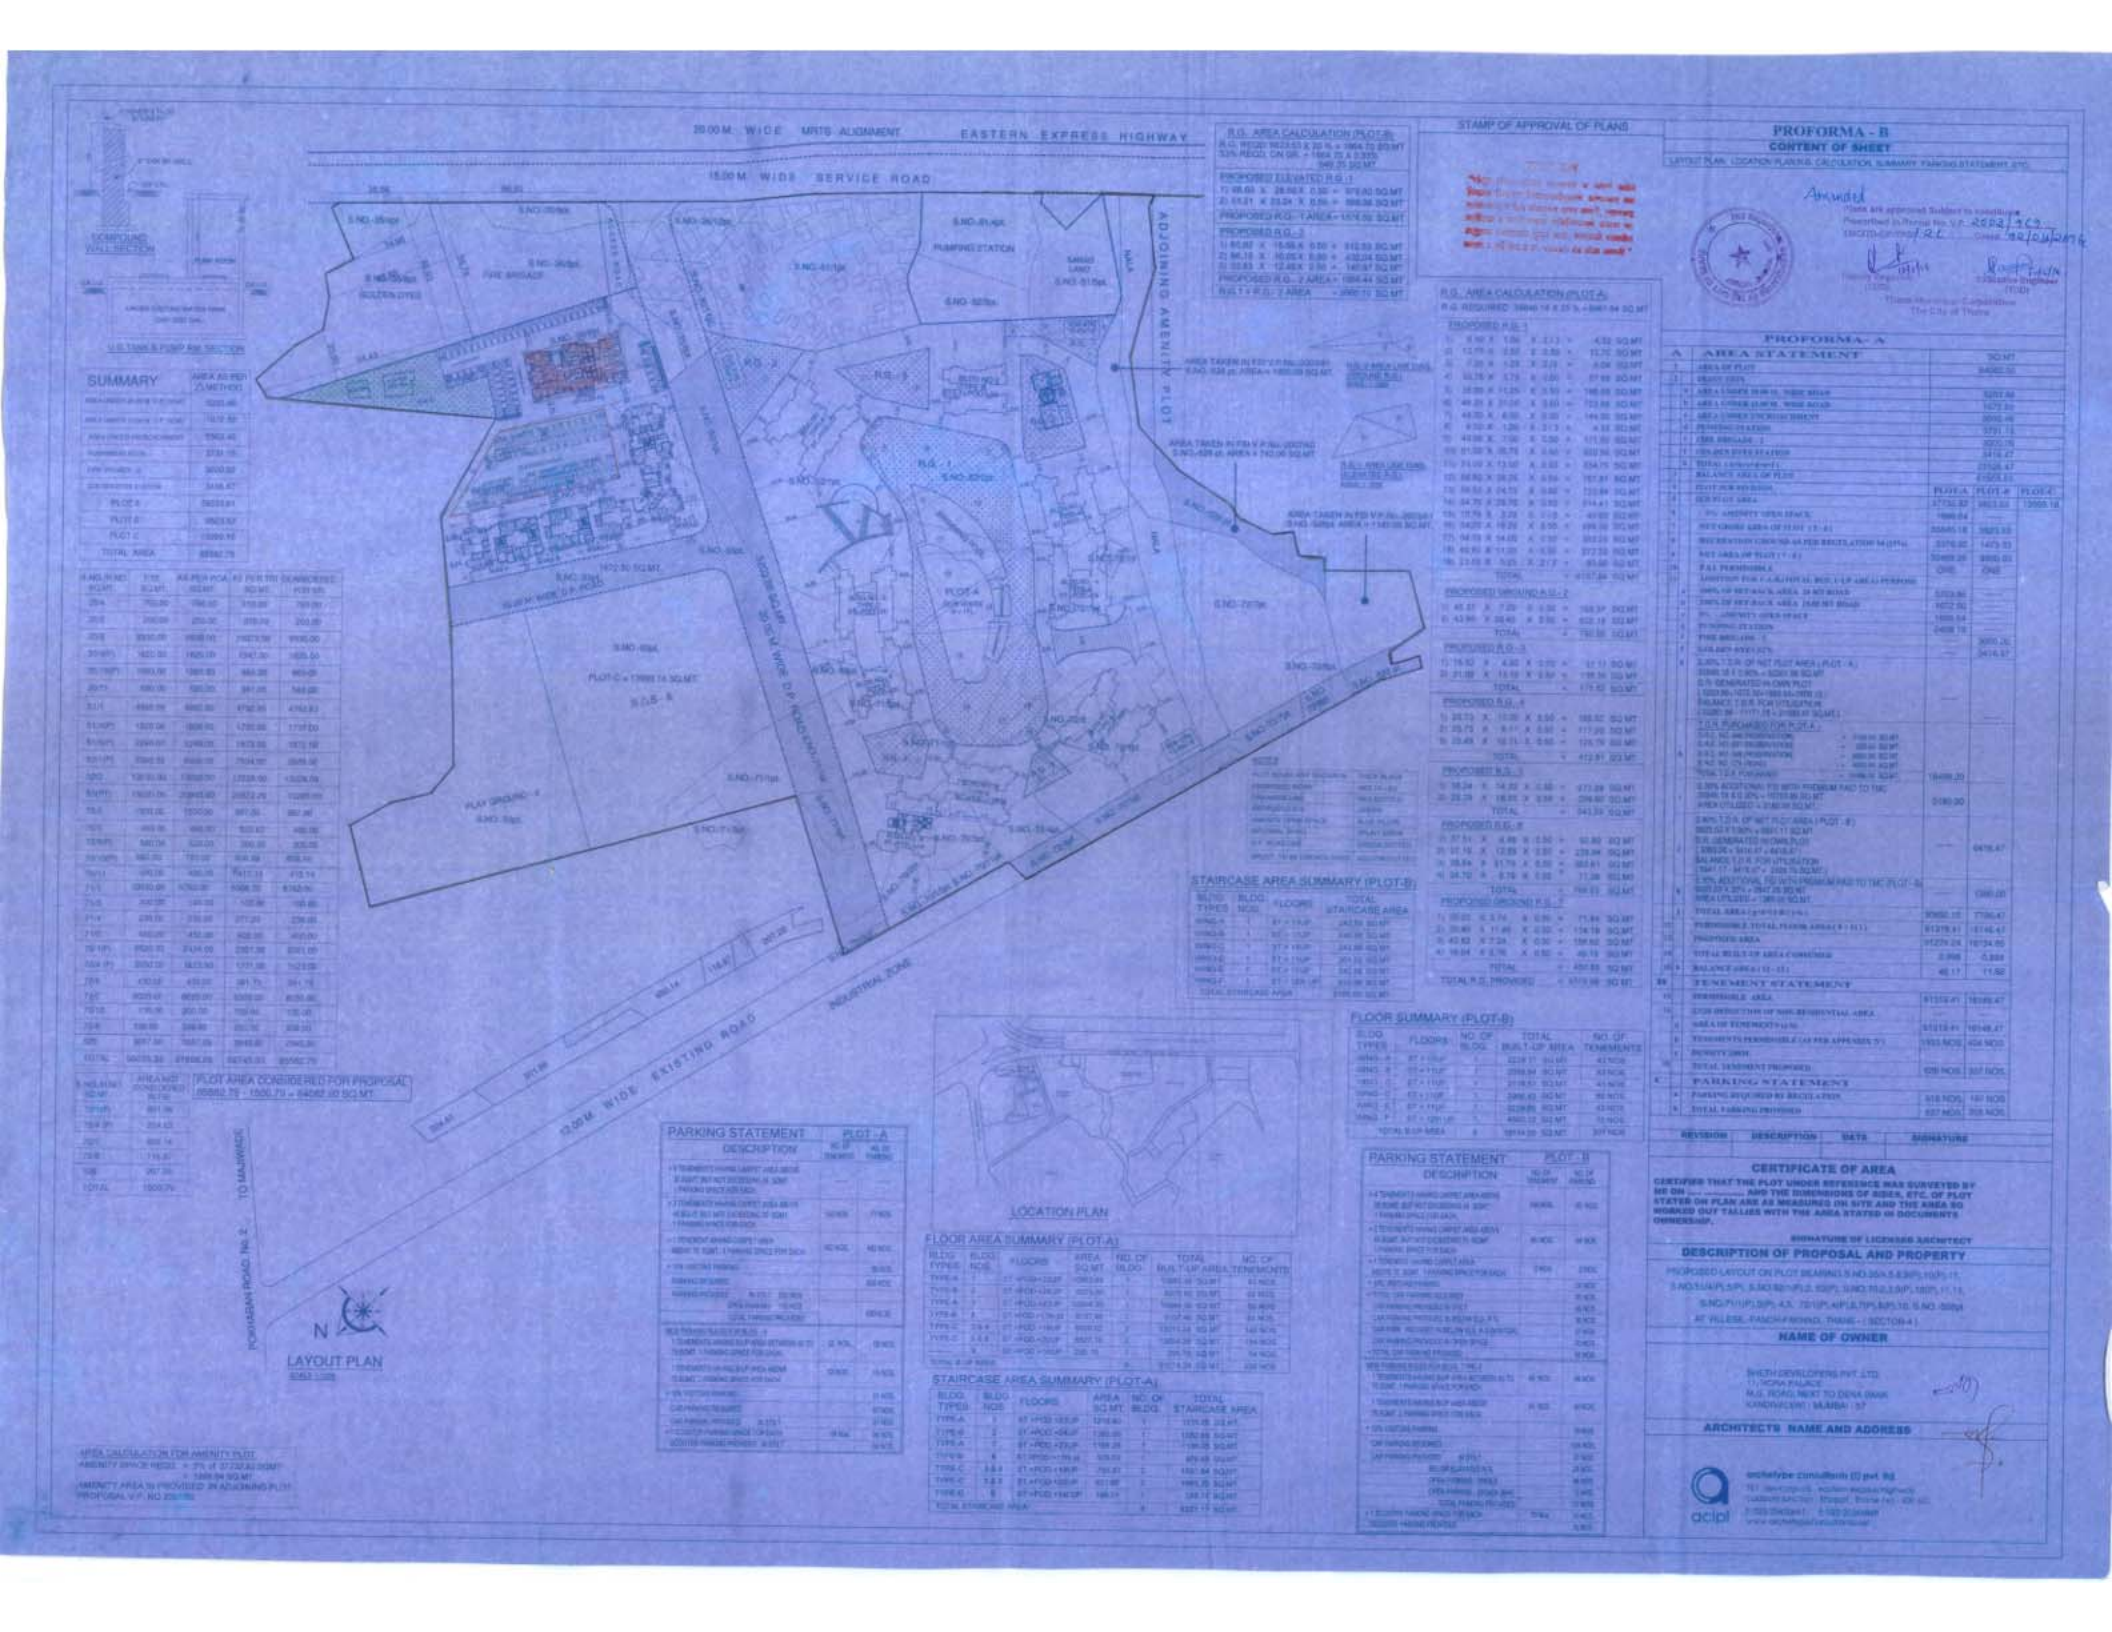

20.00 M. WIDE MRTS ALIGNMENT
EASTERN EXPRESS HIGHWAY
15.00 M. WIDE SERVICE ROAD
ADJOINING AMENITY PLOT
12.00 M. WIDE EXISTING ROAD
INDUSTRIAL ZONE
POKHARAN ROAD No. 2
TO MAJIWADE
LOCATION PLAN
LAYOUT PLAN
SUMMARY
PROFORMA - B
CONTENT OF SHEET
PROFORMA - A
AREA STATEMENT
TENEMENT STATEMENT
PARKING STATEMENT
CERTIFICATE OF AREA
DESCRIPTION OF PROPOSAL AND PROPERTY
NAME OF OWNER
ARCHITECTS NAME AND ADDRESS