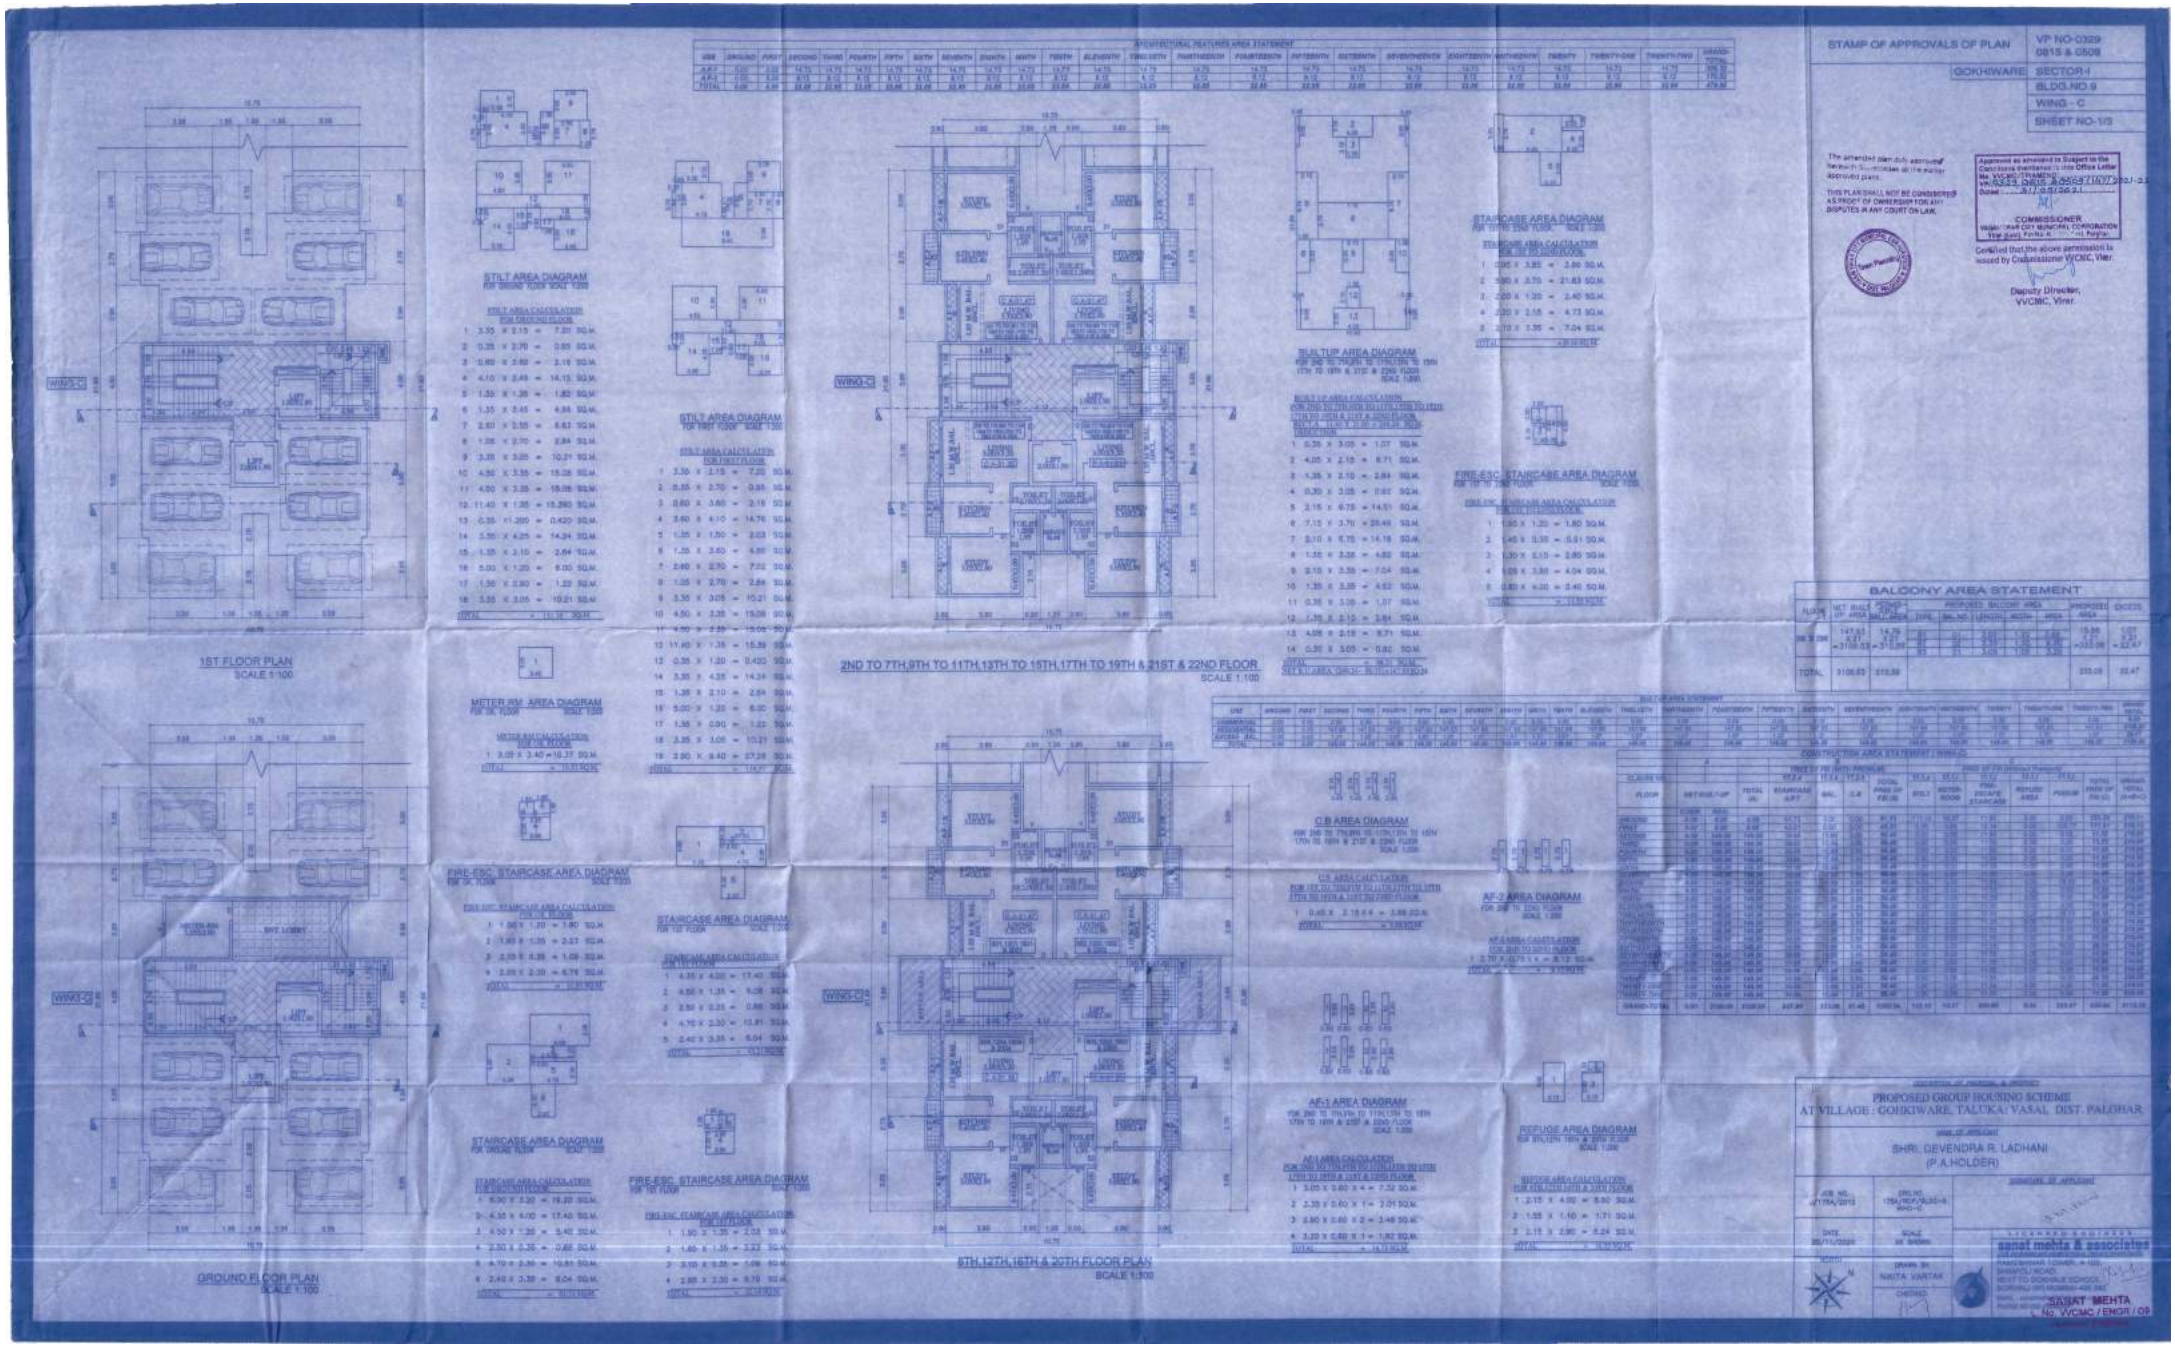
STAMP OF APPROVALS OF PLAN
VP NO-0329
0815 & 0508
GOKHIWARE
SECTOR-I
BLDG.NO.9
WING - C
SHEET NO-1/3
1ST FLOOR PLAN
SCALE 1:100
GROUND FLOOR PLAN
SCALE 1:100
2ND TO 7TH,9TH TO 11TH,13TH TO 15TH,17TH TO 19TH & 21ST & 22ND FLOOR
SCALE 1:100
8TH,12TH,16TH & 20TH FLOOR PLAN
SCALE 1:100
STILT AREA DIAGRAM
STILT AREA DIAGRAM
METER RM. AREA DIAGRAM
FIRE-ESC. STAIRCASE AREA DIAGRAM
STAIRCASE AREA DIAGRAM
STAIRCASE AREA DIAGRAM
FIRE-ESC. STAIRCASE AREA DIAGRAM
STAIRCASE AREA DIAGRAM
FIRE-ESC. STAIRCASE AREA DIAGRAM
BUILTUP AREA DIAGRAM
C/B AREA DIAGRAM
AF-1 AREA DIAGRAM
AF-2 AREA DIAGRAM
REFUGE AREA DIAGRAM
BALCONY AREA STATEMENT
PROPOSED GROUP HOUSING SCHEME
AT VILLAGE : GOKHIWARE, TALUKA: VASAI, DIST. PALGHAR
SHRI. DEVENDRA R. LADHANI
(P.A.HOLDER)
sanat mehta & associates
SANAT MEHTA
No. VVCMC / ENGR / 09