ARCHITECTURAL FEATURES AREA STATEMENT

USE	GROUND	FIRST	SECOND	THIRD	FOURTH	FIFTH	SIXTH	SEVENTH	SUB-TOTAL	EIGHTH	NINTH	TENTH	ELEVENTH	TWELVETH	THIRTEENTH	FOURTEENTH	FIFTEENTH	SIXTEENTH	SEVENTEENTH	EIGHTEENTH	NINTEENTH	TWENTY	TWENTY-ONE	TWENTY-TWO	TWENTY-THREE	SUB-TOTAL	GRAND-TOTAL
A-F-1	0.00	16.29	24.44	24.44	24.44	24.44	24.44	24.44	162.93	20.87	24.44	24.44	24.44	20.87	24.44	24.44	24.44	20.87	24.44	24.44	24.44	20.87	24.44	24.44	24.44	376.76	539.69
A-F-2	0.00	7.96	11.89	11.89	11.89	11.89	11.89	11.89	79.30	9.87	11.89	11.89	11.89	9.87	11.89	11.89	11.89	9.87	11.89	11.89	11.89	9.87	11.89	11.89	11.89	182.15	261.46
TOTAL	0.00	24.25	36.33	36.33	36.33	36.33	36.33	36.33	242.23	30.74	36.33	36.33	36.33	30.74	36.33	36.33	36.33	30.74	36.33	36.33	36.33	30.74	36.33	36.33	36.33	558.92	801.15

BUILT-UP AREA STATEMENT

USE	GROUND	FIRST	SECOND	THIRD	FOURTH	FIFTH	SIXTH	SEVENTH	GRAND-TOTAL	EIGHTH	NINTH	TENTH	ELEVENTH	TWELVETH	THIRTEENTH	FOURTEENTH	FIFTEENTH	SIXTEENTH	SEVENTEENTH	EIGHTEENTH	NINTEENTH	TWENTY	TWENTY-ONE	TWENTY-TWO	TWENTY-THREE	SUB-TOTAL	GRAND-TOTAL
COMMERCIAL	126.40	0.00	0.00	0.00	0.00	0.00	0.00	0.00	126.40	0.00	0.00	0.00	0.00	0.00	0.00	0.00	0.00	0.00	0.00	0.00	0.00	0.00	0.00	0.00	0.00	0.00	126.40
RESIDENTIAL	0.00	232.77	232.77	232.77	232.77	232.77	232.77	232.77	1629.39	197.51	232.77	232.77	232.77	197.51	232.77	232.77	232.77	197.51	232.77	232.77	232.77	197.51	232.77	232.77	232.77	3583.28	5212.67
EXCESS - BAL	0.00	0.11	0.11	0.11	0.11	0.11	0.11	0.11	0.77	0.01	0.11	0.11	0.11	0.01	0.11	0.11	0.11	0.01	0.11	0.11	0.11	0.01	0.11	0.11	0.11	1.26	2.03
TOTAL	126.40	232.88	232.88	232.88	232.88	232.88	232.88	232.88	1756.56	197.52	232.88	232.88	232.88	197.52	232.88	232.88	232.88	197.52	232.88	232.88	232.88	197.52	232.88	232.88	232.88	3584.54	5341.20

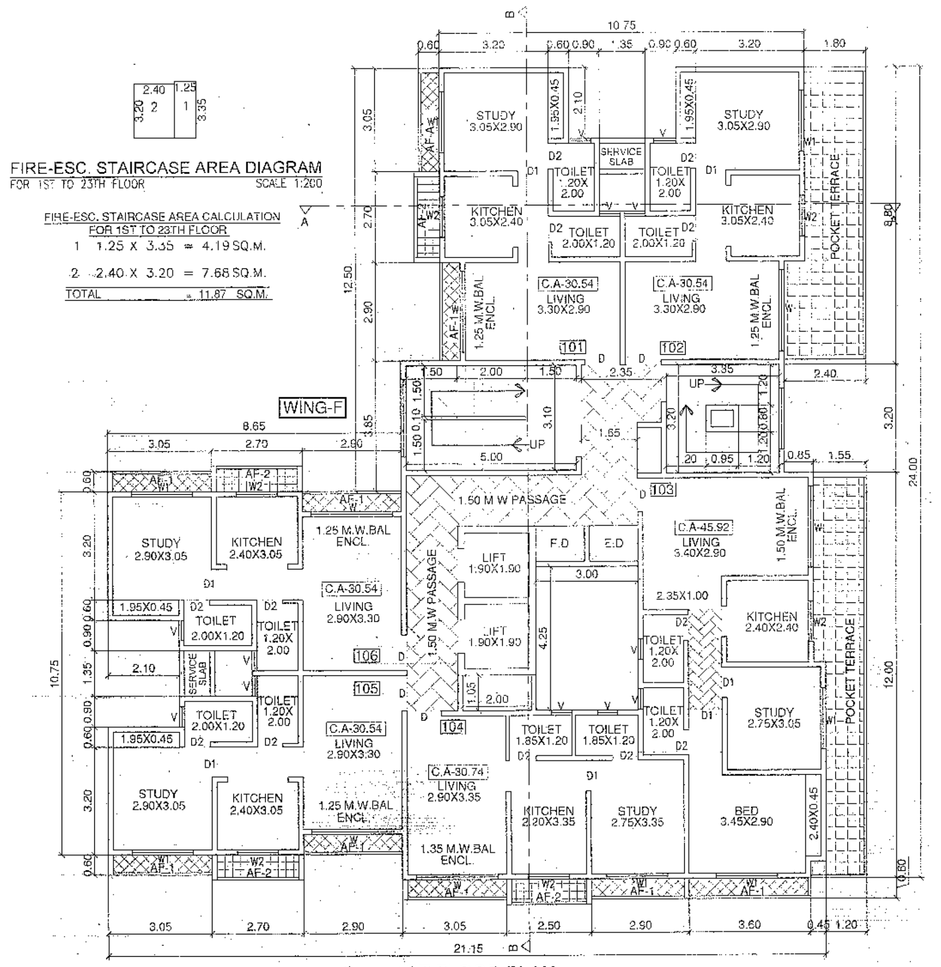

FIRE-ESC. STAIRCASE AREA DIAGRAM
FOR 1ST TO 23TH FLOOR SCALE 1:200

FIRE-ESC. STAIRCASE AREA CALCULATION FOR 1ST TO 23TH FLOORS

1 1.25 X 3.35 = 4.19 SQ.M.
2 2.40 X 3.20 = 7.68 SQ.M.
TOTAL = 11.87 SQ.M.

1ST FLOOR PLAN
SCALE 1:100

FIRE-ESCAPE STAIRCASE AREA DIAGRAM
FOR GROUND FLOOR SCALE 1:200

FIRE-ESCAPE STAIRCASE AREA CALCULATION FOR GROUND FLOOR

1 3.65 X 3.20 = 11.68 SQ.M.
TOTAL = 11.68 SQ.M.

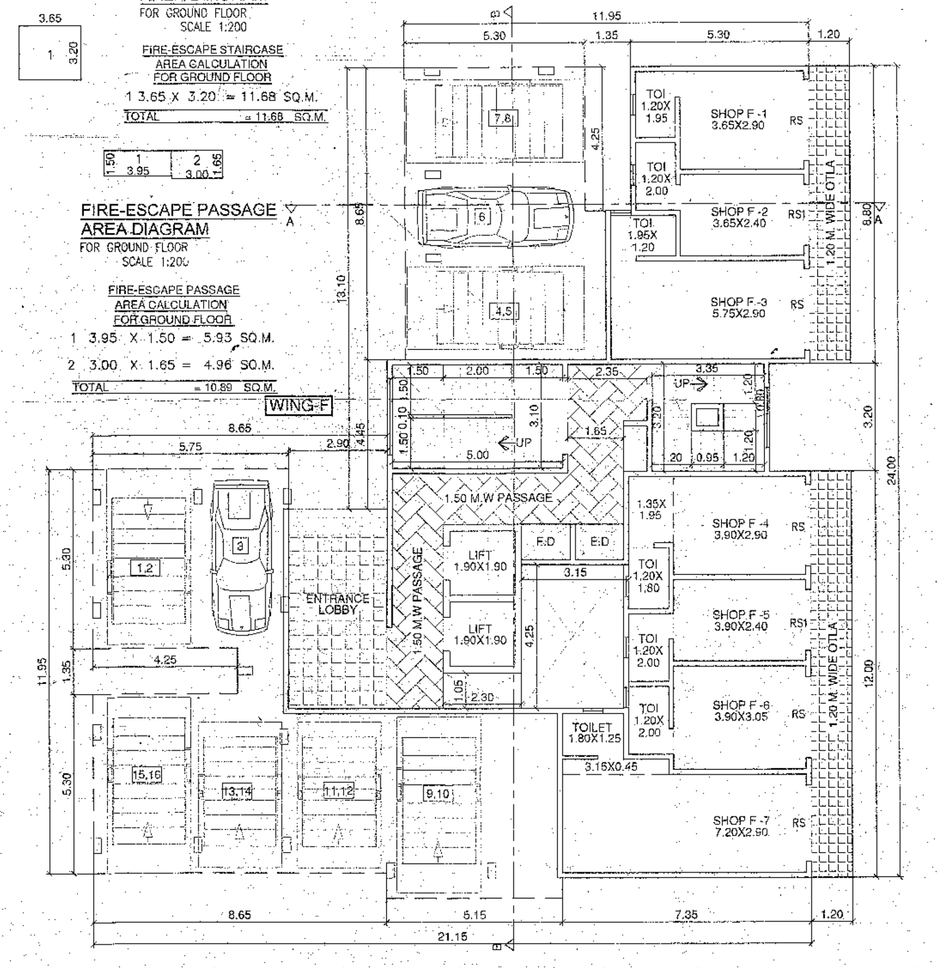

FIRE-ESCAPE PASSAGE AREA DIAGRAM
FOR GROUND FLOOR SCALE 1:200

FIRE-ESCAPE PASSAGE AREA CALCULATION FOR GROUND FLOOR

1 3.95 X 1.50 = 5.93 SQ.M.
2 3.00 X 1.65 = 4.96 SQ.M.
TOTAL = 10.89 SQ.M.

GROUND FLOOR PLAN
SCALE 1:100

STAIRCASE/LIFT AREA DIAGRAM
FOR 1ST TO 23TH FLOOR SCALE 1:200

STAIRCASE/LIFT AREA CALCULATION FOR 1ST TO 23TH FLOOR

1 3.00 X 3.40 = 10.20 SQ.M.
2 4.65 X 1.85 = 8.60 SQ.M.
3 3.95 X 1.40 = 5.53 SQ.M.
4 0.15 X 1.35 = 0.20 SQ.M.
5 3.80 X 4.40 = 16.73 SQ.M.
TOTAL = 41.26 SQ.M.

FIRE-ESCAPE PASSAGE AREA DIAGRAM
FOR 1ST TO 23TH FLOOR SCALE 1:200

FIRE-ESCAPE PASSAGE AREA CALCULATION FOR 1ST TO 23TH FLOOR

1 3.95 X 1.05 = 4.15 SQ.M.
2 3.80 X 0.45 = 1.71 SQ.M.
3 3.00 X 1.65 = 4.95 SQ.M.
4 1.65 X 1.05 = 1.73 SQ.M.
TOTAL = 12.54 SQ.M.

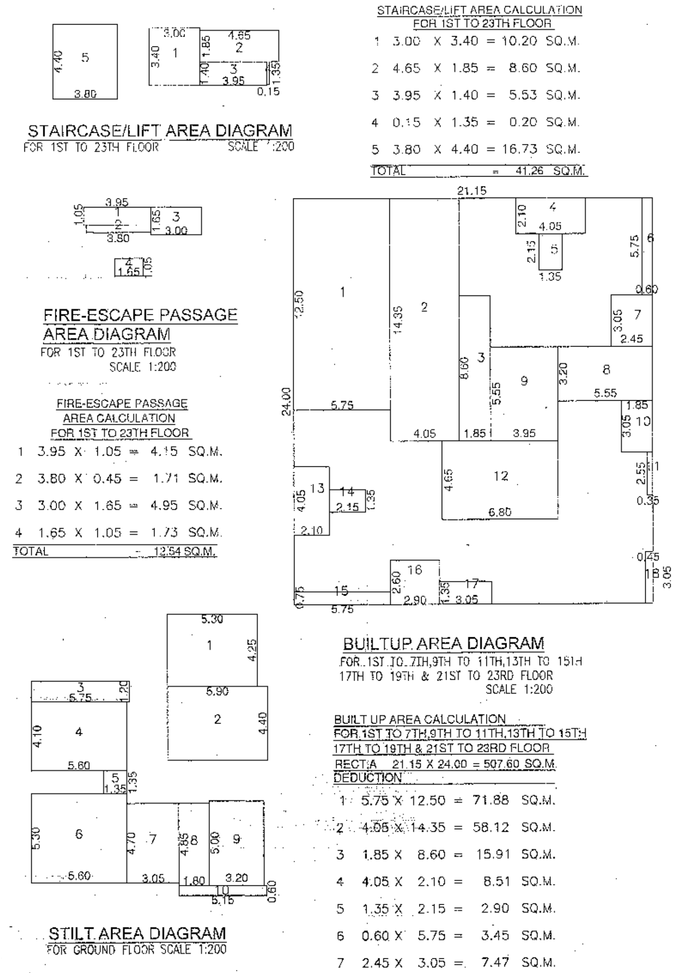

BUILTUP AREA DIAGRAM
FOR 1ST TO 7TH,9TH TO 15TH,17TH TO 19TH & 21ST TO 23RD FLOOR SCALE 1:200

BUILT UP AREA CALCULATION FOR 1ST TO 7TH,9TH TO 11TH,13TH TO 15TH 17TH TO 19TH & 21ST TO 23RD FLOOR

RECT.A 21.15 X 24.00 = 507.60 SQ.M.
DEDUCTION

1 5.75 X 12.50 = 71.88 SQ.M.
2 4.05 X 14.35 = 58.12 SQ.M.
3 1.85 X 8.60 = 15.91 SQ.M.
4 4.05 X 2.10 = 8.51 SQ.M.
5 1.35 X 2.15 = 2.90 SQ.M.
6 0.60 X 5.75 = 3.45 SQ.M.
7 2.45 X 3.05 = 7.47 SQ.M.
8 5.55 X 3.20 = 17.76 SQ.M.
9 3.95 X 5.55 = 21.92 SQ.M.
10 1.85 X 3.05 = 5.64 SQ.M.
11 0.35 X 2.55 = 0.89 SQ.M.
12 6.80 X 4.65 = 31.62 SQ.M.
13 2.10 X 4.05 = 8.51 SQ.M.
14 2.15 X 1.35 = 2.90 SQ.M.
15 5.75 X 0.75 = 4.31 SQ.M.
16 2.90 X 2.60 = 7.54 SQ.M.
17 3.05 X 1.35 = 4.12 SQ.M.
18 0.45 X 3.05 = 1.38 SQ.M.
TOTAL = 274.83 SQ.M.
NET B.U.AREA (507.60-274.83) =232.77 SQ.M.

STILT AREA DIAGRAM
FOR GROUND FLOOR SCALE 1:200

STILT AREA CALCULATION FOR GROUND FLOOR

1 5.30 X 4.25 = 22.52 SQ.M.
2 5.90 X 4.40 = 25.96 SQ.M.
3 5.75 X 1.20 = 6.90 SQ.M.
4 5.60 X 4.10 = 22.96 SQ.M.
5 1.35 X 1.35 = 1.82 SQ.M.
6 5.60 X 5.30 = 29.68 SQ.M.
7 3.05 X 4.70 = 14.34 SQ.M.
8 1.80 X 4.85 = 8.73 SQ.M.
9 3.20 X 5.00 = 16.00 SQ.M.
10 5.15 X 0.60 = 3.09 SQ.M.
TOTAL = 152.00 SQ.M.

BUILTUP AREA DIAGRAM
FOR GROUND FLOOR (COMMERCIAL) SCALE 1:200

BUILT UP AREA CALCULATION FOR GROUND FLOOR (COMMERCIAL)

RECT.A 7.60 X 24.00 = 182.40 SQ.M.
DEDUCTION

1 2.20 X 4.25 = 9.35 SQ.M.
2 1.45 X 4.55 = 6.60 SQ.M.
3 1.95 X 10.20 = 19.89 SQ.M.
4 5.55 X 3.20 = 17.76 SQ.M.
TOTAL = 53.60 SQ.M.
NET B.U.AREA (182.00 - 53.60) =128.40 SQ.M.

OTLA AREA DIAGRAM
FOR GROUND FLOOR SCALE 1:200

OTLA AREA CALCULATION FOR GROUND FLOOR

1 1.20 X 8.80 = 10.56 SQ.M.
2 1.20 X 12.00 = 14.40 SQ.M.
TOTAL = 24.96 SQ.M.

C.B AREA DIAGRAM
FOR 1ST TO 7TH,9TH TO 11TH,13TH TO 15TH 17TH TO 19TH & 21ST TO 23RD FLOOR SCALE 1:200

C.B AREA CALCULATION FOR 1ST TO 7TH,9TH TO 11TH,13TH TO 15TH 17TH TO 19TH & 21ST TO 23RD FLOOR

1 0.45 X 2.10 X 4 = 3.80 SQ.M.
2 0.45 X 2.55 X 1 = 1.15 SQ.M.
TOTAL = 4.95 SQ.M.

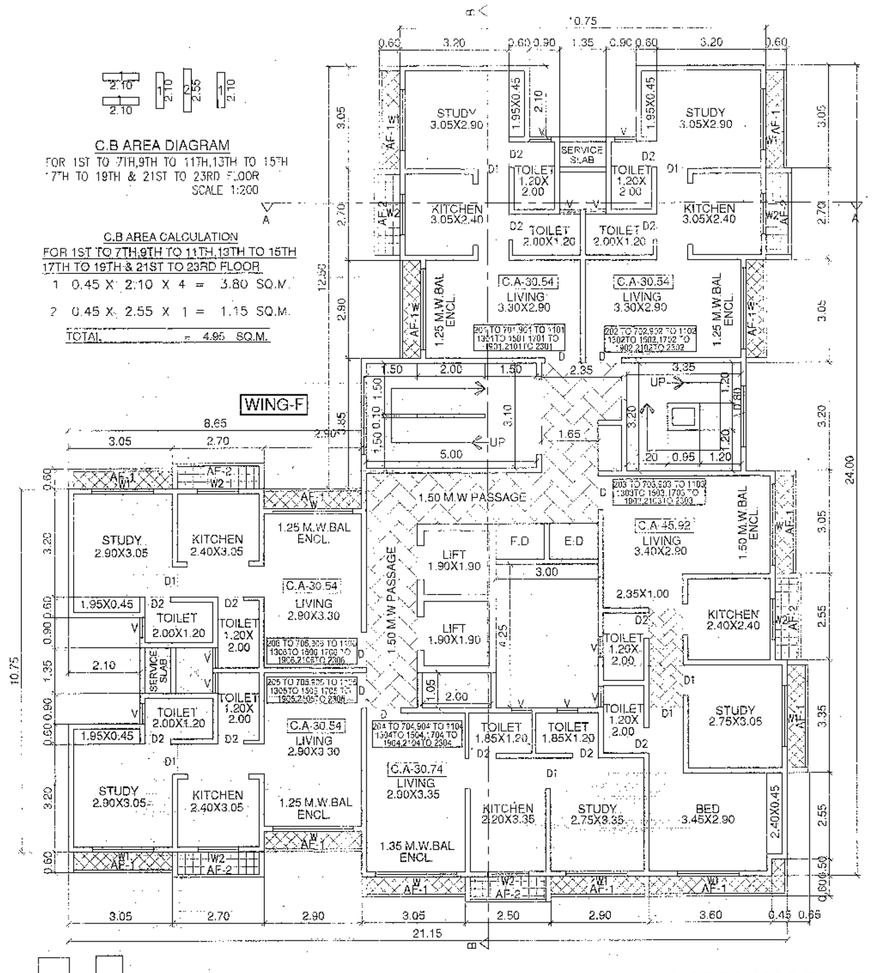

2ND TO 7TH,9TH TO 11TH,13TH TO 15TH,17TH TO 19TH & 21ST TO 23RD FLOOR
SCALE 1:100

AF-1 AREA DIAGRAM
FOR 1ST FLOOR SCALE 1:200

AF-1 AREA CALCULATION FOR 1ST FLOOR

1 0.60 X 3.05 X 1 = 1.83 SQ.M.
2 0.60 X 2.90 X 1 = 1.74 SQ.M.
3 0.60 X 3.35 X 1 = 2.01 SQ.M.
4 3.05 X 0.60 X 3 = 5.49 SQ.M.
5 2.90 X 0.60 X 3 = 5.22 SQ.M.
TOTAL = 16.29 SQ.M.

AF-2 AREA DIAGRAM
FOR 1ST FLOOR SCALE 1:200

AF-2 AREA CALCULATION FOR 1ST FLOOR

1 0.75 X 2.70 X 1 = 2.03 SQ.M.
2 2.50 X 0.75 X 1 = 1.88 SQ.M.
3 2.70 X 0.75 X 2 = 4.05 SQ.M.
TOTAL = 7.96 SQ.M.

C.B AREA DIAGRAM
FOR 8TH,12TH,16TH & 20TH FLOOR PLAN SCALE 1:200

C.B AREA CALCULATION FOR 8TH,12TH,16TH & 20TH FLOOR PLAN

1 0.45 X 2.10 X 3 = 2.85 SQ.M.
2 0.45 X 2.55 X 1 = 1.15 SQ.M.
TOTAL = 4.00 SQ.M.

8TH,12TH, 16TH & 20TH FLOOR PLAN
SCALE 1:100

POCKET TERRACE AREA DIAGRAM
FOR 1ST FLOOR SCALE 1:200

POCKET TERRACE AREA CALCULATION FOR 1ST FLOOR

1 1.80 X 5.75 = 10.35 SQ.M.
2 2.40 X 3.05 = 7.32 SQ.M.
3 1.55 X 5.60 = 8.68 SQ.M.
4 1.20 X 5.90 = 7.08 SQ.M.
5 1.65 X 0.50 = 0.83 SQ.M.
TOTAL = 34.26 SQ.M.

STAIRCASE/LIFT AREA DIAGRAM
FOR GROUND FLOOR SCALE 1:200

STAIRCASE/LIFT AREA CALCULATION FOR GROUND FLOOR

1 6.45 X 2.00 = 12.90 SQ.M.
2 1.20 X 1.85 = 2.22 SQ.M.
3 6.95 X 1.40 = 9.73 SQ.M.
4 0.15 X 1.35 = 0.20 SQ.M.
5 3.05 X 6.05 = 18.45 SQ.M.
6 3.95 X 4.40 = 17.38 SQ.M.
7 1.80 X 1.20 = 2.16 SQ.M.
TOTAL = 63.04 SQ.M.

AF-1 AREA DIAGRAM
FOR 2ND TO 7TH,9TH TO 11TH,13TH TO 15TH 17TH TO 19TH & 21ST TO 23RD FLOOR SCALE 1:200

AF-1 AREA CALCULATION FOR 2ND TO 7TH,9TH TO 11TH,13TH TO 15TH 17TH TO 19TH & 21ST TO 23RD FLOOR

1 0.60 X 3.05 X 4 = 7.32 SQ.M.
2 0.60 X 2.90 X 1 = 1.74 SQ.M.
3 0.60 X 3.35 X 1 = 2.01 SQ.M.
4 3.05 X 0.60 X 3 = 5.49 SQ.M.
5 2.90 X 0.60 X 2 = 3.48 SQ.M.
6 6.95 X 0.60 X 1 = 4.17 SQ.M.
7 0.45 X 0.50 X 1 = 0.23 SQ.M.
TOTAL = 24.44 SQ.M.

AF-2 AREA DIAGRAM
FOR 2ND TO 7TH,9TH TO 11TH,13TH TO 15TH 17TH TO 19TH & 21ST TO 23RD FLOOR SCALE 1:200

AF-2 AREA CALCULATION FOR 2ND TO 7TH,9TH TO 11TH,13TH TO 15TH 17TH TO 19TH & 21ST TO 23RD FLOOR

1 0.75 X 2.70 X 2 = 4.05 SQ.M.
2 0.75 X 2.55 X 1 = 1.91 SQ.M.
3 2.50 X 0.75 X 1 = 1.88 SQ.M.
4 2.70 X 0.75 X 2 = 4.05 SQ.M.
TOTAL = 11.89 SQ.M.

REFUGE AREA DIAGRAM
FOR 8TH,12TH,16TH & 20TH FLOOR PLAN SCALE 1:200

REFUGE AREA CALCULATION FOR 8TH,12TH,16TH & 20TH FLOOR PLAN

1 1.50 X 0.60 = 0.90 SQ.M.
2 3.05 X 1.05 = 3.20 SQ.M.
3 3.65 X 0.90 = 3.29 SQ.M.
4 3.20 X 4.40 = 14.08 SQ.M.
5 2.55 X 4.55 = 11.60 SQ.M.
6 2.90 X 4.25 = 15.22 SQ.M.
TOTAL = 48.29 SQ.M.

BUILTUP AREA DIAGRAM
FOR 8TH,12TH,16TH & 20TH FLOOR PLAN SCALE 1:200

BUILT UP AREA CALCULATION FOR 8TH,12TH,16TH & 20TH FLOOR PLAN

RECT.A 21.15 X 24.00 = 507.60 SQ.M.
DEDUCTION

1 5.75 X 12.50 = 71.88 SQ.M.
2 4.05 X 14.35 = 58.12 SQ.M.
3 1.85 X 8.60 = 15.91 SQ.M.
4 4.05 X 2.10 = 8.51 SQ.M.
5 1.35 X 2.15 = 2.90 SQ.M.
6 0.60 X 5.75 = 3.45 SQ.M.
7 2.45 X 3.05 = 7.47 SQ.M.
8 5.55 X 3.20 = 17.76 SQ.M.
9 3.95 X 5.55 = 21.92 SQ.M.
10 1.85 X 3.05 = 5.64 SQ.M.
11 0.35 X 2.55 = 0.89 SQ.M.
12 6.80 X 4.65 = 31.62 SQ.M.
13 2.10 X 3.15 = 6.63 SQ.M.
14 2.15 X 1.80 = 3.87 SQ.M.
15 4.55 X 1.05 = 4.78 SQ.M.
16 8.65 X 5.0 = 43.25 SQ.M.
17 3.05 X 1.35 = 4.12 SQ.M.
18 0.45 X 3.05 = 1.37 SQ.M.
TOTAL = 310.09 SQ.M.
NET B.U.AREA (507.60-310.09) =197.51 SQ.M.

AF-1 AREA CALCULATION FOR 8TH,12TH,16TH & 20TH FLOOR PLAN

1 0.60 X 3.05 X 4 = 7.32 SQ.M.
2 0.60 X 2.90 X 1 = 1.74 SQ.M.
3 0.60 X 3.35 X 1 = 2.01 SQ.M.
4 3.05 X 0.60 X 2 = 3.66 SQ.M.
5 2.90 X 0.60 X 1 = 1.74 SQ.M.
6 6.95 X 0.60 X 1 = 4.17 SQ.M.
7 0.45 X 0.50 X 1 = 0.23 SQ.M.
TOTAL = 20.87 SQ.M.

AF-2 AREA DIAGRAM
FOR 8TH,12TH,16TH & 20TH FLOOR PLAN SCALE 1:200

AF-2 AREA CALCULATION FOR 8TH,12TH,16TH & 20TH FLOOR PLAN

1 0.75 X 2.70 X 2 = 4.05 SQ.M.
2 0.75 X 2.55 X 1 = 1.91 SQ.M.
3 2.50 X 0.75 X 1 = 1.88 SQ.M.
4 2.70 X 0.75 X 2 = 4.05 SQ.M.
TOTAL = 9.87 SQ.M.

STAMP OF APPROVALS OF PLAN

VP NO-0329 0815 & 0509

GOKHIWARE | SECTOR-I | BLDG.NO.9 | WING - F | SHEET NO-1/3

Issued As per Approved by Commissioner]

THIS PLAN SHALL NOT BE CONSIDERED AS PROOF OF OWNERSHIP FOR ANY DISPUTES IN ANY COURT ON LAW.

Approved as amended in.....
Subject to ... Development Control Regulation 2034 and Amendment thereto
Vide No. 329/1815 & 509/1464/2019 dtd 23/03/2020
Date.....
for Town Planning (TP) Vasai-Virar City Municipal Corporation Vasai - Virar (E).

SANITATION STATEMENT FOR SHOP

TYPE OF OCCUPANCY	NOS.OF SHOP	WATER CLOSET WITH ABLUTION TAPS 1 PER 5 SHOP		URINAL WITH WATER TAPS 2 PER 5 SHOP	
		REQUIRED	PROVIDED	REQUIRED	PROVIDED
REGULAR SHOP	07 NOS.	2 NOS.	2 NOS.	4 NOS.	4 NOS.

BALCONY AREA STATEMENT

FLOOR	NET BUILT UP AREA	PERMISSIBLE BALC AREA	PROPOSED BALCONY AREA					PROPOSED AREA	EXCESS
			TYPE	BAL.NO	LENGTH	WIDTH	AREA		
1ST TO 7TH 9TH TO 11TH 13TH TO 15TH 17TH TO 19TH 21ST TO 23RD	232.77 X 19 =4422.63	23.28 X 19 = 442.32	B1	03	2.90	1.25	10.88	33.39 X 19 = 444.41	0.11 X 19 = 2.09
			B2	01	3.05	1.25	3.81		
			B3	01	3.05	1.35	4.12		
			B4	01	3.05	1.50	4.58		
8TH,12TH 16TH & 20TH FLOOR	197.51 X 4 =790.04	19.75 X 4 = 79.00	B1	02	2.90	1.25	7.25	19.76 X 4 = 79.04	0.01 X 4 = 0.04
			B2	01	3.05	1.25	3.81		
			B3	01	3.05	1.35	4.12		
			B4	01	3.05	1.30	4.58		
TOTAL	5212.67	521.32						523.45	2.13

CONSTRUCTION AREA STATEMENT

CLAUSE NO.	A	B				C						
		FREE OF FSI (WITH PREMIUM)				FREE OF FSI (Without Premium)						
FLOOR	NET BUILT-UP	TOTAL (A)	17.2.d STAIRCASE /LIFT	17.2.b BAL.	17.2.h OLTA	17.2.h C.B	17.2.h POCKET TERRACE	TOTAL FREE OF FSI (B)	17.1.c STILT	17.1.c FIRE-ESCAPE PASSAGE	17.1.c FIRE-ESCAPE STAIRCASE	17.1.c REFUGE AREA	TOTAL FREE OF FSI (C)	GRAND-TOTAL (A+B+C)
	COMM.	RESI.												
GROUND	126.40	0.00	126.40	63.04	0.00	24.96	0.00	88.00	152.00	10.89	11.68	0.00	174.57	388.97
FIRST	0.00	232.88	232.88	41.26	23.28	0.00	4.95	70.49	0.00	12.54	11.87	0.00	24.41	367.54
SECOND	0.00	232.88	232.88	41.26	23.28	0.00	4.95	70.49	0.00	12.54	11.87	0.00	24.41	326.78
THIRD	0.00	232.88	232.88	41.26	23.28	0.00	4.95	70.49	0.00	12.54	11.87	0.00	24.41	326.78
FOURTH	0.00	232.88	232.88	41.26	23.28	0.00	4.95	70.49	0.00	12.54	11.87	0.00	24.41	326.78
FIFTH	0.00	232.88	232.88	41.26	23.28	0.00	4.95	70.49	0.00	12.54	11.87	0.00	24.41	326.78
SIXTH	0.00	232.88	232.88	41.26	23.28	0.00	4.95	70.49	0.00	12.54	11.87	0.00	24.41	326.78
SEVENTH	0.00	232.88	232.88	41.26	23.28	0.00	4.95	70.49	0.00	12.54	11.87	0.00	24.41	326.78
SUB-TOTAL	126.40	1630.16	1756.56	351.66	162.96	24.96	34.65	574.22	152.00	90.67	94.77	0.00	345.44	2710.69
EIGHTH	0.00	197.52	197.52	41.26	19.75	0.00	4.00	65.01	0.00	12.54	11.87	48.29	72.70	335.23
NINTH	0.00	232.88	232.88	41.26	23.28	0.00	4.95	69.49	0.00	12.54	11.87	0.00	24.41	326.78
TENTH	0.00	232.88	232.88	41.26	23.28	0.00	4.95	69.49	0.00	12.54	11.87	0.00	24.41	326.78
ELEVENTH	0.00	232.88	232.88	41.26	23.28	0.00	4.95	69.49	0.00	12.54	11.87	0.00	24.41	326.78
TWELVETH	0.00	197.52	197.52	41.26	19.75	0.00	4.00	65.01	0.00	12.54	11.87	48.29	72.70	335.23
THIRTHEENTH	0.00	232.88	232.88	41.26	23.28	0.00	4.95	69.49	0.00	12.54	11.87	0.00	24.41	326.78
FOURTEENTH	0.00	232.88	232.88	41.26	23.28	0.00	4.95	69.49	0.00	12.54	11.87	0.00	24.41	326.78
FIFTHEENTH	0.00	232.88	232.88	41.26	23.28	0.00	4.95	69.49	0.00	12.54	11.87	0.00	24.41	326.78
SIXTEENTH	0.00	197.52	197.52	41.26	19.75	0.00	4.00	65.01	0.00	12.54	11.87	48.29	72.70	335.23
SEVENTEENTH	0.00	232.88	232.88	41.26	23.28	0.00	4.95	69.49	0.00	12.54	11.87	0.00	24.41	326.78
EIGHTEENTH	0.00	232.88	232.88	41.26	23.28	0.00	4.95	69.49	0.00	12.54	11.87	0.00	24.41	326.78
NINTHEENTH	0.00	232.88	232.88	41.26	23.28	0.00	4.95	69.49	0.00	12.54	11.87	0.00	24.41	326.78
TWENTY	0.00	197.52	197.52	41.26	19.75	0.00	4.00	65.01	0.00	12.54	11.87	48.29	72.70	335.23
TWENTY-ONE	0.00	232.88	232.88	41.26	23.28	0.00	4.95	69.49	0.00	12.54	11.87	0.00	24.41	326.78
TWENTY-TWO	0.00	232.88	232.88	41.26	23.28	0.00	4.95	69.49	0.00	12.54	11.87	0.00	24.41	326.78
TWENTY-THREE	0.00	232.88	232.88	41.26	23.28	0.00	4.95	69.49	0.00	12.54	11.87	0.00	24.41	326.78
SUB-TOTAL	0.00	3594.64	3594.64	660.16	358.36	0.00	75.40	1093.92	0.00	200.64	189.92	193.15	583.72	5262.28
GRAND-TOTAL	126.40	5224.80	5341.20	1012.02	521.32	24.96	110.05	1668.14	152.00	291.31	284.69	193.16	929.16	7972.97

DESCRIPTION OF PROPOSAL & PROPERTY

PROPOSED GROUP HOUSING SCHEME AT VILLAGE : GOKHIWARE, TALUKA: VASAI, DIST. PALGHAR

NAME OF APPLICANT

SHRI. DEVENDRA R. LADHANI (P.A.HOLDER)

SIGNATURE OF APPLICANT

JOB NO.	DRG NO.	SCALE	DRAWN BY	CHECKED
J/175A/2012	175A/CC/BLDG-9 WING-F	AS SHOWN	NIKITA VARTAK	
DATE 12/12/2019	NORTH			

LICENSED ENGINEER

sanat mehta & associates

CIVIL CONSTRUCTION MANAGEMENT & PROJECT CONSULTANTS

RAMESHWAR TOWER, A-103, SHIMPOLI ROAD, NEXT TO GOKHALE SCHOOL, BORIVALI (W) MUMBAI-400 092.
EMAIL : sanatmehta@yahoo.com

SANAT MEHTA
PHONE NO.022-28660[illegible] VVCMC / ENGR. / 0