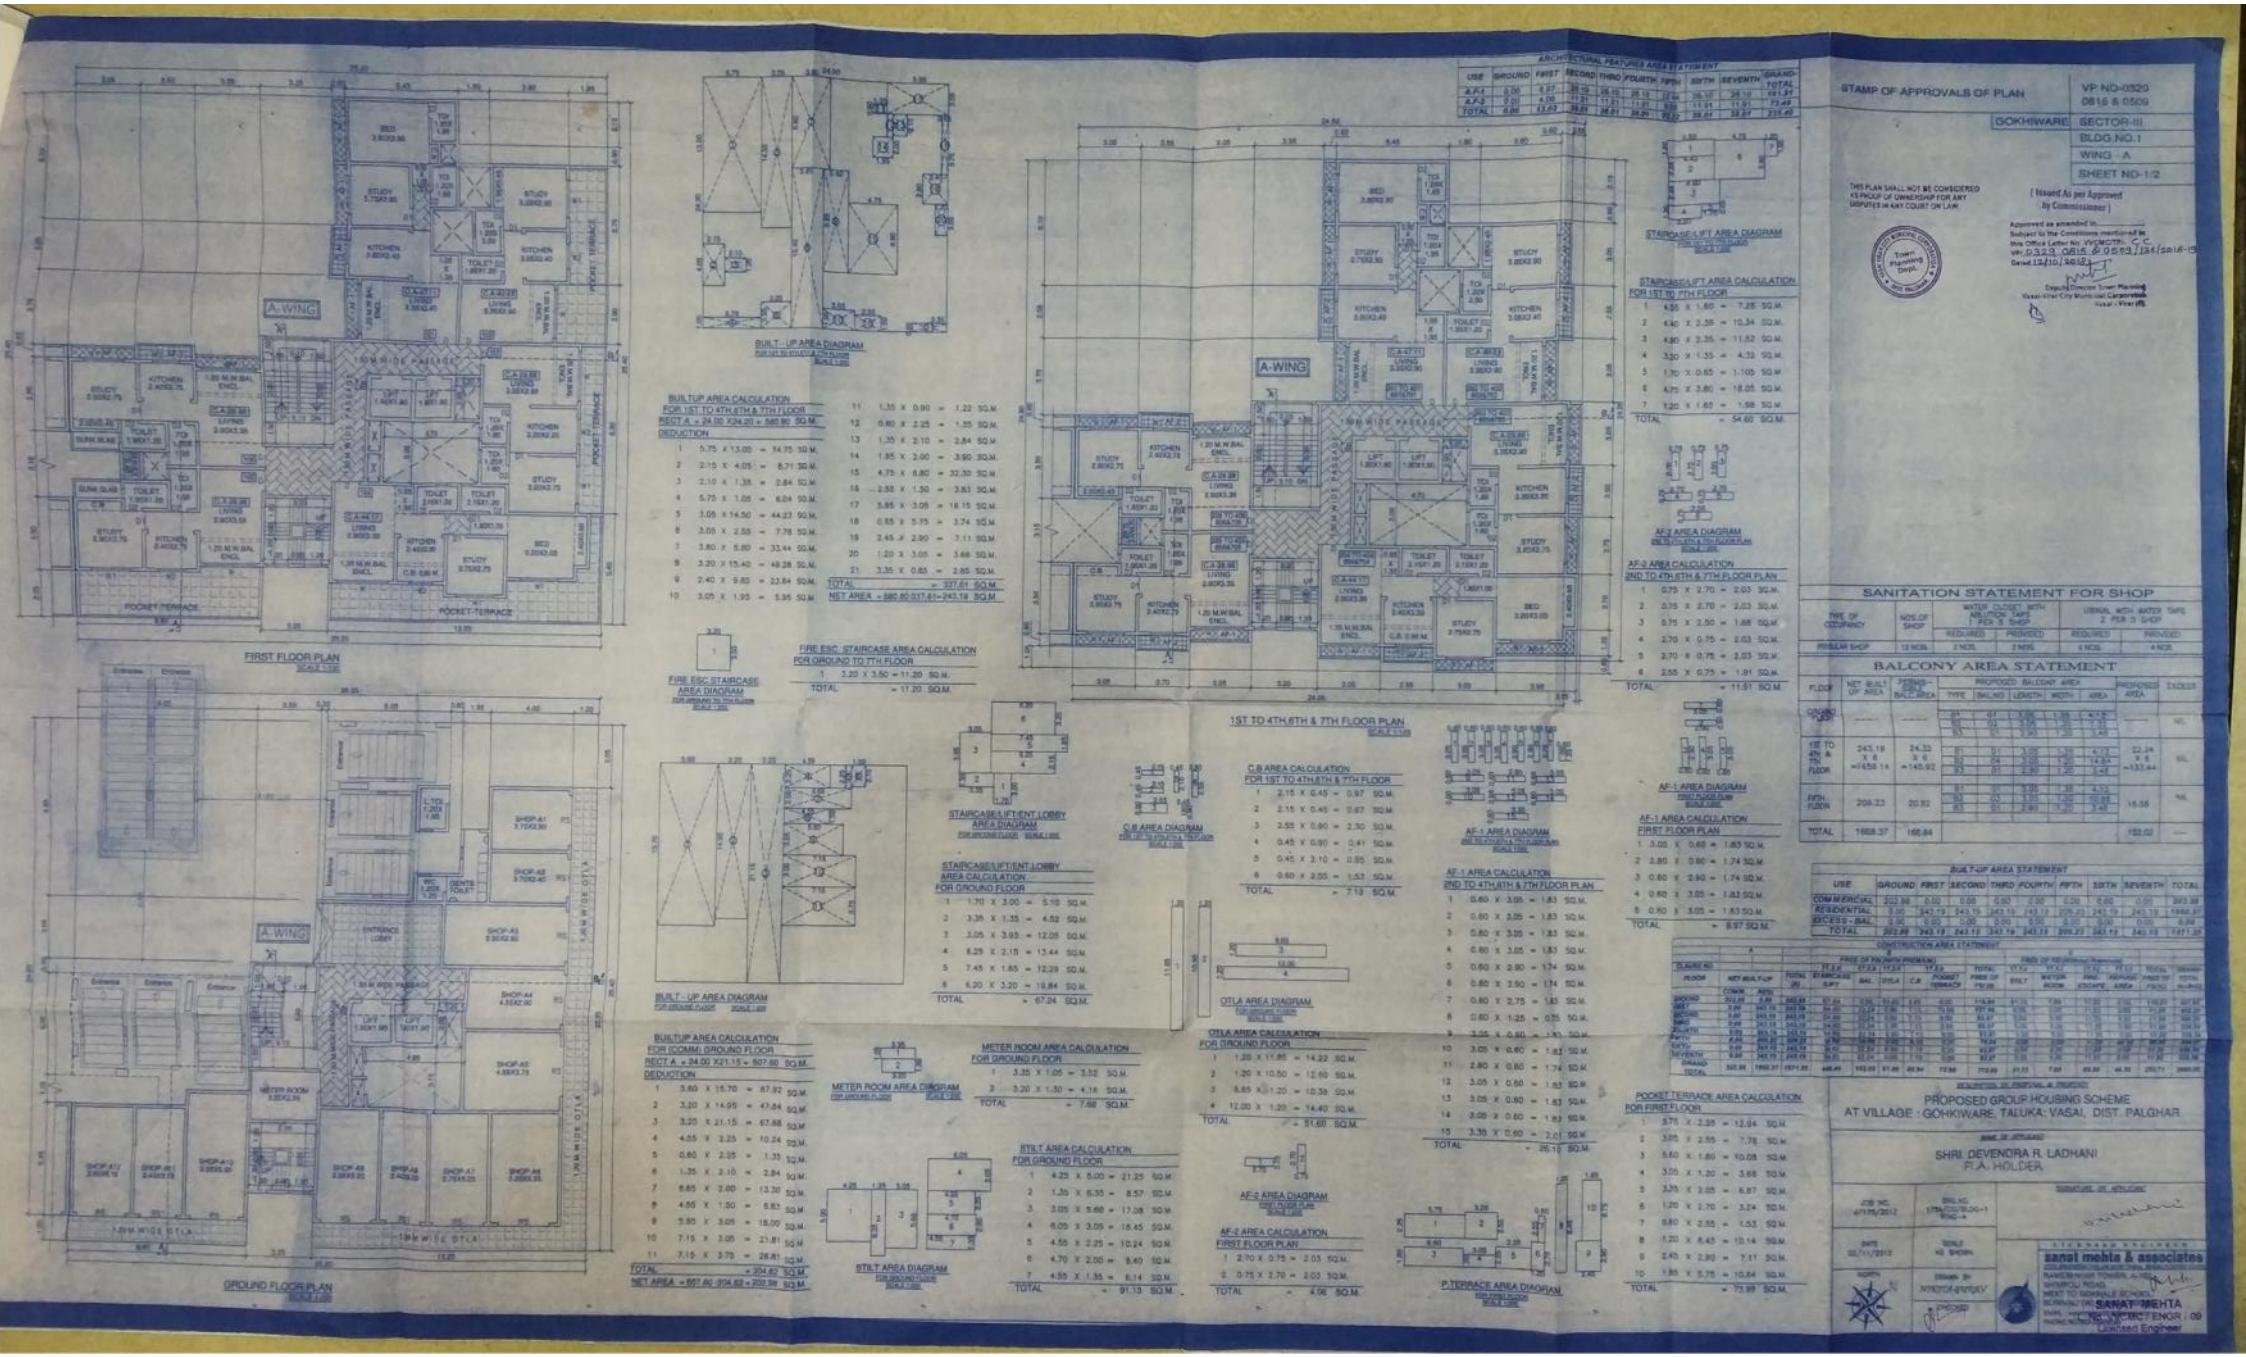
FIRST FLOOR PLAN
GROUND FLOOR PLAN
1ST TO 4TH,6TH & 7TH FLOOR PLAN
A-WING
BUILT - UP AREA DIAGRAM
BUILTUP AREA CALCULATION
FOR 1ST TO 4TH,6TH & 7TH FLOOR
STAIRCASE/LIFT AREA DIAGRAM
STAIRCASE/LIFT AREA CALCULATION
FOR 1ST TO 7TH FLOOR
AF-2 AREA DIAGRAM
AF-2 AREA CALCULATION
2ND TO 4TH,6TH & 7TH FLOOR PLAN
FIRE ESC. STAIRCASE AREA DIAGRAM
FIRE ESC. STAIRCASE AREA CALCULATION
FOR GROUND TO 7TH FLOOR
STAIRCASE/LIFT/ENT.LOBBY AREA DIAGRAM
STAIRCASE/LIFT/ENT.LOBBY AREA CALCULATION
FOR GROUND FLOOR
C/B AREA DIAGRAM
C/B AREA CALCULATION
FOR 1ST TO 4TH,6TH & 7TH FLOOR
AF-1 AREA DIAGRAM
AF-1 AREA CALCULATION
FIRST FLOOR PLAN
AF-1 AREA CALCULATION
2ND TO 4TH,6TH & 7TH FLOOR PLAN
OTLA AREA DIAGRAM
OTLA AREA CALCULATION
FOR GROUND FLOOR
METER ROOM AREA DIAGRAM
METER ROOM AREA CALCULATION
FOR GROUND FLOOR
STILT AREA DIAGRAM
STILT AREA CALCULATION
FOR GROUND FLOOR
AF-2 AREA DIAGRAM
AF-2 AREA CALCULATION
FIRST FLOOR PLAN
P.TERRACE AREA DIAGRAM
POCKET TERRACE AREA CALCULATION
FOR FIRST FLOOR
BUILTUP AREA CALCULATION
FOR (COMM.) GROUND FLOOR
ARCHITECTURAL FEATURES AREA STATEMENT
STAMP OF APPROVALS OF PLAN
VP NO-0329
0815 & 0509
GOKHIWARE
SECTOR-III
BLDG NO.1
WING - A
SHEET NO-1/2
THIS PLAN SHALL NOT BE CONSIDERED AS PROOF OF OWNERSHIP FOR ANY DISPUTES IN ANY COURT OF LAW
(Issued As per Approved by Commissioner)
Town Planning Dept.
Deputy Director Town Planning
Vasai-Virar City Municipal Corporation
Vasai - Virar (M).
SANITATION STATEMENT FOR SHOP
BALCONY AREA STATEMENT
BUILT-UP AREA STATEMENT
CONSTRUCTION AREA STATEMENT
PROPOSED GROUP HOUSING SCHEME
AT VILLAGE : GOKHIWARE, TALUKA: VASAI, DIST. PALGHAR
SHRI. DEVENDRA R. LADHANI
P.A. HOLDER
sanat mehta & associates
SANAT MEHTA
ARCHITECT
Licensed Engineer