SEAL OF APPROVAL

APPROVED SUBJECT TO THE CONDITION MENTIONED IN the office letter

No.	[illegible]
Dated	[illegible]

APPROVED SUBJECT TO THE CONDITION MENTIONED IN This Office Letter
No. CIDCO/BP-15575/TPO(NM & K)/2017/2517
dtd. 23 Apr 2018

Sr.Planner/Asso.Planner(BP)
CIDCO of Maharashtra Ltd.
Raighad Bhawan, 4th Floor.
Plot No.4, Sector-11.
CBD-Belapur, Navi Mumbai.

BUILDING: CC (4)

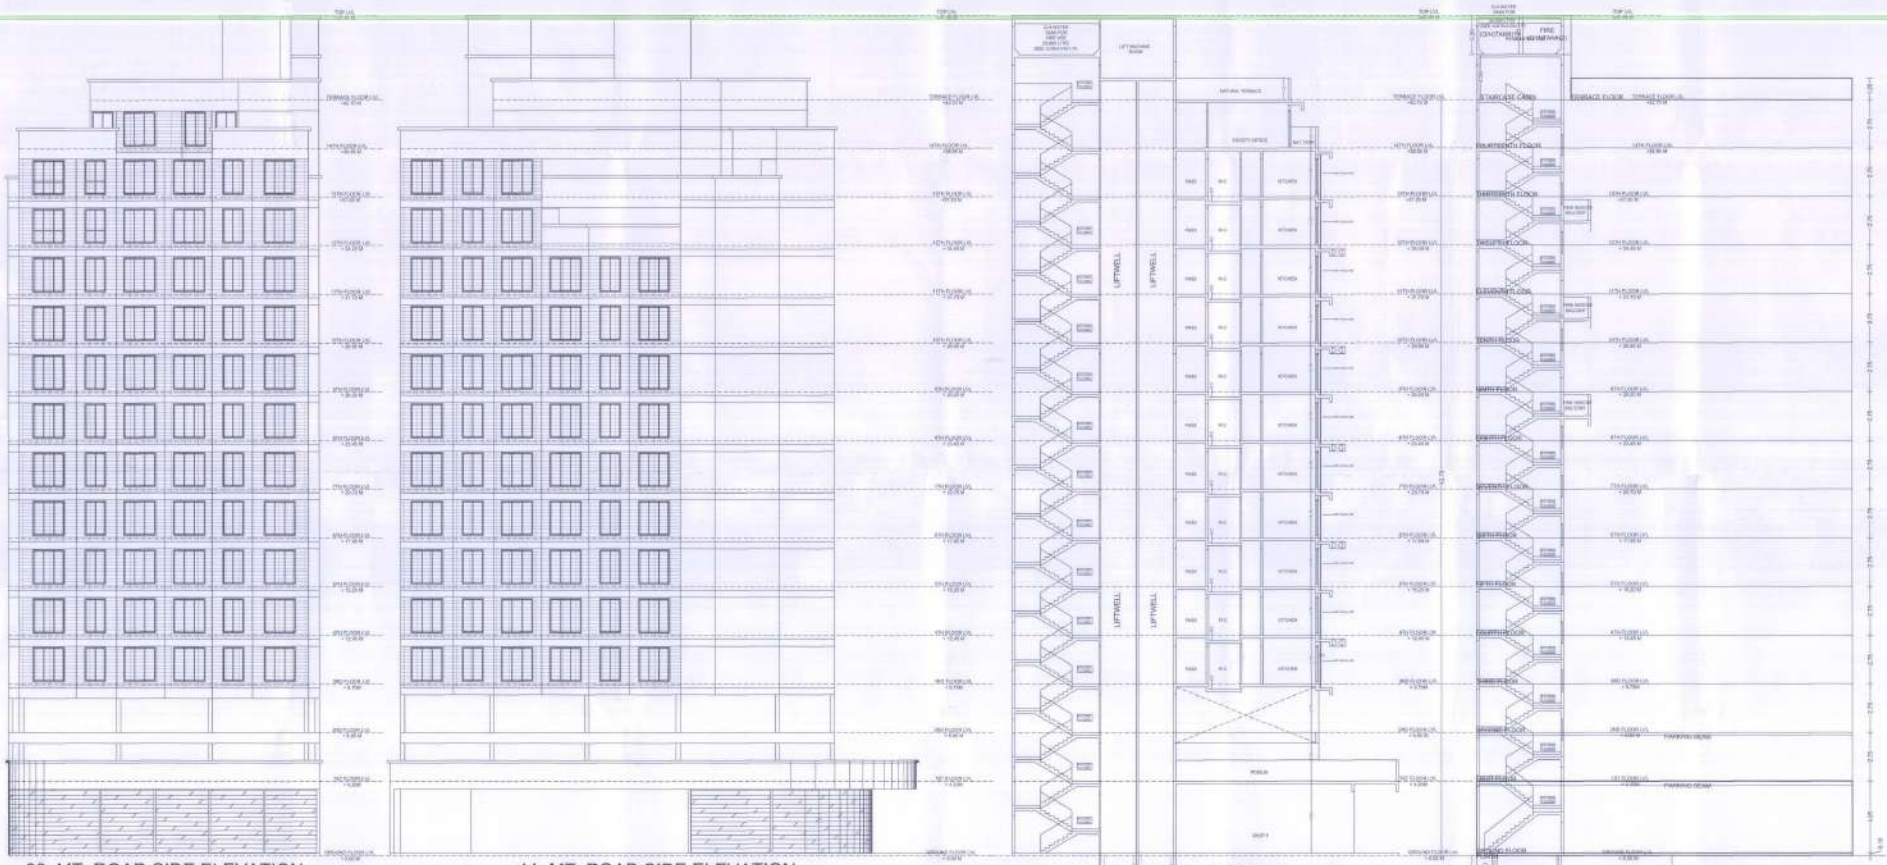

30. MT ROAD SIDE ELEVATION
ELEVATION

11. MT ROAD SIDE ELEVATION

SECTION

SECTION

OWNER'S NAME	
MIS.TULIP INFRA,THROUGH ITS PROP.SHRI.TARAL MANUBHAI MAKWANI	
PROJECT INFORMATION	
PLOT NO : [illegible]	SECTOR NO. : [illegible]
NODE : Mechani	
PROJECT TYPE	
CONSULTANT NAME	
ATUL PATEL ARCHITECTS	

JOB NO.	DWG NO.	SCALE	DRAWN BY	CHECKED BY
		1:100		
DRAWING NO.	CIDCO/BP-15575/TPO(NM)	DATE	PAGE NO.	
REV NO.	[illegible]	SHEET NO.	[illegible]	

This is a system generated drawing as per the soft copy submitted by the Architect/ License Engineer