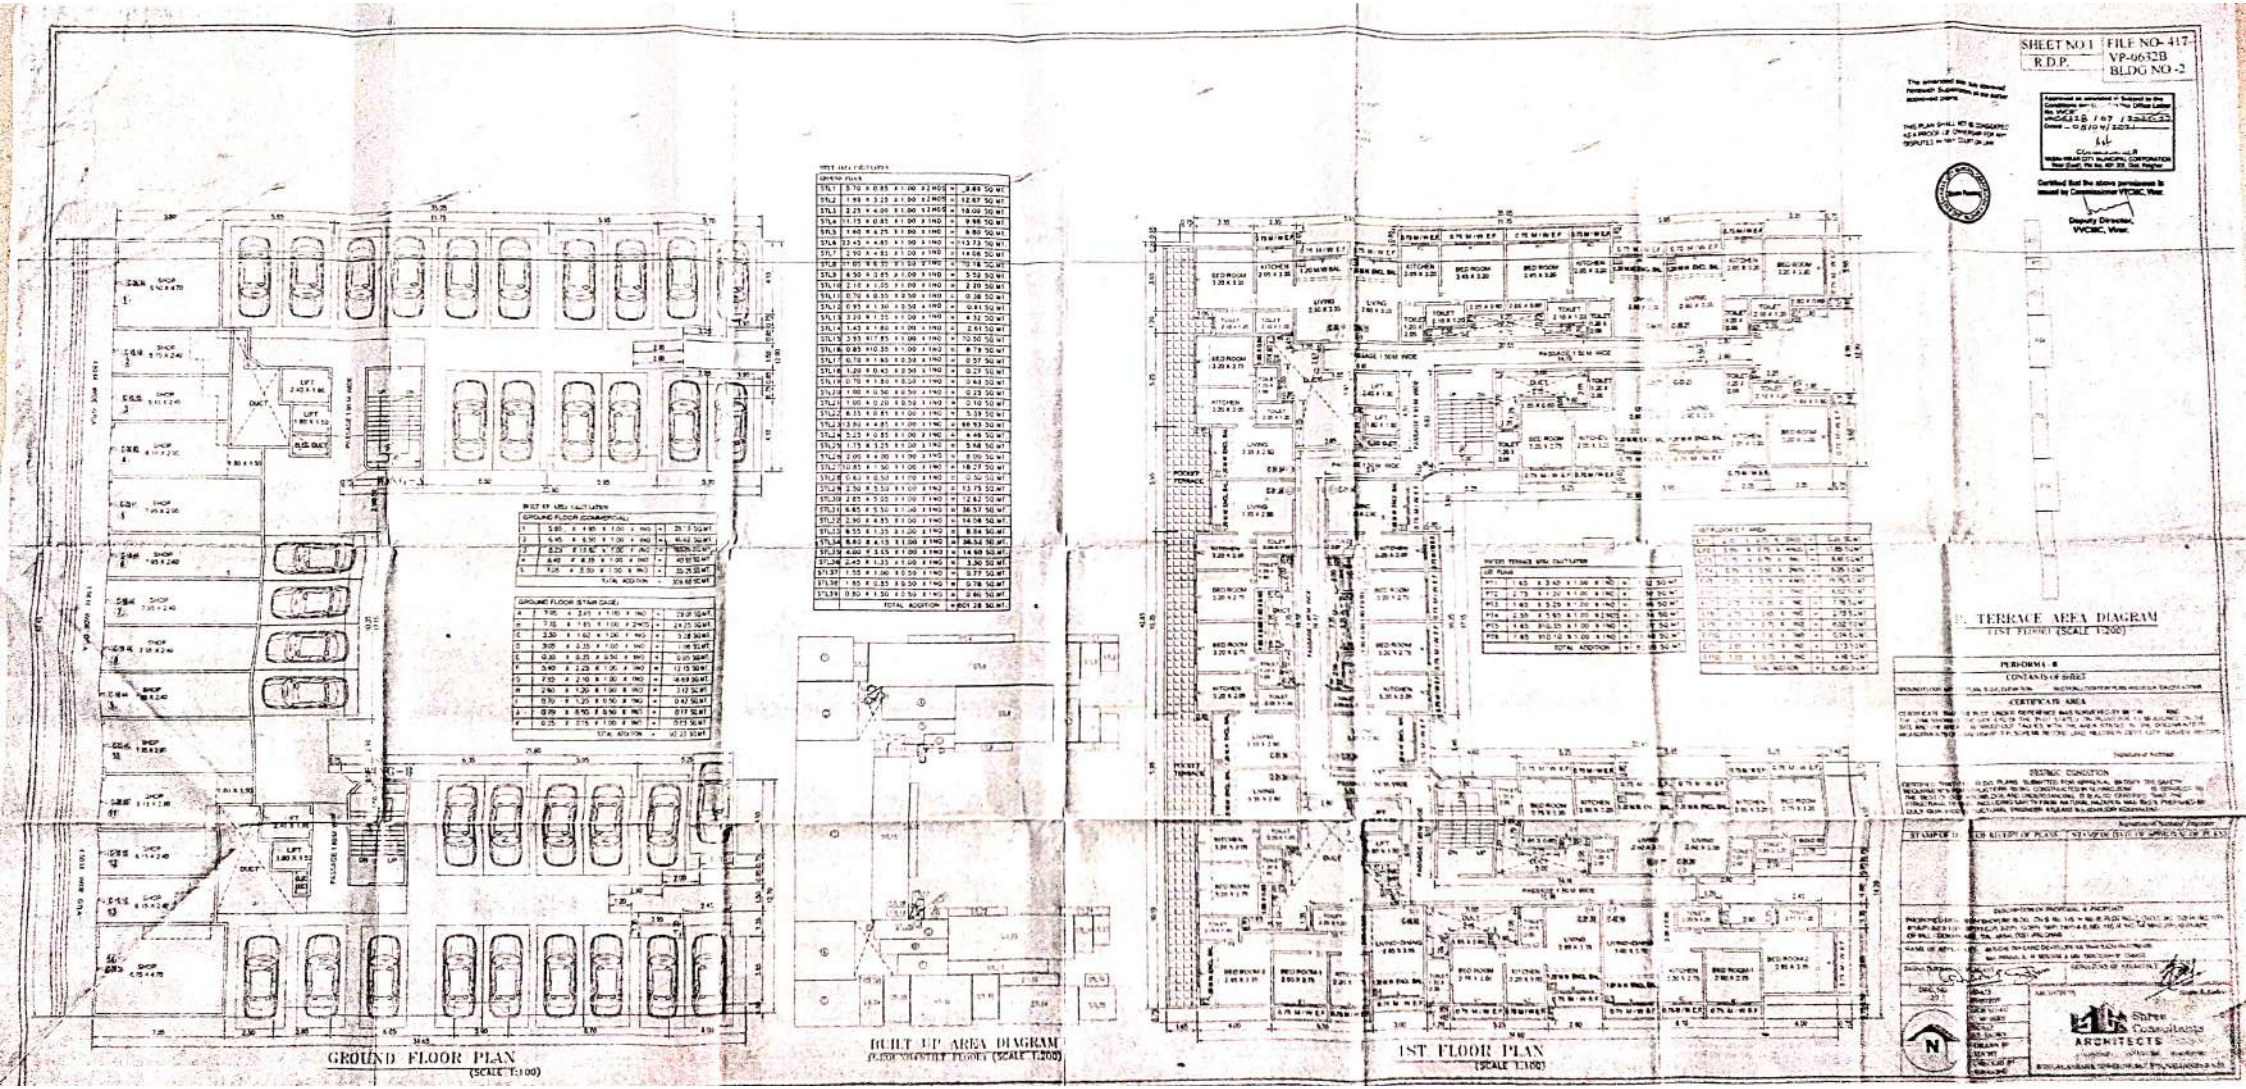
SHEET NO.1
R.D.P.
FILE NO- 417
VP-0632B
BLDG NO -2
GROUND FLOOR PLAN
(SCALE 1:100)
BUILT UP AREA DIAGRAM
1ST FLOOR PLAN
(SCALE 1:100)
TERRACE AREA DIAGRAM
(1ST FLOOR) (SCALE 1:200)
PERFORMA - B
CONTANTS OF SHEET
CERTIFICATE AREA
SEISMIC CONDITION
Shree Consultants
ARCHITECTS