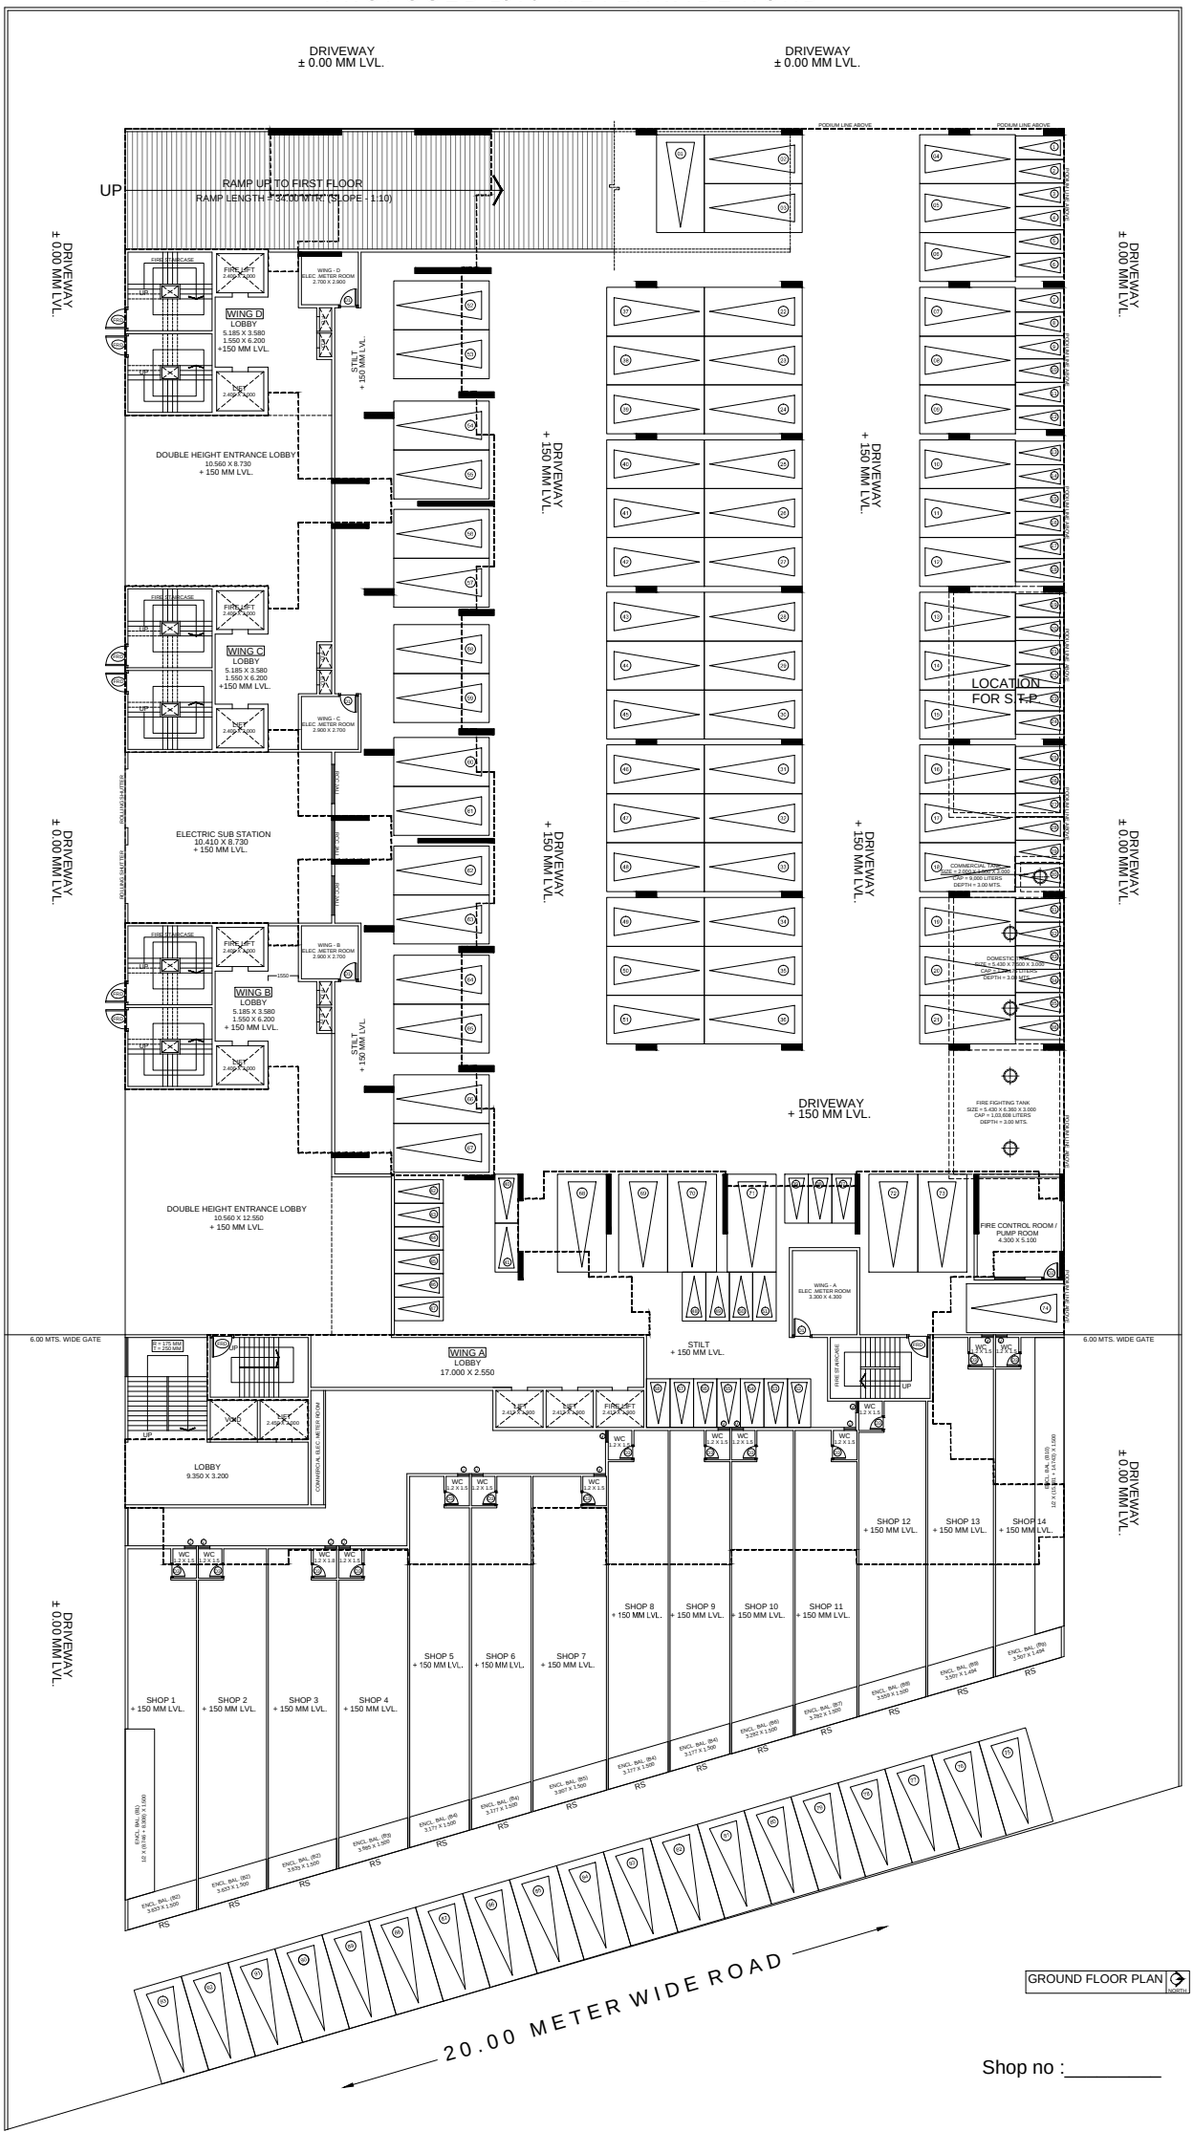

NAME, ADDRESS & SIGN OF OWNER

M/s. SATYAM REALTY

F-1, C-3, SUN GRACE ASSOCIATION, NEAR SHABRI HOTEL, SECTOR-10, VASHI, NAVI MUMBAI-400703.

PROJECT:

AMENDED APPROVAL FOR REVISED DRAWING OF RESIDENTIAL-CUM-COMMERCIAL BUILDING ON PLOT NO. 140B, SECTOR-1S, NEW PANVEL (E), NAVI MUMBAI.

NORTH