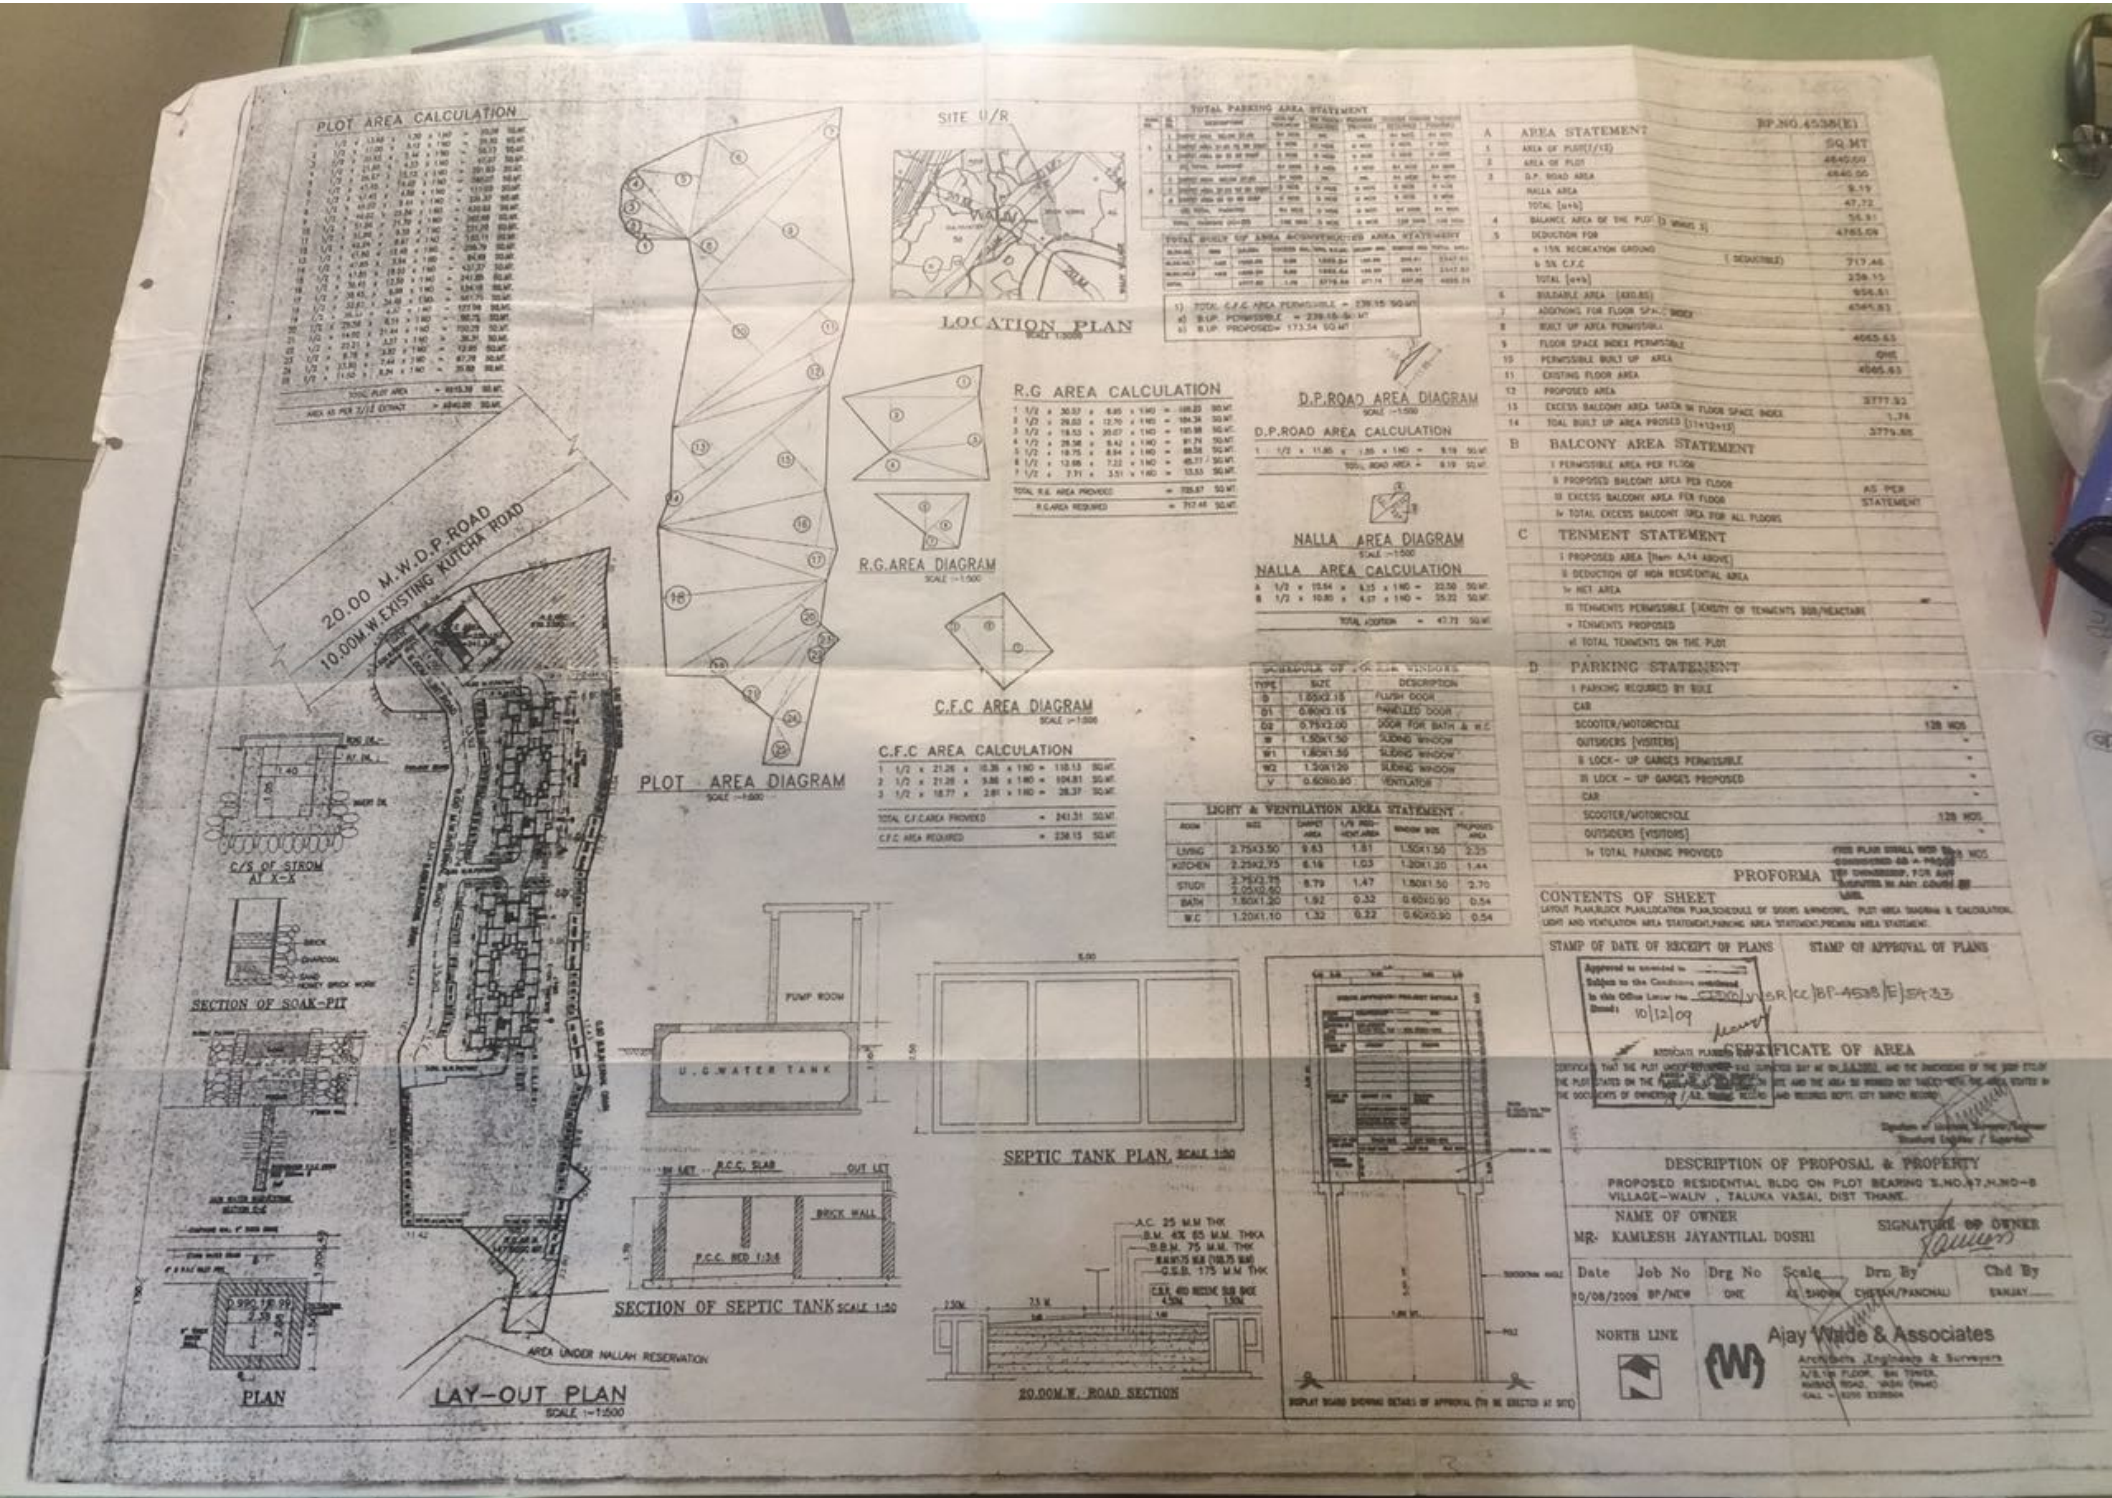
PLOT AREA CALCULATION
SITE U/R
LOCATION PLAN
TOTAL PARKING AREA STATEMENT
AREA STATEMENT
BP.NO.4538(E)
20.00 M.W.D.P.ROAD
10.00M.W.EXISTING KUTCHA ROAD
PLOT AREA DIAGRAM
R.G AREA CALCULATION
R.G.AREA DIAGRAM
D.P.ROAD AREA DIAGRAM
D.P.ROAD AREA CALCULATION
NALLA AREA DIAGRAM
NALLA AREA CALCULATION
C.F.C AREA DIAGRAM
C.F.C AREA CALCULATION
BALCONY AREA STATEMENT
TENMENT STATEMENT
PARKING STATEMENT
LIGHT & VENTILATION AREA STATEMENT
C/S OF STROM AT X-X
SECTION OF SOAK-PIT
PLAN
LAY-OUT PLAN
SCALE :-1:500
U.G.WATER TANK
PUMP ROOM
SECTION OF SEPTIC TANK SCALE 1:50
SEPTIC TANK PLAN SCALE 1:50
20.00M.W. ROAD SECTION
AREA UNDER NALLAH RESERVATION
PROFORMA
CONTENTS OF SHEET
STAMP OF DATE OF RECEIPT OF PLANS
STAMP OF APPROVAL OF PLANS
CERTIFICATE OF AREA
DESCRIPTION OF PROPOSAL & PROPERTY
PROPOSED RESIDENTIAL BLDG ON PLOT BEARING S.NO.47,H.NO-8
VILLAGE-WALIV , TALUKA VASAI, DIST THANE.
NAME OF OWNER
MR. KAMLESH JAYANTILAL DOSHI
SIGNATURE OF OWNER
Date 10/08/2009
Job No BP/NEW
Drg No ONE
Scale AS SHOWN
Drn By CHETAN/PANCHALI
Chd By SANJAY
NORTH LINE
Ajay Wade & Associates
Architects Engineers & Surveyors