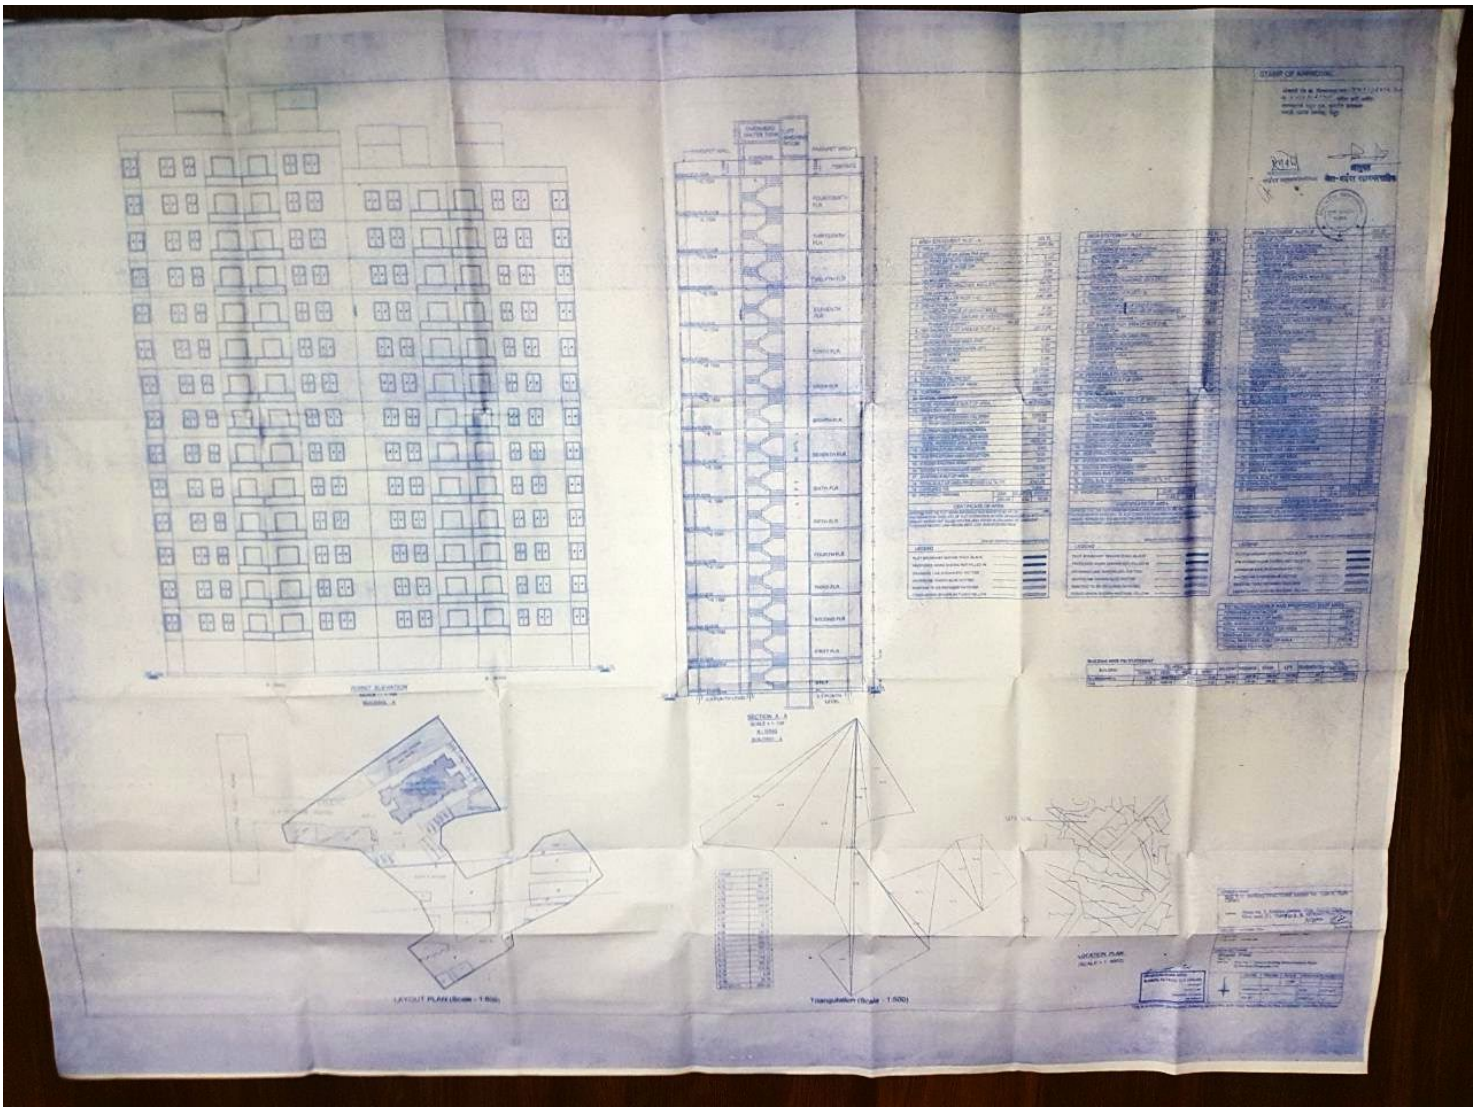
STAMP OF APPROVAL
FRONT ELEVATION
SECTION A - A
LAYOUT PLAN (Scale - 1:500)
Triangulation (Scale - 1:500)
LOCATION PLAN