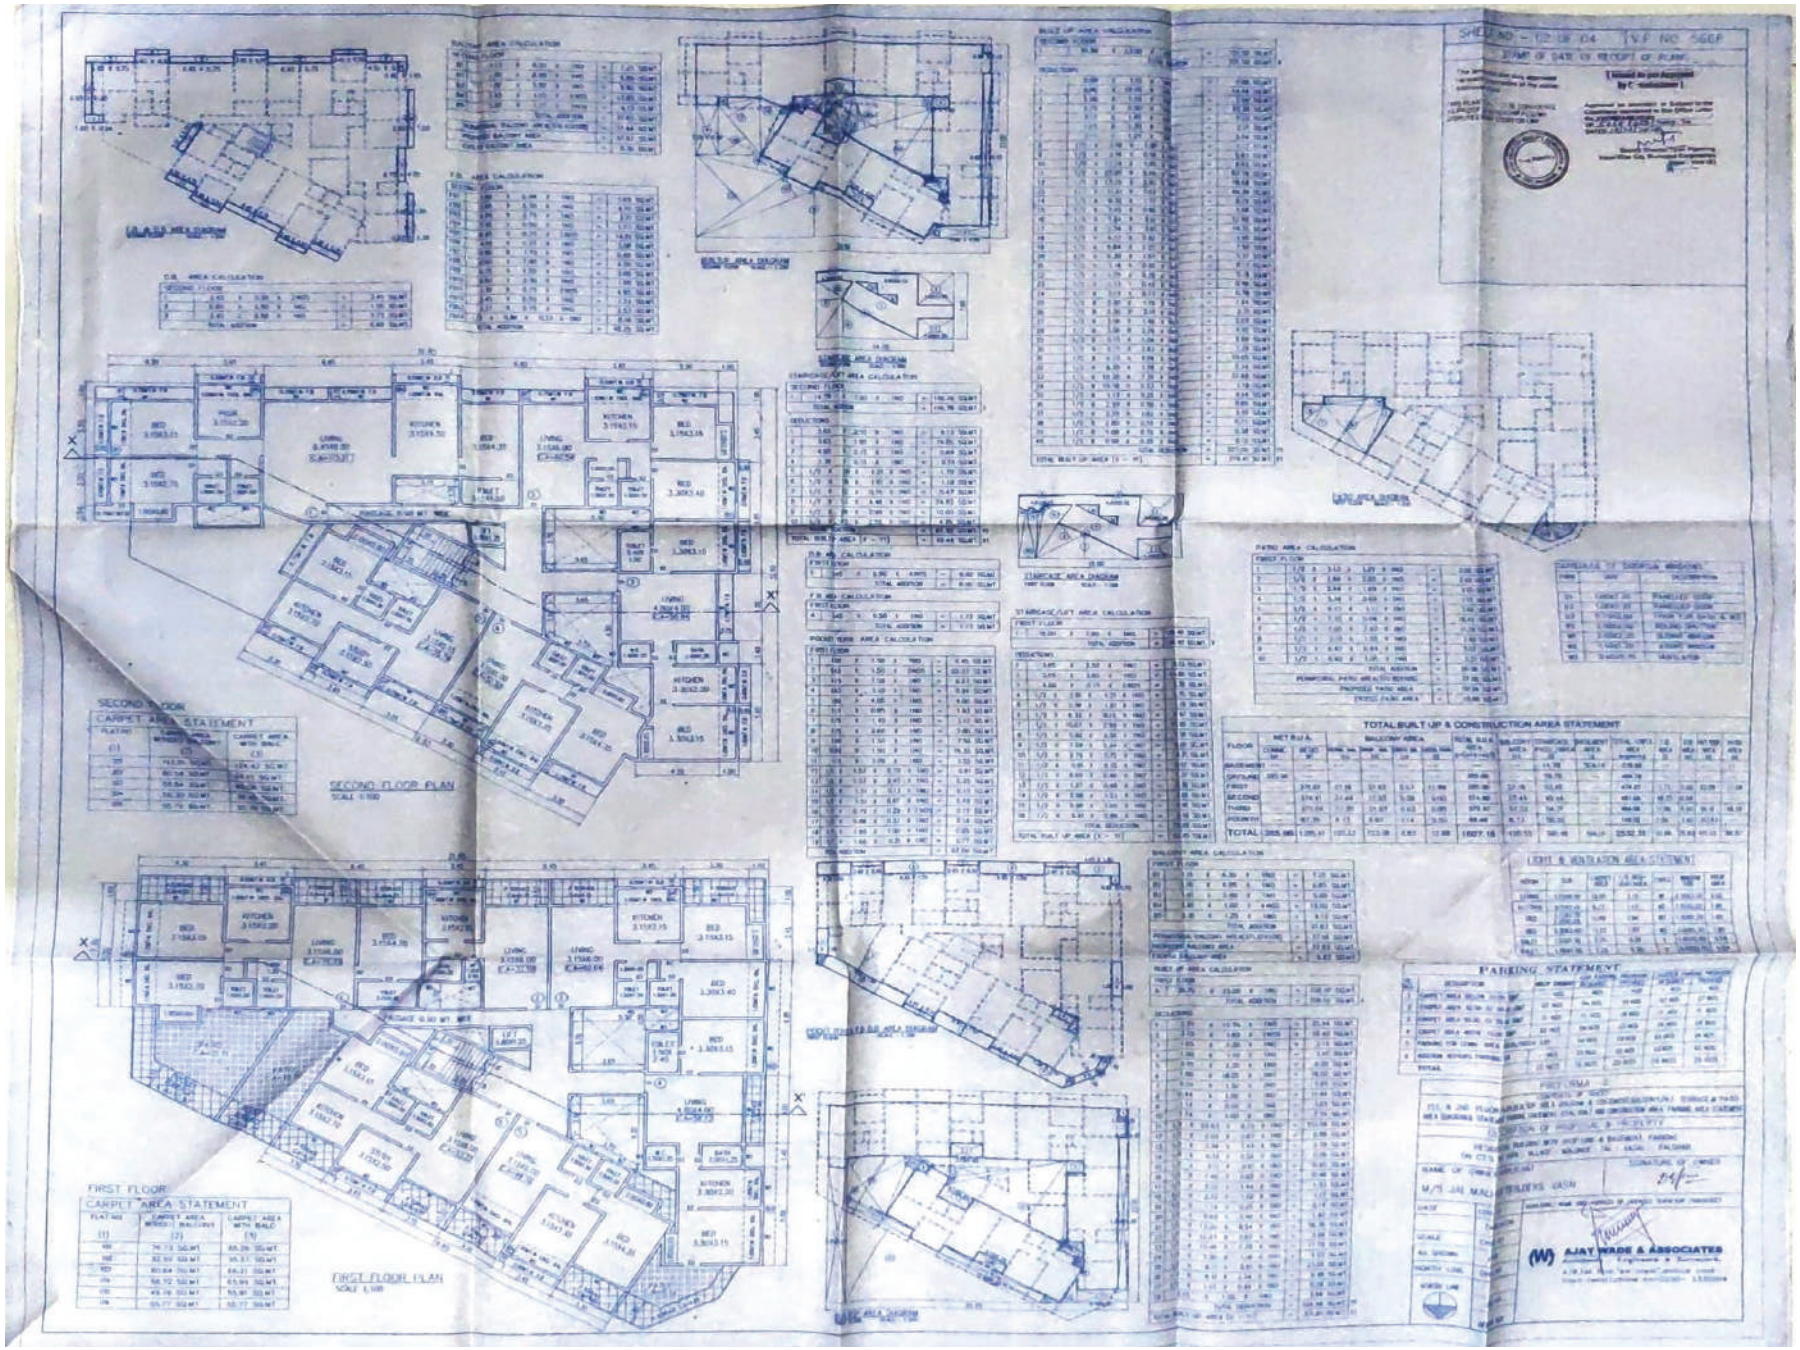
SECOND FLOOR
CARPET AREA STATEMENT
SECOND FLOOR PLAN
FIRST FLOOR
CARPET AREA STATEMENT
FIRST FLOOR PLAN
TOTAL BUILT UP & CONSTRUCTION AREA STATEMENT
PARKING STATEMENT
AJAY WADE & ASSOCIATES