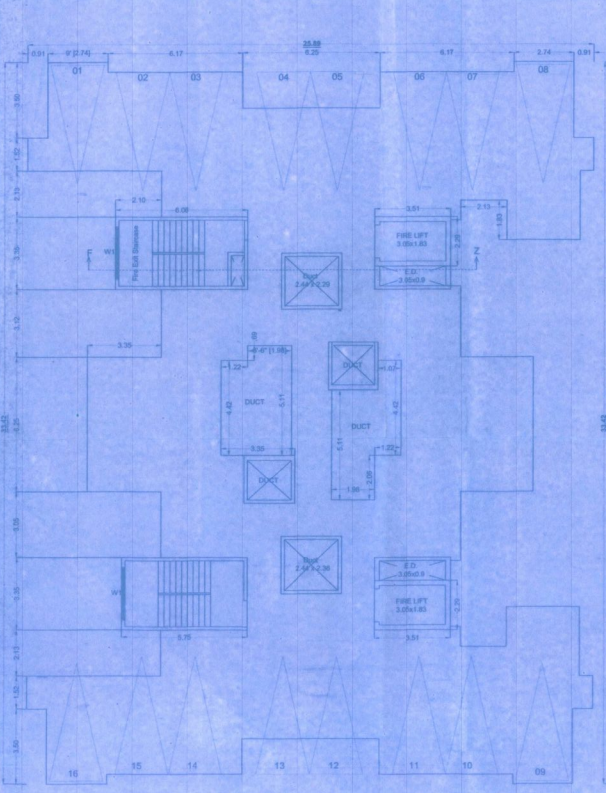

STILT FLOOR PLAN
SCALE 1:100

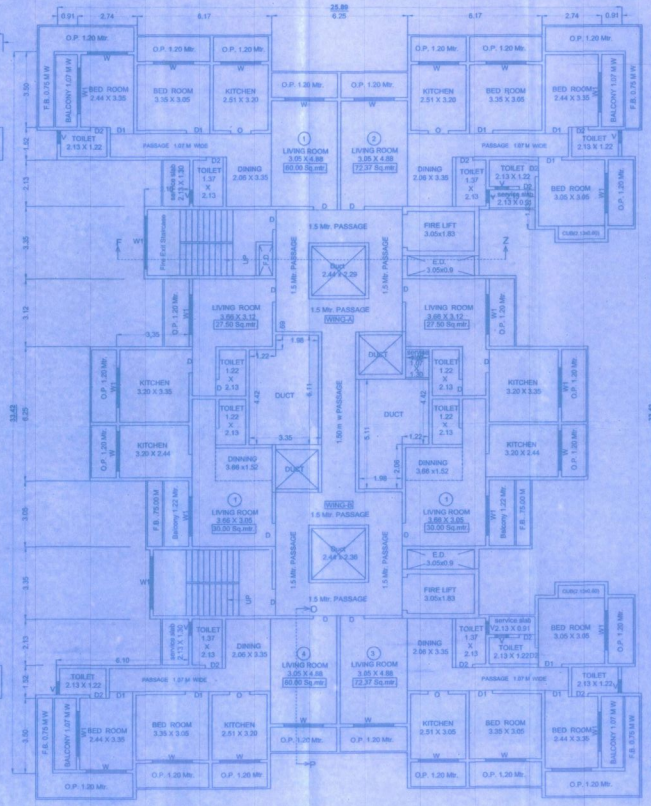

1ST TO 7TH FLOOR PLAN
SCALE 1:100

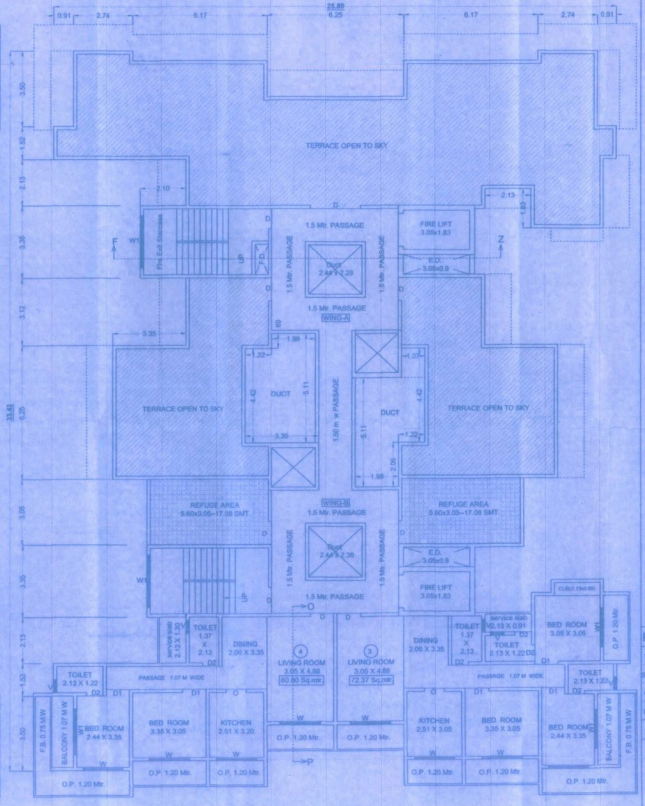

8TH FLOOR PLAN
SCALE 1:100

APPROVAL STAMP | SHEET NO 2 OF 2

CONTENTS OF SHEET

STILT FLOOR PLAN & 1ST TO 7TH & 8TH FLOOR PLAN

कार्यालयीन प.क्र. ठा. म. न. र. क. (८४) २०१४-१५

जा. क्र. न. र. वि. ४२१० दिनांक 23/12/14 सर्वसंमत

अधिन राहून न हरकत रेखाने इमारती नुसतीच्या प्रमाणे परिवर्तन आपकारी

संचालक / विधान परिषदी मंत्र

(अतिरिक्त)
विरोधी निवासपुर शहर महानगरपालिका

सहायक
विरोधी निवासपुर शहर महानगरपालिका

PROPERTY DISCRIPTION

THE PLAN OF PROP. RESIDENTIAL BUILDING ON

S.NO.37/2,38/8,74/3, 134/A(P),134/8, PLOT NO.14 & 15

AT.-MILLAT NAGAR, NIZAMPURA, TALUKA-BHIWANDI, DIST.-THANE

FOR, Mohammed Yusuf Ramzan Momin(OWNER)

P.O.A.H SIGNATURE

M/S. MOONSHINE REALTORS PVT.LTD .

Sohel Hanif Hingora(Director)

ARCHITECT NAME AND SIGNATURE

Fouzi & Associates
ARCHITECT & R.C.C. CONSULTANT
72/73,GROUND FLOOR,SENDU APARTMENT
PATEL NAGAR,LA.2nd NIZAMPUR, BHIWANDI.
Office : 02522-220709
E-mail : fouziandassociates@yahoo.co.in

Fouzi & Associates
ARCHITECT & RCC CONSULTANTS
72/73, 2nd. Nizampura,
Bhiwandi-421 302, Dist.Thane
02522-220709

DRN	CKD	SCALE	DATE	JOB NO	DRG NO
VIKAS	A.FOUZI	1:100	11/03/2015	J-205	