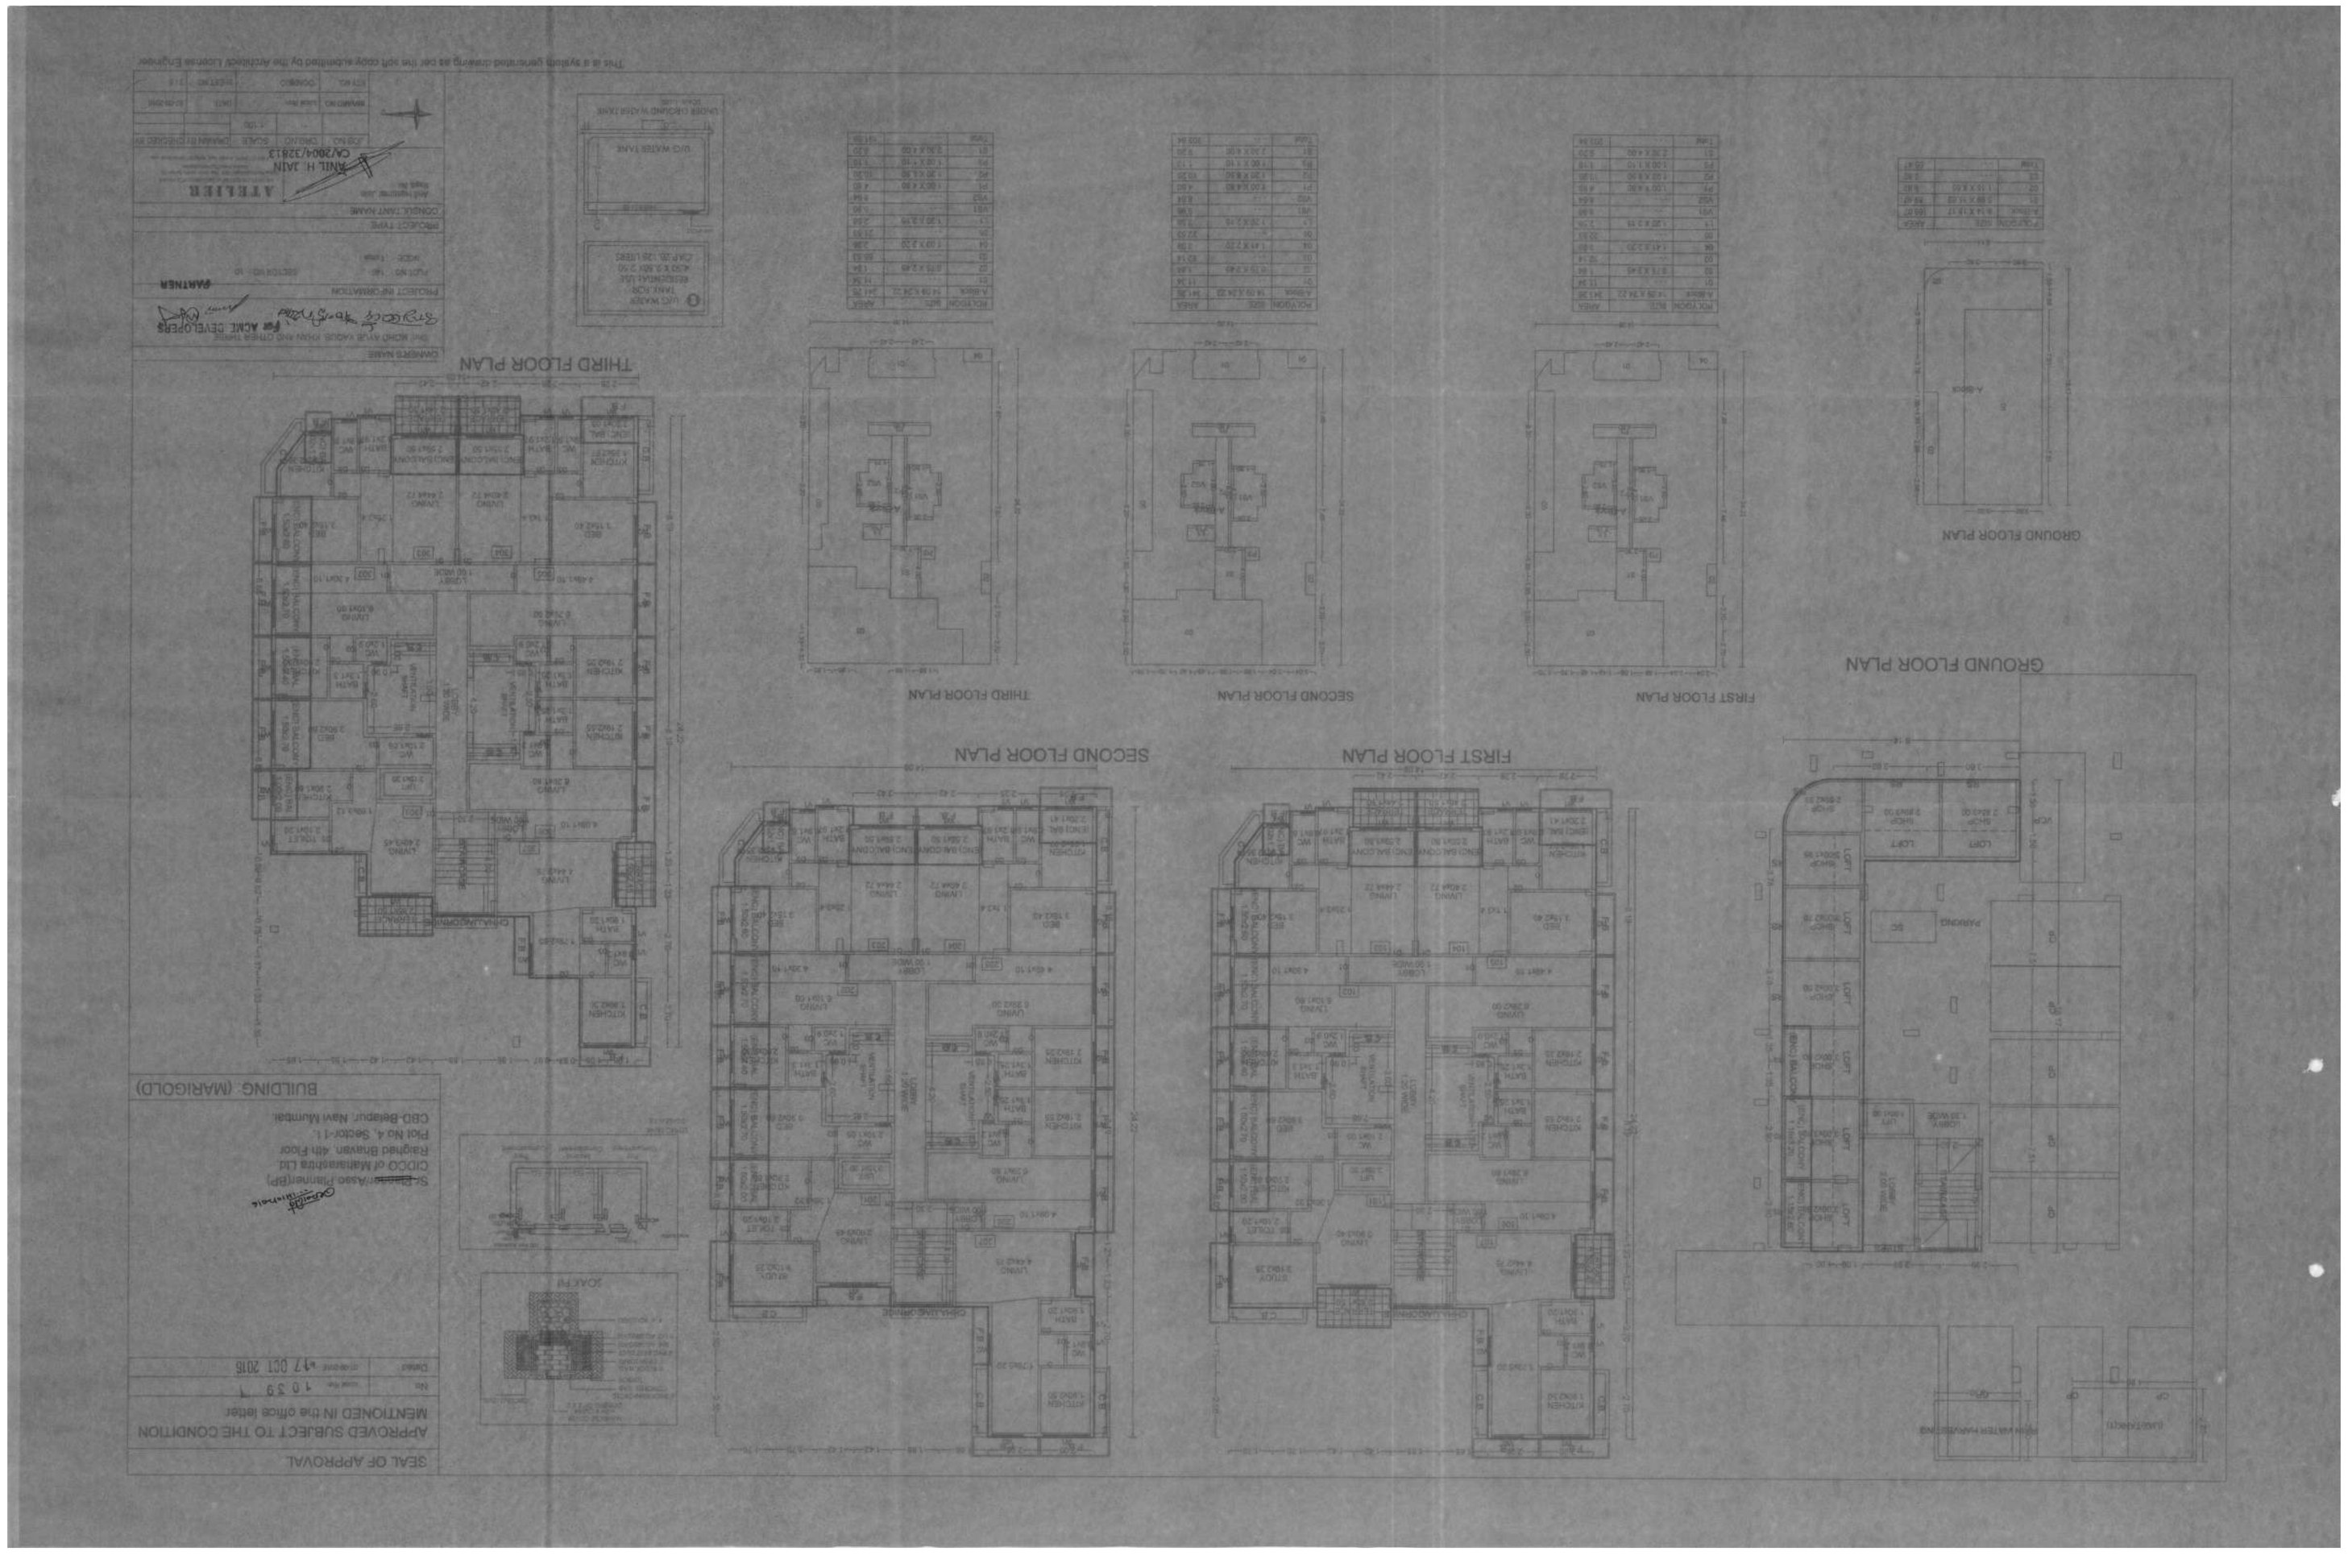
THIRD FLOOR PLAN
SECOND FLOOR PLAN
FIRST FLOOR PLAN
GROUND FLOOR PLAN
ATELIER
ANIL H. JAIN
CA/2004/32813
BUILDING : (MARIGOLD)
SEAL OF APPROVAL
APPROVED SUBJECT TO THE CONDITION MENTIONED IN the office letter
Dated 17 OCT 2016