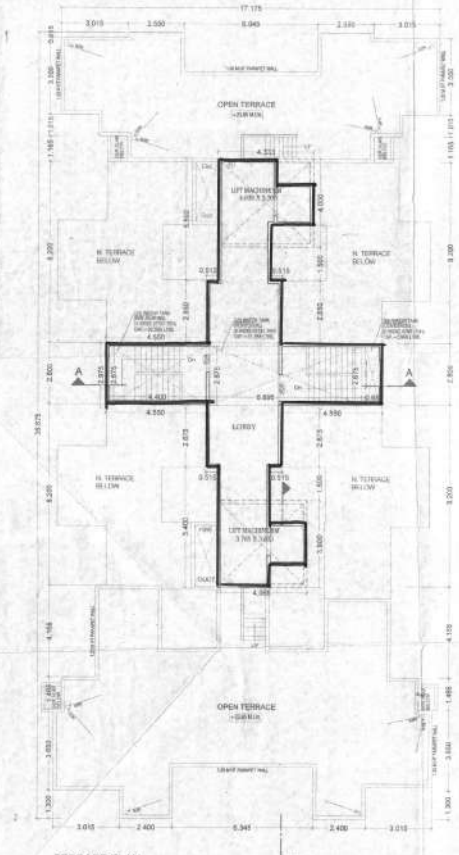

TERRACE PLAN
SCALE 1:100

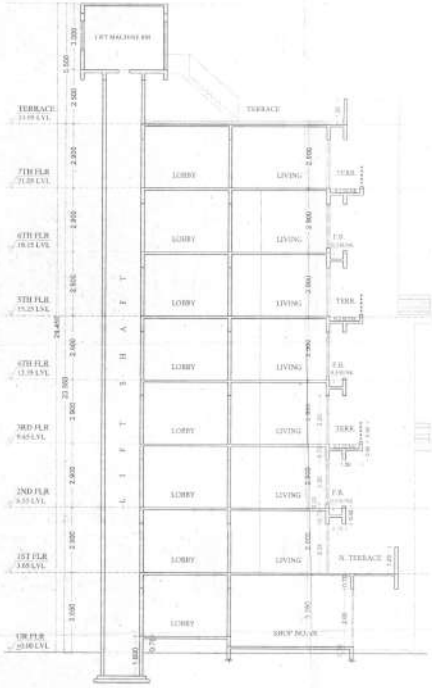

SECTION B-B
SCALE 1:100

ELEVATION
SCALE 1:100

APPROVAL STAMP OF CIDCO 05/5

APPROVED SUBJECT TO CONDITION MENTIONED IN
This Office Letter No. CIDCO / (B.P.)
ATPO 1922 Dated ....10 DEC 2013
Manjula
Additional Town Planning Officer.
Raigad Bhavan, 4th Floor,
Plot No. - 4, Sector - 11, C.B.D

DESCRIPTION OF PROPOSAL & PROPERTY

PROPOSED COMMERCIAL CUM RESIDENTIAL BUILDING ON PLOT NO.-134, SEC.-51, DRONAGIRI, (12.5 % SCHEME) NAVI MUMBAI.

NAME & SIGNATURE OF OWNER	NAME & SIGNATURE OF ARCHITE
(FOR M/s. AMBE DEEP ENTERPRISES)	Ar. RAJESH R.C.

NORTH

SCALE :- AS SHOWN
DATE :- 11/09/2013
DRN. BY :- SWATI / PRATHAM
JOB No :-
DRG. No :- 05/5
CHKD. BY :- R.R.C.

NAME& ADDRESS OF ARCHITECT

RAJESH R.C.
1/13, MAHAVIR CENTRE,
SECTOR-17, VASHI,
NAVI MUMBAI
TEL.-7892625/7892629