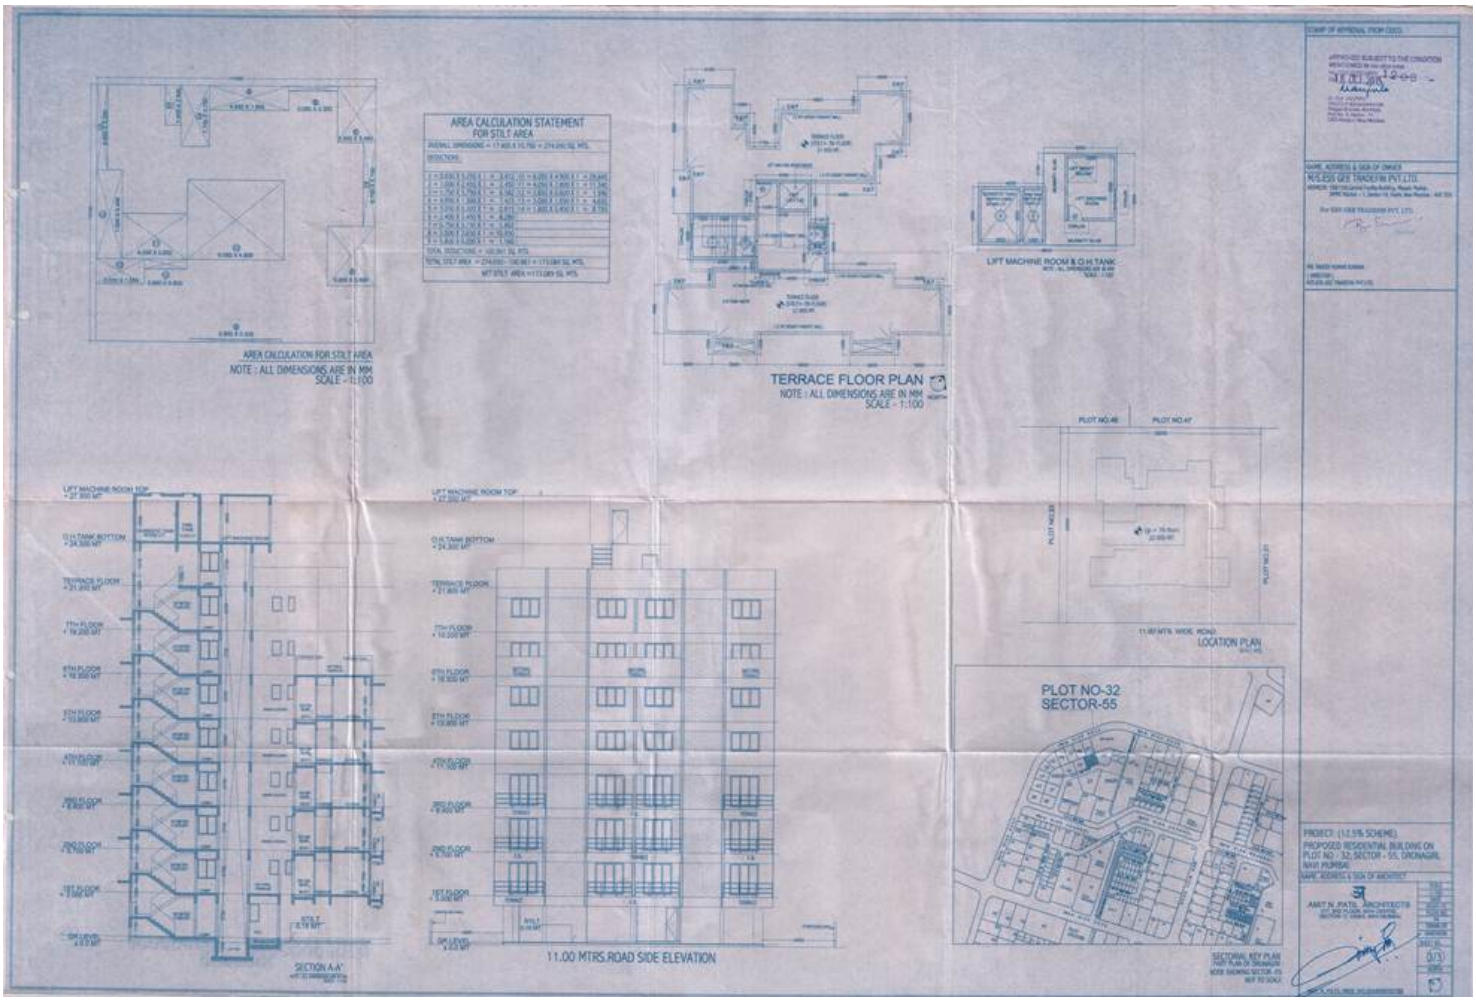
AREA CALCULATION STATEMENT
FOR STILT AREA
AREA CALCULATION FOR STILT AREA
NOTE : ALL DIMENSIONS ARE IN MM
SCALE - 1:100
TERRACE FLOOR PLAN
NOTE : ALL DIMENSIONS ARE IN MM
SCALE - 1:100
LIFT MACHINE ROOM & O.H.TANK
PLOT NO.46
PLOT NO.47
11.00 MTS. WIDE ROAD
LOCATION PLAN
PLOT NO-32
SECTOR-55
SECTIONAL KEY PLAN
SECTION A-A'
11.00 MTRS.ROAD SIDE ELEVATION
PROPOSED RESIDENTIAL BUILDING ON
PLOT NO - 32, SECTOR - 55, DRONAGIRI,
NAVI MUMBAI.
AMIT N. PATIL ARCHITECTS