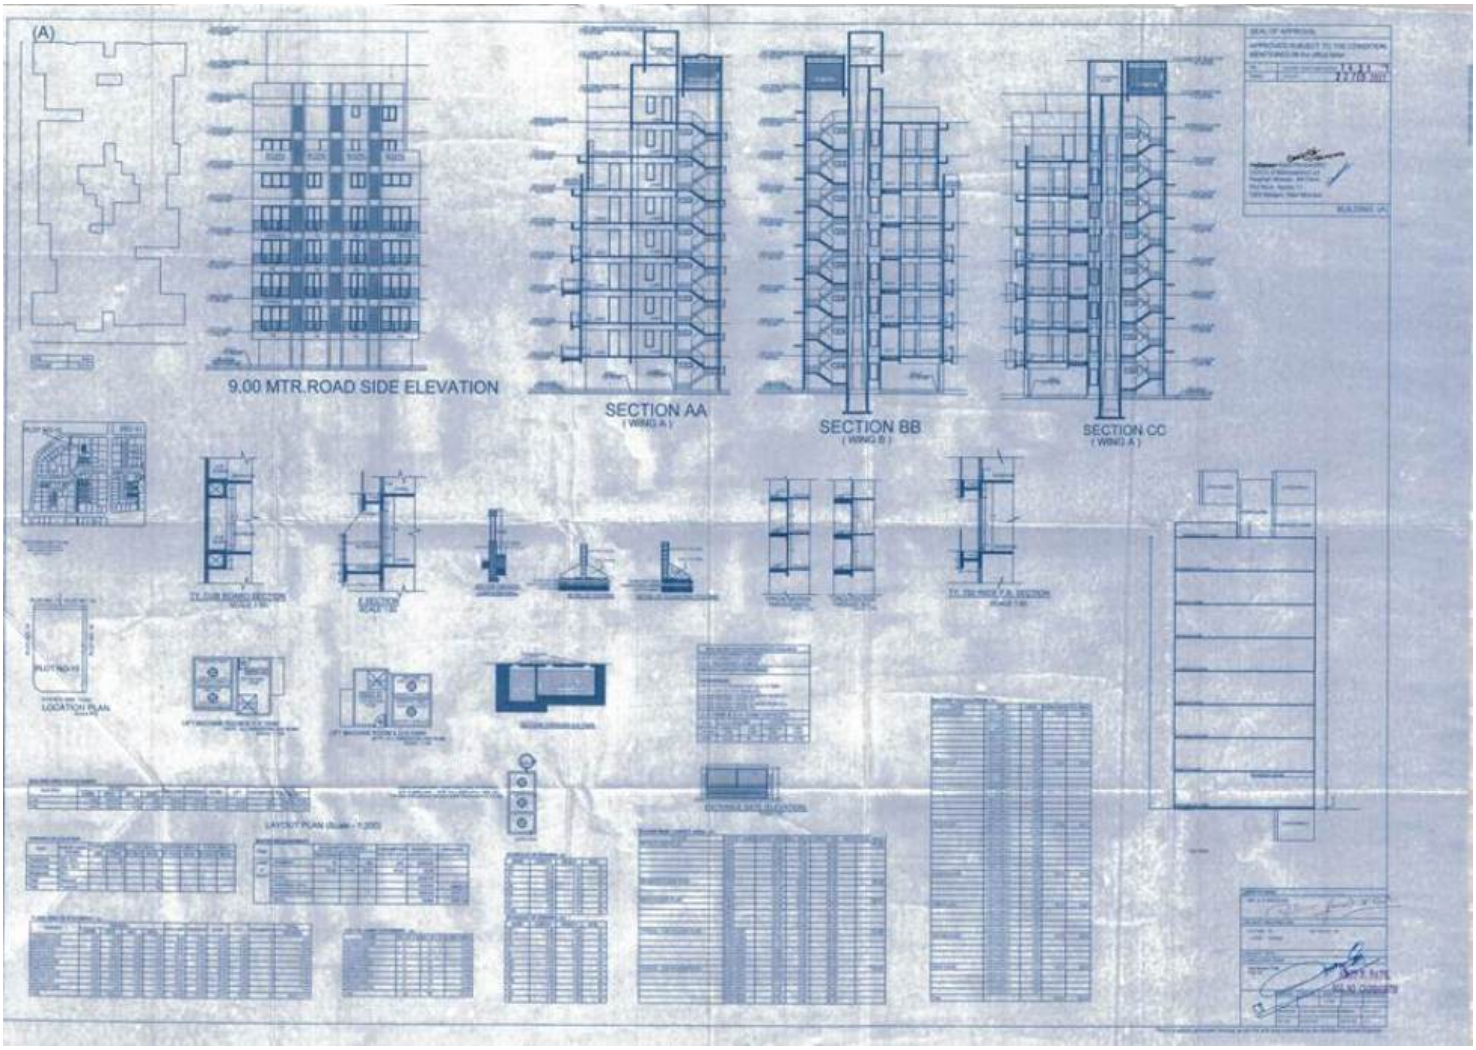
(A)
9.00 MTR.ROAD SIDE ELEVATION
SECTION AA
(WING A)
SECTION BB
(WING B)
SECTION CC
(WING A)
LOCATION PLAN