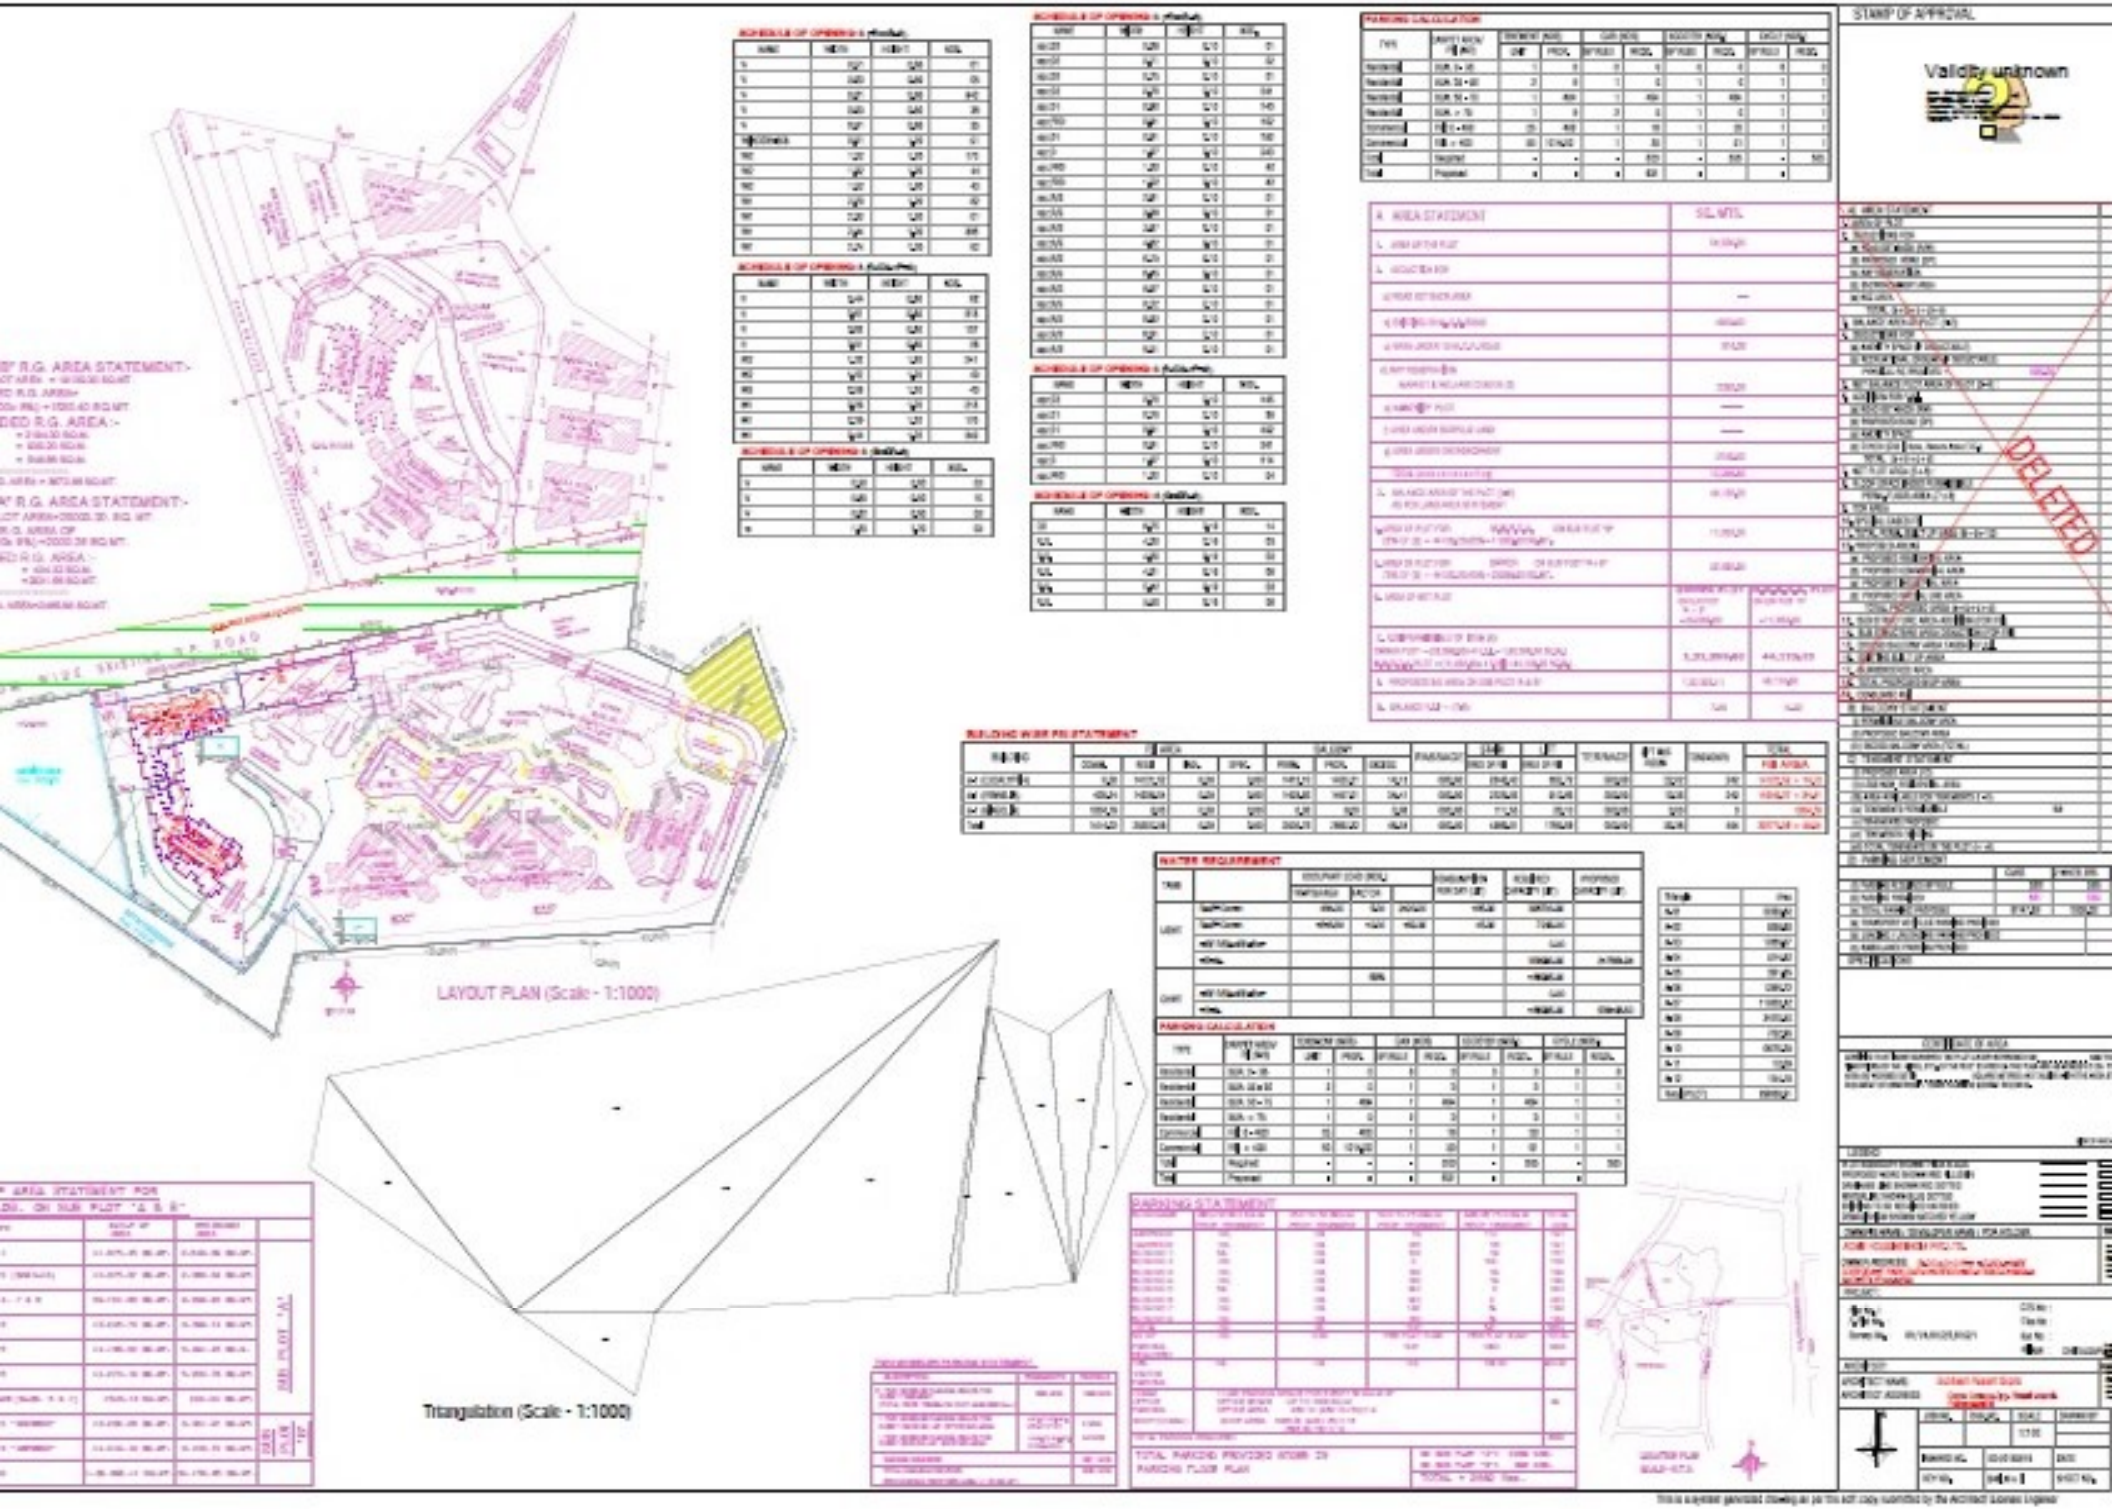
STAMP OF APPROVAL
Validity unknown
DELETED
LAYOUT PLAN (Scale - 1:1000)
Triangulation (Scale - 1:1000)
PARKING CALCULATION
WATER REQUIREMENT
PARKING STATEMENT
TOTAL PARKING PROVIDED STORE IN PARKING FLOOR PLAN