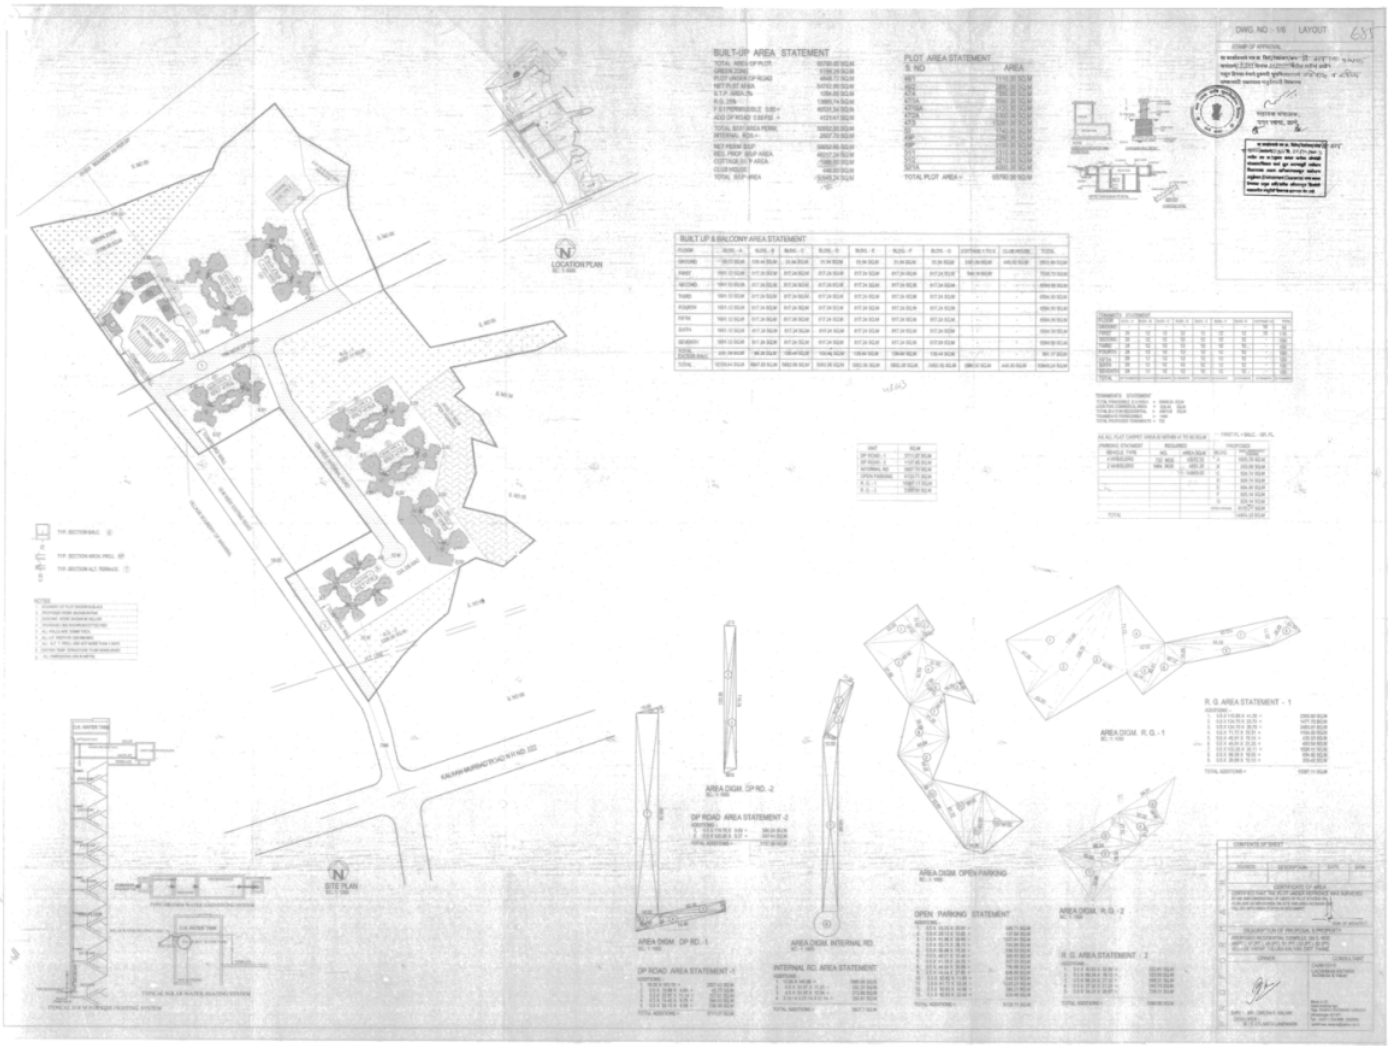
DWG. NO :- 1/6 LAYOUT
BUILT-UP AREA STATEMENT
PLOT AREA STATEMENT
BUILT UP & BALCONY AREA STATEMENT
LOCATION PLAN
SCALE 1:1000
SITE PLAN
SCALE 1:500
AREA DIGM. DP NO. -2
AREA DIGM. DP RD. -1
AREA DIGM. INTERNAL RD.
AREA DIGM. OPEN PARKING
AREA DIGM. R.G. -1
AREA DIGM. R.G. -2
DP ROAD AREA STATEMENT -1
DP ROAD AREA STATEMENT -2
INTERNAL RD. AREA STATEMENT
OPEN PARKING STATEMENT
R. G. AREA STATEMENT - 1
R. G. AREA STATEMENT - 2
CONTENTS OF SHEET
CERTIFICATE OF AREA
DESCRIPTION OF PROPOSAL & PROPERTY
OWNER
CONSULTANT