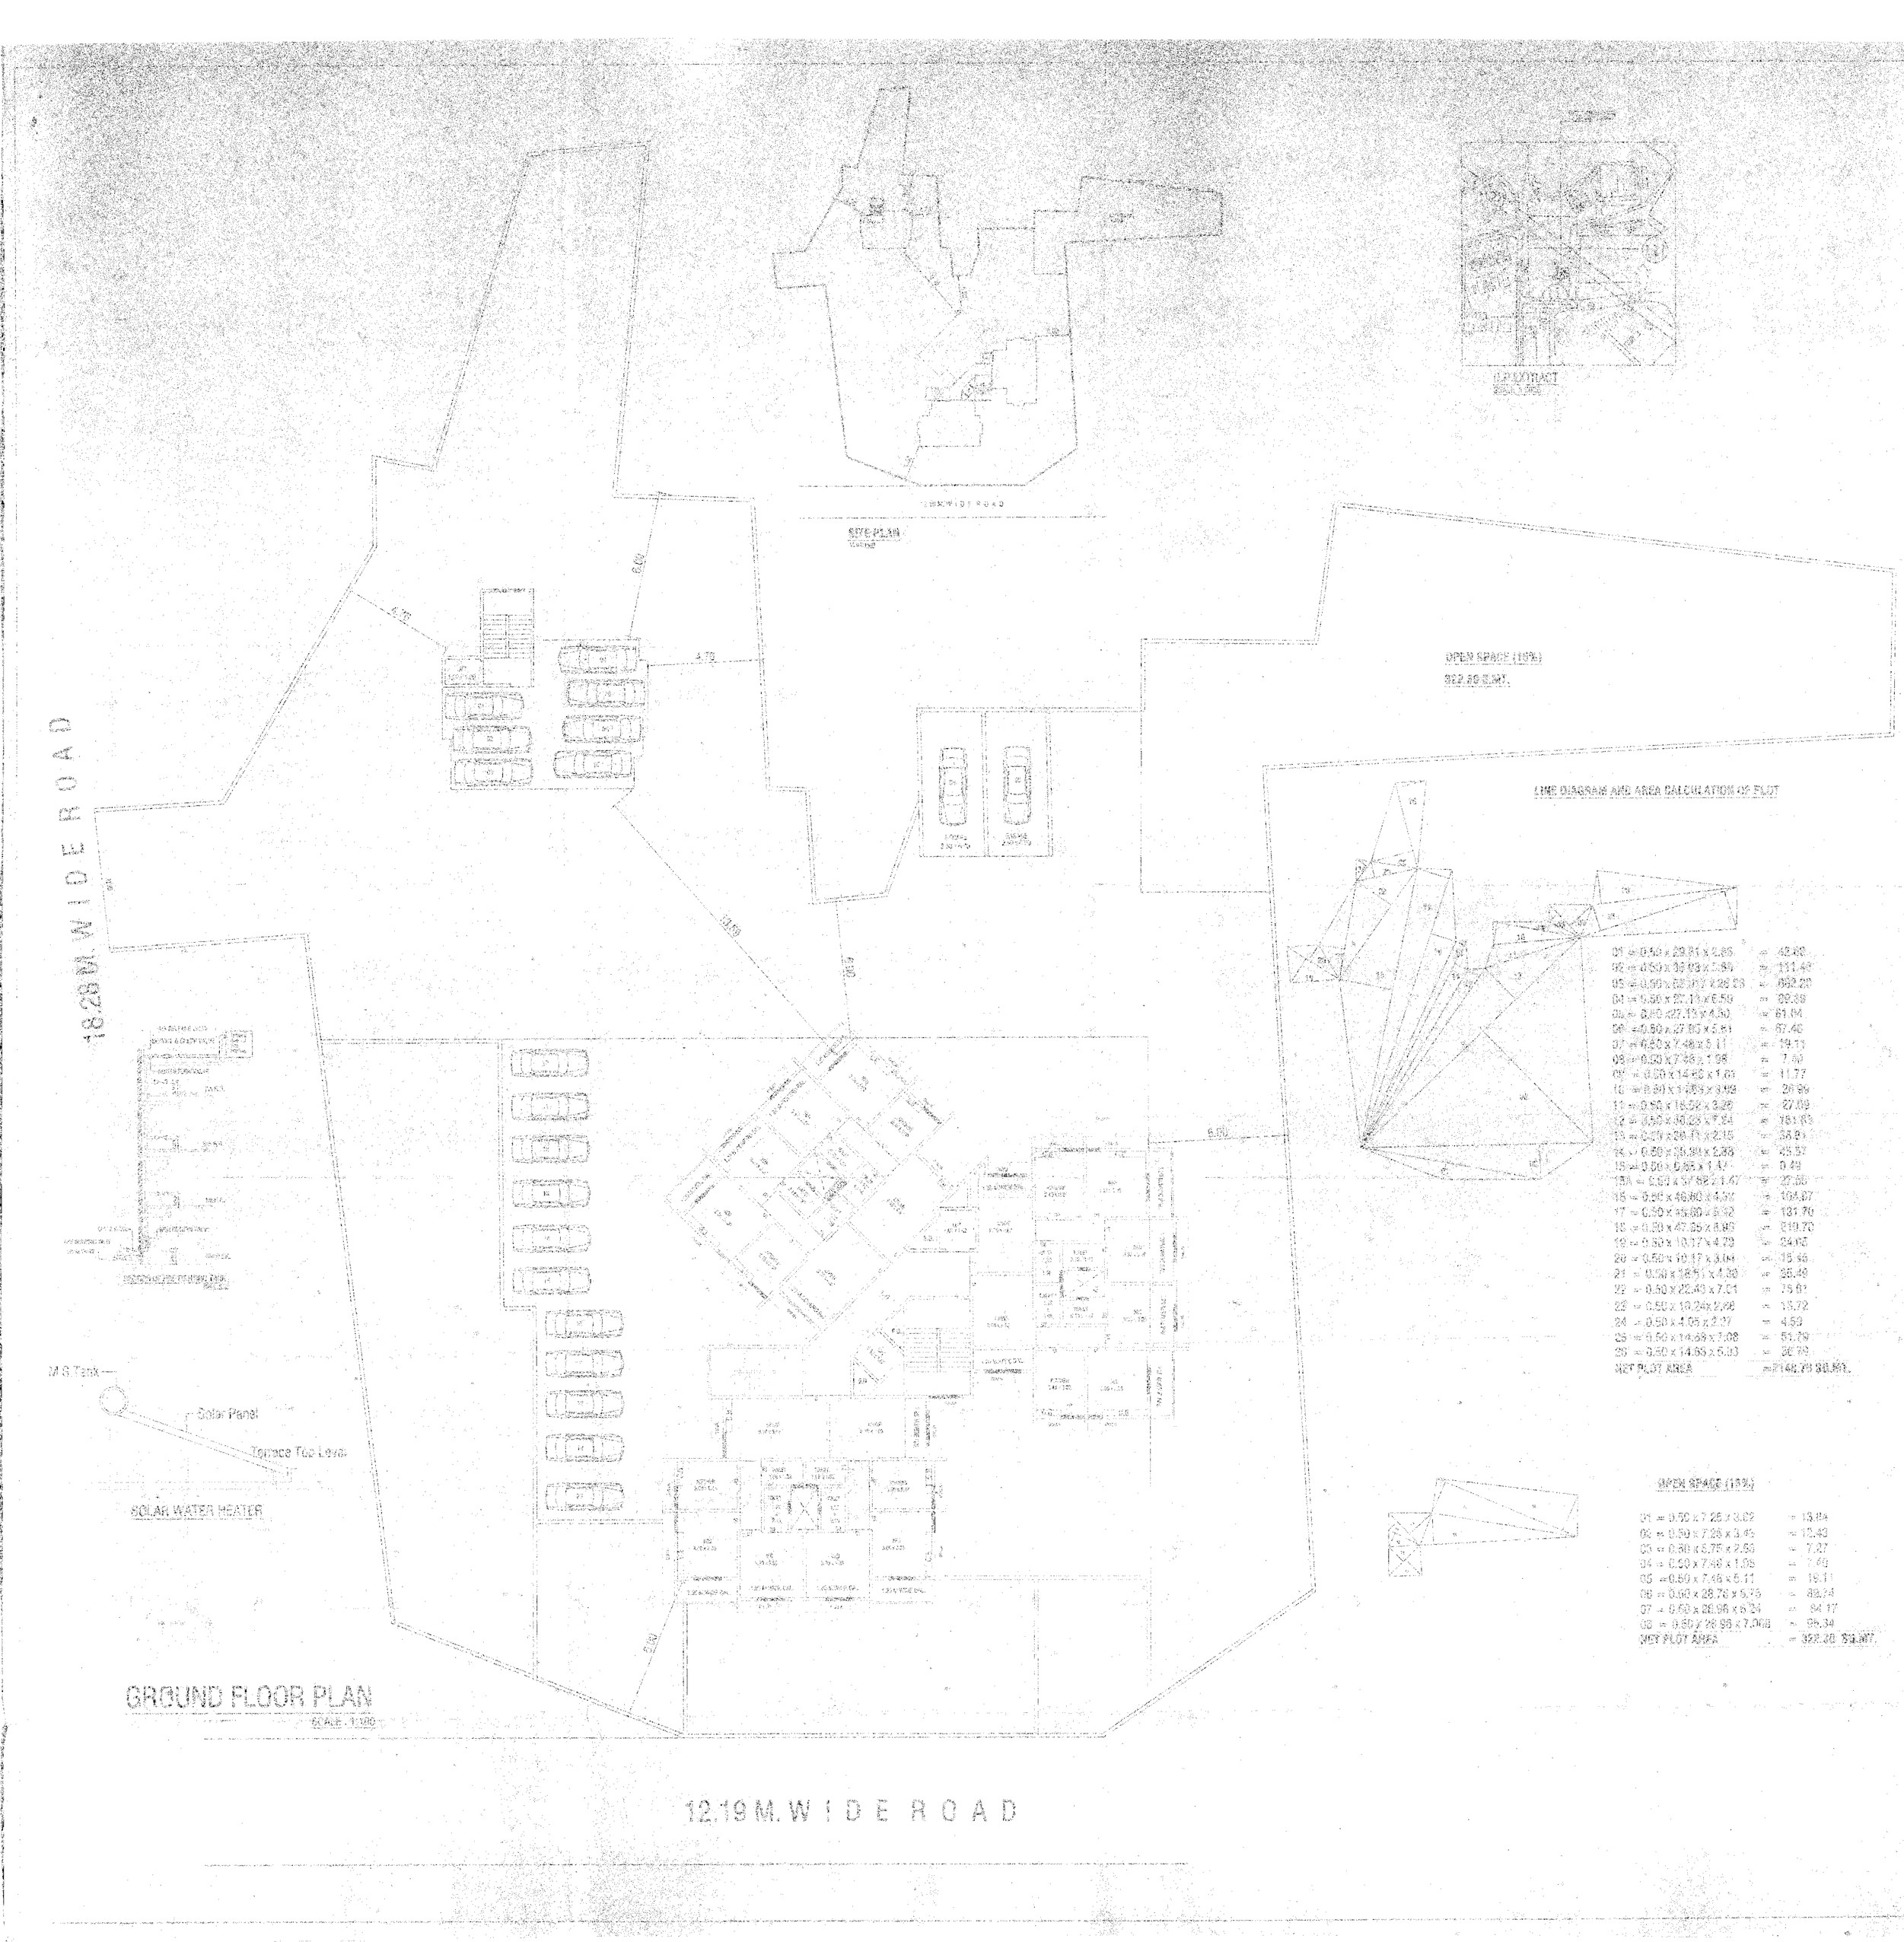
12.19M.WIDE ROAD
SITE PLAN
SCALE 1:500
(LAY OUT PLAN)
OPEN SPACE (15%)
362.50 SQ.MT.
LINE DIAGRAM AND AREA CALCULATION OF PLOT
01 = 0.50 x 29.81 x 2.85 = 42.49
02 = 0.50 x 30.03 x 7.59 = 111.47
03 = 0.50 x 30.07 x 29.23 = 982.20
04 = 0.50 x 27.13 x 6.50 = 88.89
05 = 0.50 x 27.13 x 4.50 = 61.04
06 = 0.50 x 27.80 x 5.81 = 87.40
07 = 0.50 x 7.48 x 5.11 = 19.11
08 = 0.50 x 7.56 x 1.96 = 7.40
09 = 0.50 x 14.65 x 1.60 = 11.77
10 = 0.50 x 1.65 x 3.49 = 28.86
11 = 0.50 x 15.50 x 3.20 = 27.09
12 = 0.50 x 40.29 x 7.84 = 161.85
13 = 0.50 x 28.11 x 2.15 = 55.91
14 = 0.50 x 15.91 x 5.35 = 45.57
15 = 0.50 x 0.55 x 1.47 = 0.49
15A = 0.50 x 5.97 x 2.47 = 27.50
15 = 0.50 x 49.80 x 4.52 = 104.87
17 = 0.50 x 15.60 x 5.92 = 181.70
18 = 0.50 x 47.35 x 8.85 = 219.70
19 = 0.50 x 13.17 x 4.79 = 94.03
20 = 0.50 x 10.17 x 3.04 = 15.46
21 = 0.50 x 15.51 x 4.90 = 38.49
22 = 0.50 x 22.40 x 7.01 = 79.61
23 = 0.50 x 10.24 x 2.98 = 15.72
24 = 0.50 x 4.05 x 2.07 = 4.50
25 = 0.50 x 14.68 x 7.08 = 51.79
26 = 0.50 x 14.85 x 5.03 = 36.70
NET PLOT AREA = 2146.79 SQ.MT.
OPEN SPACE (15%)
01 = 0.50 x 7.26 x 3.02 = 13.84
02 = 0.50 x 7.28 x 3.40 = 12.40
03 = 0.50 x 5.75 x 2.50 = 7.37
04 = 0.50 x 7.48 x 1.05 = 7.49
05 = 0.50 x 7.56 x 5.11 = 19.11
06 = 0.50 x 28.76 x 5.75 = 82.74
07 = 0.50 x 28.96 x 6.24 = 84.17
08 = 0.50 x 28.96 x 7.008 = 84.30
NET PLOT AREA = 352.20 SQ.MT.
GROUND FLOOR PLAN
SCALE 1:100
SOLAR WATER HEATER
Solar Panel
Terrace Top Level
M.S Tank
12.19M.WIDE ROAD
SHRI. BABU R LALCHAND WADHWANI
SHRI. PRADEEP RAVINDRA WADHWANI
SHRI. RAJESH RAMESH LAL WADHWANI
P. N. HOTWANI
Licensed Engineer
PROPOSED BLDG ON S.NO.127(P) SHEET NO. 12 O.T. SCHEME, C.T.S NO. 30612,30660,18455 O,18455 A,18455K,30670,30613 ULHASNAGAR-4
HOTWANI & ASSOCIATES
P. N. HOTWANI
Licensed Engineer