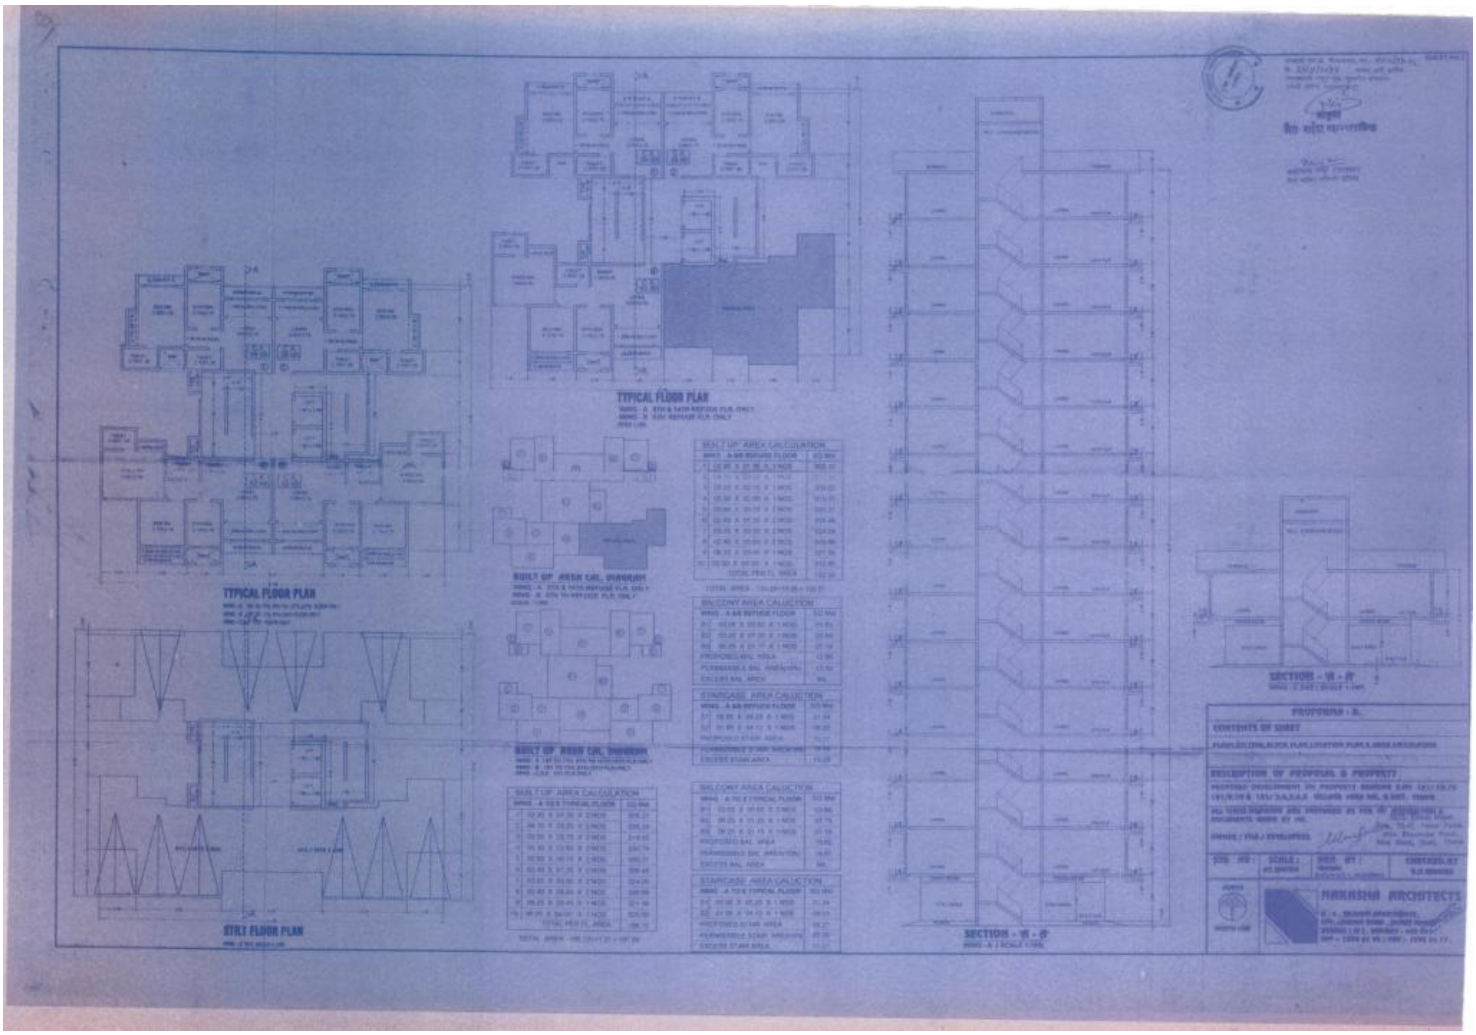
TYPICAL FLOOR PLAN
TYPICAL FLOOR PLAN
STILT FLOOR PLAN
BUILT UP AREA CAL. DIAGRAM
BUILT UP AREA CAL. DIAGRAM
BUILT UP AREA CALCULATION
BALCONY AREA CALCULATION
STAIRCASE AREA CALCULATION
BALCONY AREA CALCULATION
STAIRCASE AREA CALCULATION
SECTION - W - P
SECTION - W - P
PROPOSED - G.
CONTENTS OF SHEET
DESCRIPTION OF PROPOSAL & PROPERTY
HARKISHN ARCHITECTS