PLOT - C

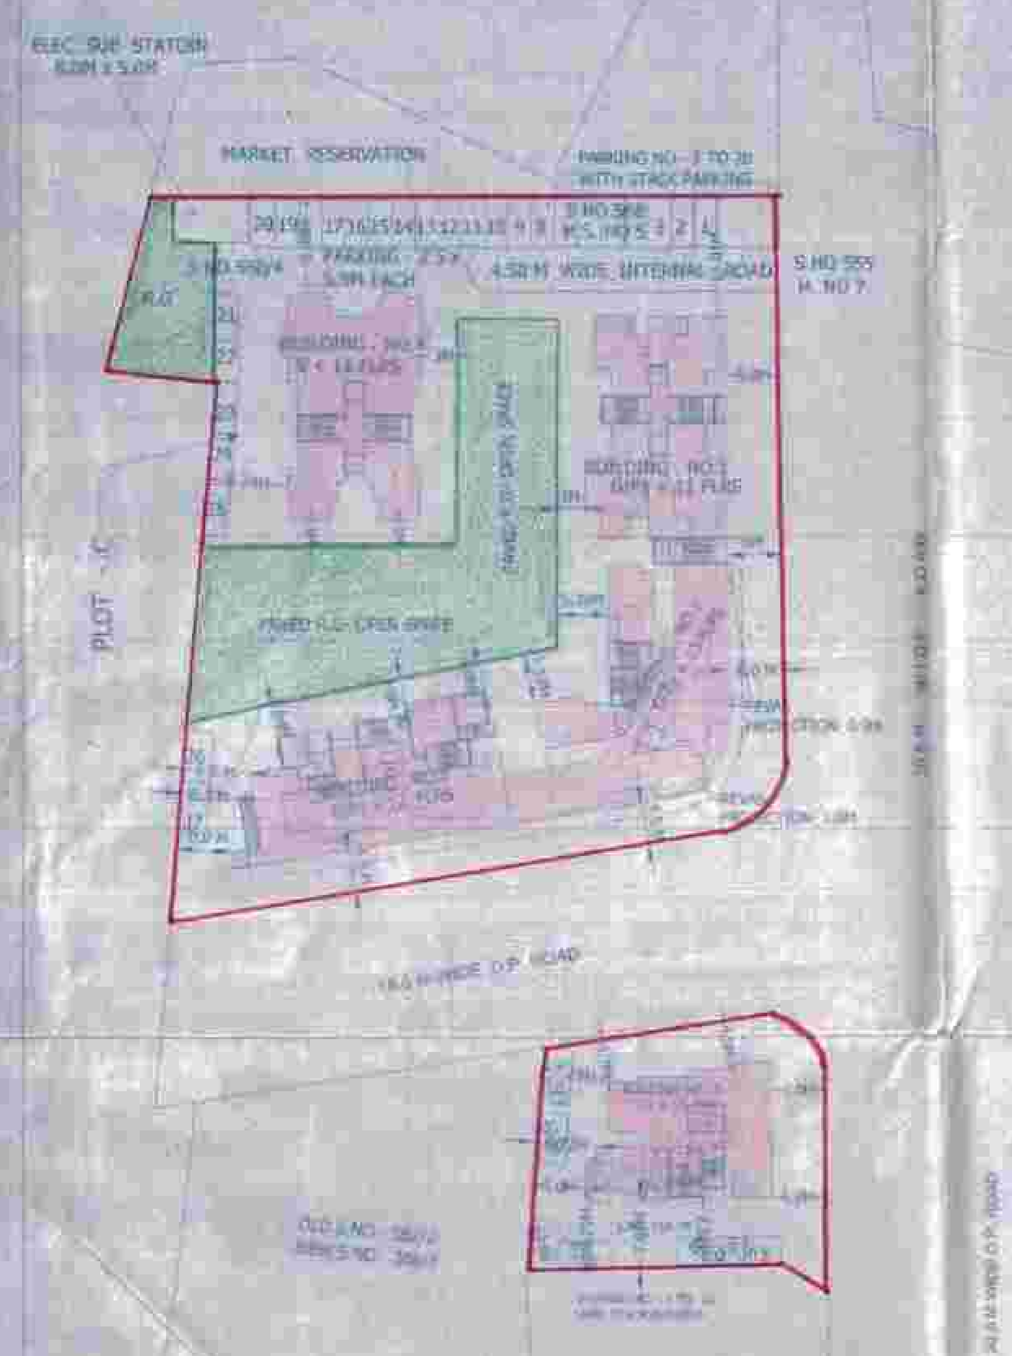

SITE PLAN
Scale - 1: 500

PLOT - C AREA CALCULATION PLAN
Scale - 1: 500

PLOT-558/1P AREA CALCULATION PLAN
Scale - 1: 500

TOTAL PLOT AREA CALCULATION	AREA
PLOT - A	13086.29 SQ.M
PLOT - B	2764.88 SQ.M
PLOT - C	4869.15 SQ.M
PLOT - D	946.9? SQ.M
AREA UNDER ROAD	4984.34 SQ.M
MARKET RESERVATION	104.65 SQ.M
TOTAL	27247.17 SQ.M

NOTE : THE GROSS PLOT AREA EXCLUDING D.P. RESERVATION IS TOTAL AREA OF PLOT A,B,C,D = 13086.29 + 2764.88 + 4869.15 + 946.97 = 21383.21 SQ.MT. WHICH IS MORE THAN 4000 SQ.MT AND PLOT IS FRONTING 18.0 WIDE D.P. ROAD. HENCE FSI TO BE UTILISED IS 1.4 TIMES OF PLOT AREA. 21383.21 X2.567

PLOT - C AREA CALCULATION								
1)	=	0.5	x	75.00	x	17.50	=	656.25
2)	=	0.5	x	75.00	x	4.50	=	168.75
3)	=	0.5	x	163.55	x	34.04	=	5962.4
4)	=	0.5	x	103.55	x	40.16	=	2079.28
5)	=	0.5	x	70.55	x	5.74	=	202.47
		TOTAL					=	4869.15 SQ.M

PLOT-558/1P AREA CALCULATION								
1.	=	0.5	x	16.50	x	32.30	=	272.83
2.	=	0.5	x	1.70	x	54.80	=	46.41
3.	=	0.5	x	1.20	x	40.00	=	24.00
4.	=	0.5	x	17.83	x	30.10	=	274.00
5.	=	0.5	x	5.67	x	33.90	=	96.01
6.	=	0.5	x	1.82	x	9.20	=	8.37
		TOTAL					=	811.73 SQ.M

GROSS BUILT UP AREA STATEMENT BUILDING NO-1

FLOOR	BUILT UP AREA	STAIRCASE & PASSAGE AREA	BALCONY AREA	CUPBOARD AREA	TOTAL AREA (SQ.M)
GROUND FLOOR	[illegible] SQ.M	42.05 SQ.M			284.69 SQ.M
FIRST FLOOR	209.69 SQ.M	42.05 SQ.M	18.59 SQ.M	4.86 SQ.M	275.19 SQ.M
SECOND FLOOR	209.69 SQ.M	42.05 SQ.M	18.59 SQ.M	4.86 SQ.M	275.19 SQ.M
THIRD FLOOR	209.69 SQ.M	42.05 SQ.M	18.59 SQ.M	4.86 SQ.M	275.19 SQ.M
FOURTH FLOOR	209.69 SQ.M	42.05 SQ.M	18.59 SQ.M	4.86 SQ.M	275.19 SQ.M
FIFTH FLOOR	209.69 SQ.M	42.05 SQ.M	18.59 SQ.M	4.86 SQ.M	275.19 SQ.M
SIXTH FLOOR	209.69 SQ.M	42.05 SQ.M	18.59 SQ.M	4.86 SQ.M	275.19 SQ.M
SEVENTH FLOOR	209.69 SQ.M	42.05 SQ.M	18.59 SQ.M	4.86 SQ.M	275.19 SQ.M
EIGHTH FLOOR	209.69 SQ.M	42.05 SQ.M	18.59 SQ.M	4.86 SQ.M	275.19 SQ.M
NINTH FLOOR	209.69 SQ.M	42.05 SQ.M	18.59 SQ.M	4.86 SQ.M	275.19 SQ.M
TENTH FLOOR	209.69 SQ.M	42.05 SQ.M	18.59 SQ.M	4.86 SQ.M	275.19 SQ.M
ELEVENTH FLOOR	209.69 SQ.M	42.05 SQ.M	18.59 SQ.M	4.86 SQ.M	275.19 SQ.M
TOTAL GROSS BUILT UP AREA BUILDING NO-1					3025.78 SQ.M

GROSS BUILT UP AREA STATEMENT BUILDING NO-2

FLOOR	BUILT UP AREA	STAIRCASE & PASSAGE AREA	BALCONY AREA	CUPBOARD AREA	TOTAL AREA (SQ.M)
GROUND FLOOR	317.18 SQ.M	86.86 SQ.M			394.04 SQ.M
FIRST FLOOR	211.81 SQ.M	24.77 SQ.M	3.48 SQ.M	7.26 SQ.M	285.12 SQ.M
SECOND FLOOR	258.33 SQ.M	56.54 SQ.M	24.77 SQ.M	7.56 SQ.M	347.20 SQ.M
THIRD FLOOR	258.33 SQ.M	56.54 SQ.M	24.77 SQ.M	7.56 SQ.M	347.20 SQ.M
FOURTH FLOOR	258.33 SQ.M	56.54 SQ.M	24.77 SQ.M	7.56 SQ.M	347.20 SQ.M
FIFTH FLOOR	258.33 SQ.M	56.54 SQ.M	24.77 SQ.M	7.56 SQ.M	347.20 SQ.M
SIXTH FLOOR	258.33 SQ.M	56.54 SQ.M	24.77 SQ.M	7.56 SQ.M	347.20 SQ.M
SEVENTH FLOOR	258.33 SQ.M	56.54 SQ.M	24.77 SQ.M	7.56 SQ.M	347.20 SQ.M
EIGHTH FLOOR	258.33 SQ.M	56.54 SQ.M	24.77 SQ.M	7.56 SQ.M	347.20 SQ.M
NINTH FLOOR	258.33 SQ.M	56.54 SQ.M	24.77 SQ.M	7.56 SQ.M	347.20 SQ.M
TENTH FLOOR	258.33 SQ.M	56.54 SQ.M	24.77 SQ.M	7.56 SQ.M	347.20 SQ.M
ELEVENTH FLOOR	258.33 SQ.M	56.54 SQ.M	24.77 SQ.M	7.56 SQ.M	347.20 SQ.M
TWELFTH FLOOR	258.33 SQ.M	56.54 SQ.M	24.77 SQ.M	7.56 SQ.M	347.20 SQ.M
THIRTEENTH FLOOR	258.33 SQ.M	56.54 SQ.M	24.77 SQ.M	7.56 SQ.M	347.20 SQ.M
TOTAL GROSS BUILT UP AREA BUILDING NO-2					4047.56 SQ.M

GROSS BUILT UP AREA STATEMENT BUILDING NO-3

FLOOR	BUILT UP AREA	STAIRCASE & PASSAGE AREA	BALCONY AREA	CUPBOARD AREA	TOTAL AREA (SQ.M)
GROUND FLOOR	296.00 SQ.M	34.07 SQ.M			330.07 SQ.M
FIRST FLOOR	253.69 SQ.M	93.25 SQ.M	7.81 SQ.M	1.23 SQ.M	352.79 SQ.M
SECOND FLOOR	191.19 SQ.M	42.26 SQ.M	18.98 SQ.M	6.15 SQ.M	258.58 SQ.M
THIRD FLOOR	191.19 SQ.M	42.26 SQ.M	18.98 SQ.M	6.15 SQ.M	258.58 SQ.M
FOURTH FLOOR	191.19 SQ.M	42.26 SQ.M	18.98 SQ.M	6.15 SQ.M	258.58 SQ.M
FIFTH FLOOR	191.19 SQ.M	42.26 SQ.M	18.98 SQ.M	6.15 SQ.M	258.58 SQ.M
SIXTH FLOOR	191.19 SQ.M	42.26 SQ.M	18.98 SQ.M	6.15 SQ.M	258.58 SQ.M
SEVENTH FLOOR	191.19 SQ.M	42.26 SQ.M	18.98 SQ.M	6.15 SQ.M	258.58 SQ.M
EIGHTH FLOOR	191.19 SQ.M	42.26 SQ.M	18.98 SQ.M	6.15 SQ.M	258.58 SQ.M
NINTH FLOOR	191.19 SQ.M	42.26 SQ.M	18.98 SQ.M	6.15 SQ.M	258.58 SQ.M
TENTH FLOOR	191.19 SQ.M	42.26 SQ.M	18.98 SQ.M	6.15 SQ.M	258.58 SQ.M
ELEVENTH FLOOR	191.19 SQ.M	42.26 SQ.M	18.98 SQ.M	6.15 SQ.M	258.58 SQ.M
TWELFTH FLOOR	191.19 SQ.M	42.26 SQ.M	18.98 SQ.M	6.15 SQ.M	258.58 SQ.M
TOTAL GROSS BUILT UP AREA BUILDING NO-3					3547.79 SQ.M

GROSS BUILT UP AREA STATEMENT BUILDING NO-4

FLOOR	BUILT UP AREA	STAIRCASE & PASSAGE AREA	BALCONY AREA	CUPBOARD AREA	TOTAL AREA (SQ.M)
GROUND FLOOR	225.26 SQ.M	43.07 SQ.M			268.33 SQ.M
FIRST FLOOR	225.26 SQ.M	43.07 SQ.M	24.35 SQ.M	4.80 SQ.M	297.48 SQ.M
SECOND FLOOR	225.26 SQ.M	43.07 SQ.M	24.35 SQ.M	4.80 SQ.M	297.48 SQ.M
THIRD FLOOR	225.26 SQ.M	43.07 SQ.M	24.35 SQ.M	4.80 SQ.M	297.48 SQ.M
FOURTH FLOOR	225.26 SQ.M	43.07 SQ.M	24.35 SQ.M	4.80 SQ.M	297.48 SQ.M
FIFTH FLOOR	225.26 SQ.M	43.07 SQ.M	24.35 SQ.M	4.80 SQ.M	297.48 SQ.M
SIXTH FLOOR	225.26 SQ.M	43.07 SQ.M	24.35 SQ.M	4.80 SQ.M	297.48 SQ.M
SEVENTH FLOOR	225.26 SQ.M	43.07 SQ.M	24.35 SQ.M	4.80 SQ.M	297.48 SQ.M
EIGHTH FLOOR	225.26 SQ.M	43.07 SQ.M	24.35 SQ.M	4.80 SQ.M	297.48 SQ.M
NINTH FLOOR	225.26 SQ.M	43.07 SQ.M	24.35 SQ.M	4.80 SQ.M	297.48 SQ.M
TENTH FLOOR	225.26 SQ.M	43.07 SQ.M	24.35 SQ.M	4.80 SQ.M	297.48 SQ.M
ELEVENTH FLOOR	225.26 SQ.M	43.07 SQ.M	24.35 SQ.M	4.80 SQ.M	297.48 SQ.M
TOTAL GROSS BUILT UP AREA BUILDING NO-4					3340.01 SQ.M

GROSS BUILT UP AREA STATEMENT BUILDING NO-5

FLOOR	BUILT UP AREA	STAIRCASE & PASSAGE AREA	BALCONY AREA	CUPBOARD AREA	TOTAL AREA (SQ.M)
GROUND FLOOR	188.39 SQ.M	36.23 SQ.M			224.62 SQ.M
FIRST FLOOR	161.30 SQ.M	42.52 SQ.M	12.92 SQ.M	4.41 SQ.M	221.15 SQ.M
SECOND FLOOR	161.30 SQ.M	42.52 SQ.M	12.92 SQ.M	4.41 SQ.M	221.15 SQ.M
THIRD FLOOR	161.30 SQ.M	42.52 SQ.M	12.92 SQ.M	4.41 SQ.M	221.15 SQ.M
FOURTH FLOOR	161.30 SQ.M	42.52 SQ.M	12.92 SQ.M	4.41 SQ.M	221.15 SQ.M
FIFTH FLOOR	161.30 SQ.M	42.52 SQ.M	12.92 SQ.M	4.41 SQ.M	221.15 SQ.M
SIXTH FLOOR	161.30 SQ.M	42.52 SQ.M	12.92 SQ.M	4.41 SQ.M	221.15 SQ.M
SEVENTH FLOOR	161.30 SQ.M	42.52 SQ.M	12.92 SQ.M	4.41 SQ.M	221.15 SQ.M
EIGHTH FLOOR	161.30 SQ.M	42.52 SQ.M	12.92 SQ.M	4.41 SQ.M	221.15 SQ.M
NINTH FLOOR	161.30 SQ.M	42.52 SQ.M	12.92 SQ.M	4.41 SQ.M	221.15 SQ.M
TENTH FLOOR	161.30 SQ.M	42.52 SQ.M	12.92 SQ.M	4.41 SQ.M	221.15 SQ.M
ELEVENTH FLOOR	161.30 SQ.M	42.52 SQ.M	12.92 SQ.M	4.41 SQ.M	221.15 SQ.M
TOTAL GROSS BUILT UP AREA BUILDING NO-5					2655.27 SQ.M

TOTAL GROSS BUILT UP AREA OF BUILDING NO. 1,2,3,4 & 5
= 3325.78 + 4047.56 + 3512.78 + 2346.64 + 2655.27 = 16012.01 SQ.M

LOCATION PLAN
SCALE - 1 : 4000

KEY PLAN
Scale - 1: 2500

7/12 EXTRACT STATEMENT FOR PLOT-C

NEW S. NO / H. NO.	OLD S. NO. / H. NO.	AREA
208/1	558/1	5100.0 SQ.M
210/4	560/4	TOTAL 1012 SQ.M RAMESH JAIN - 297.02 SQ.M S.AGRAWAL - 837.97 SQ.M
210/3	560/3	TOTAL 1110 SQ.M
356/7	555/7	TOTAL 2320 SQ.M S.AGRAWAL - 1070 SQ.M TMMC - 245.67 SQ.M
208/2	562/2	TOTAL 3890 SQ.M S.AGRAWAL - 1950 SQ.M RAMESH JAIN - 940 SQ.M
TOTAL LAND WITH S.AGRAWAL = 15172.92 SQ.M		

ROAD AREA STATEMENT FOR COMPENSATION IN F.S.I / T.D.R

1	AREA OF LAND UNDER ROAD	4984.34 SQ.M
2	ROAD AREA USED IN PLOT A,B,C & D AS PER SANCTIONED PLAN NO-	0.0 SQ.M
3	PART COMPENSATION IN F.S.I FOR ROAD LAND PROPOSED TO BE USED ON PLOT - C	1555.9 SQ.M
4	PART COMPENSATION IN F.S.I FOR ROAD LAND PROPOSED TO BE USED ON PLOT : 558/1P	1110.0 SQ.M

BUILDING - NO. 1 - CAR PARKING STATEMENT	
1) NO. OF FLATS BETWEEN CARPET AREA 20 SQ.M TO 70 SQ.M	= 22 NOS
2) NO. OF PARKING REQUIRED = 22/2	= 11 NOS
3) SHOPS AREA = 158.00 SQ.M	= 1 NOS
4) PARKING REQUIRED	= 12 NOS
5) VISITORS PARKING REQUIRED = 15 % = 2.5 NOS	= 2 NOS
6) TOTAL CAR PARKING REQUIRED	= 15 NOS

BUILDING - NO. 2 - CAR PARKING STATEMENT	
1) NO. OF FLATS BETWEEN CARPET AREA 35 SQ.M TO 70 SQ.M = 26 NOS	
2) NO. OF PARKING REQUIRED = 26/2	= 13 NOS
3) NO. OF PARKING REQUIRED FOR OFFICE = 285.06 / 75 =	= 4 NOS
4) SHOPS AREA = 240.92 SQ.M	
5) PARKING REQUIRED FOR SHOPS = 240.92 / 300	= 1 NOS
6) VISITORS PARKING REQUIRED = 10% = MINIMUM 1	= 2 NOS
7) TOTAL CAR PARKING REQUIRED	= 20 NOS

BUILDING - NO. 3 - CAR PARKING STATEMENT	
1) NO. OF FLATS BETWEEN CARPET AREA 35 SQ.M TO 70 SQ.M = 22 NOS	
2) NO. OF PARKING REQUIRED = 22/2	= 11 NOS
3) NO. OF PARKING REQUIRED FOR OFFICE = 250.90 / 75 =	= 4 NOS
4) SHOPS AREA = 108.55 SQ.M	
5) PARKING REQUIRED FOR SHOPS = 110.90 / 300	= 1 NOS
6) VISITORS PARKING REQUIRED = 10% = MINIMUM 1	= 2 NOS
7) TOTAL CAR PARKING REQUIRED	= 18 NOS

BUILDING - NO. 4 - CAR PARKING STATEMENT	
1) NO. OF FLATS BETWEEN CARPET AREA 35 SQ.M TO 70 SQ.M	= 21 NOS
2) NO. OF PARKING REQUIRED = 21/2	= 11 NOS
3) VISITORS PARKING REQUIRED = 10%	= 1 NOS
4) TOTAL CAR PARKING REQUIRED	= 12 NOS
TOTAL CAR PARKING REQUIRED FOR PROJECT = 15 + 20 + 18 + 12	= 65 NOS
TOTAL CAR PARKING PROPOSED IN PROJECT = 55 + 20 STACK PARKING = 75 NOS	

BUILDING - NO. 5 - CAR PARKING STATEMENT	
1) NO. OF FLATS BETWEEN CARPET AREA 35 TO 70 SQ.M	= 11 NOS
2) NO. OF PARKING REQUIRED	= 6 NOS
3) SHOPS AREA = 137.12 SQ.M	= 1 NOS
4) PARKING REQUIRED	= 7 NOS
5) VISITORS PARKING REQUIRED = 10 %	= 2 NOS
6) TOTAL CAR PARKING REQUIRED	= 9 NOS
TOTAL CAR PARKING PROPOSED IN BUILDING - 5 = 2 + 12 STACK PARKING = 14 NOS	

TOTAL BUILT-UP AREA PROPOSED FOR PLOT - C	
BLDG. NO.	AREA (SQ.M)
1	2426.95 SQ.M
2	3532.75 SQ.M
3	2539.53 SQ.M
4	2434.10 SQ.M
TOTAL	10933.33 SQ.M

STAMP OF APPROVAL OF PLAN

SCHEDULE OF DOORS AND WINDOWS AND SPECIFICATION

NOS.	SIZE IN MTS.	DESCRIPTION
D1	1.0 X 2.1	SINGLE SHUTTER T.W.FRAME FLUSH DOOR
D2	0.9 X 2.1	SINGLE SHUTTER T.W. FRAME FLUSH DOOR
D3	0.8 X 2.1	SINGLE SHUTTER T.W. FRAME FLUSH DOOR
W1	2.0 X 1.2	THREE SHUTTER T.W. FRAME GLAZED WINDOWS
W2	1.5 X 1.2	DOUBLE SHUTTER T.W. FRAME GLAZED WINDOW
W3	1.2 X 1.2	DOUBLE SHUTTER T.W. FRAME GLAZED WINDOW
V4	0.6 X 0.9	GLASS LOUVERS
STRUCTURE		R.C.C. FRAME STRUCTURE WILL BE DESIGNED & CONSTRUCTED AS PER IS CODE 456-2000
INTERNAL WALL EXTERNAL WALL		4" THICK BRICK WALL WITH 1/2" CEMENT PLASTER ON BOTH SIDES 9" BRICK WALL / CONCRETE BLOCK WALL WITH 3/4" CEMENT PLASTER

PERFORMA-A

		AREA STATEMENT	PLOT - C SQ.M	PLOT - 558/1P SQ.M
1		AREA OF PLOT	4869.15	811.73
2	A	DEDUCTION FOR ROAD RESERVATION		
	B	FOR D.P. ROAD		
	C	TOTAL A + B		
3		NET PLOT AREA	4869.15	811.73
4		DEDUCTION FOR RECREATION GROUND = 15% =	730.37	
		PHYSICAL R.G. PROVIDED = 20% = 598.81 SQ.M		
5		BALANCE AREA OF PLOT = 3 - 4 =	4138.78	811.73
6		ADD FOR F.S.I. OF D.P. ROAD AREA 15 X 1.4 = 5916.31	6795.0	1110.4
7		TOTAL AREA = 5 + 6 =	10933.79	1921.73
8		F.S.I. PERMISSIBLE		
9		PERMISSIBLE FLOOR AREA	10933.78	1921.73
10		EXISTING FLOOR AREA		
11		PROPOSED FLOOR AREA	10933.33	1918.83
12		EXCESS BALCONY AREA	Included in Calculation	
13		TOTAL BUILT UP AREA	10933.33	1918.83
14		F.S.I. CONSUMED		
15		D.P. ROAD AREA USED IN PROJECT = 4794.6 + 1110.5 =	7906.0 SQ.M	

BALCONY AREA STATEMENT	
A	PERMISSIBLE BALCONY AREA / FLOOR
B	PROPOSED BALCONY AREA / FLOOR
C	EXCESS BALCONY AREA / FLOOR
D	TOTAL EXCESS BALCONY FOR ALL FLOORS

TENEMENT STATEMENT	
A	NET AREA OF PLOT
B	LESS DEDUCTION OF NON RESIDENTIAL AREA, SHOP ETC.
C	AREA FOR TENEMENT
D	NO. OF TENEMENTS PROPOSED
E	NO. OF TENEMENTS PERMISSIBLE

PARKING STATEMENT	
A	PARKING REQUIRED BY RULES
B	TOTAL PARKING PROVIDED
C	GARAGES PERMISSIBLE
D	GARAGES PROVIDED

AS PER PLAN

PERFORMA-B

CONTENTS OF SHEETS

DESCRIPTION OF PROPOSAL

PROPOSED RESIDENTIAL BUILDINGS ON PLOT - C OF OLD S.NO. 555/7, 558/1, 562/2, 560/4, 560/3 & 558/1P VILLAGE-BHAYANDER, TALUKA-THANE

NAME OF OWNER OR DEVELOPER

NOTES

A	BOUNDARY OF PLOT SHOWN IN RED
B	PROPOSED WORK SHOWN IN PINK
C	WORK TO BE DEMOLISHED SHOWN IN YELLOW

CERTIFICATE OF AREA

CERTIFIED THAT I HAVE SURVEYED THE PLOT UNDER REFERENCE ON 1/4/2013 & THE DIMENSIONS OF THE SIDES OF THE PLOT STATED ON PLAN & AREA AS MEASURED ON SITE & AREA SO WORKED OUT IS 4869.15 SQ.MTS & TALLIES WITH THE AREA STATED IN DOCUMENT OF OWNERSHIP.

NAME & ADDRESS OF ARCHITECT & ENGINEER

BHARATKUMAR PATEL
B.ARCH, M.TECH, I.I.T. (DELHI), AMIE, AIIA, FSCL

BHAVESH PATEL
B.E (CIVIL), M.E. (SOIL & FOUNDATION), MSCL

OFFICE : SHOP NO. 1, TIRUPATI BLDG. BEHIND MAHARA BAZAR, 60 ROAD, BHAYANDER (WEST), TAL & DIST-THANE. PIN-401101

TEL. : OFF - 2815 2619
MO. - 9869979577

ARCHITECT SIGN

SHEET NO. 1/4 | FILE - DRAWING 1 SET BLDG

BHARATKUMAR PATEL
B.ARCH, M.TECH, I.I.T. (DELHI)

PROPOSED RESIDENTIAL BUILDINGS TO BE CONSTRUCTED ON PLOT-C OF LAND BEARING OLD S.NO. - 555 / 7, 558 / 1, 562 / 2, 560 / 4, 560 / 3 AND 558/1P VILLAGE - BHAYANDER TALUKA - THANE.

BLOCK PLAN
Scale - 1: 1000

R.G. AREA CALCULATION PLAN
Scale - 1: 500

R.G. AREA CALCULATION PLAN
Scale - 1: 500

R.G. AREA CALCULATION FOR PLOT - C								
1	=	0.5	x	9.80	x	26.90	=	132.07
2	=	0.5	x	3.94	x	26.90	=	112.54
3	=	0.5	x	10.37	x	44.00	=	255.74
4	=	0.5	x	9.92	x	44.50	=	216.24
5	=	0.5	x	7.33	x	20.10	=	73.31
6	=	0.5	x	1.80	x	20.10	=	18.09
7	=	0.5	x	1.60	x	18.09	=	10.00
8	=	0.5	x	5.74	x	18.09	=	85.09
		TOTAL					=	598.81 SQ.M

ROAD AREA CALCULATION PLAN
SCALE - 1: 1000

ROAD AREA CALCULATION

S.NO - 555/7								
1)	=	0.5	x	3.10	x	17.36	=	26.91
2)	=	0.5	x	4.85	x	23.60	=	57.23
3)	=	0.5	x	6.20	x	45.99	=	158.77
4)	=	0.5	x	10.70	x	45.95	=	245.89
5)	=	0.5	x	3.38	x	23.78	=	38.18
6)	=	0.5	x	10.83	x	33.74	=	179.69
7)	=	0.5	x	10.60	x	33.74	=	178.45
8)	=	0.5	x	3.24	x	28.27	=	29.42
		TOTAL					=	949.55 SQ.M

S.NO - 558/1								
9)	=	0.5	x	8.80	x	16.10	=	70.70
10)	=	0.5	x	23.86	x	54.35	=	1236.87
11)	=	0.5	x	8.35	x	54.10	=	386.63
12)	=	0.5	x	15.20	x	46.20	=	329.81
13)	=	0.5	x	16.97	x	44.40	=	362.30
14)	=	0.5	x	5.40	x	21.08	=	58.62
15)	=	0.5	x	2.00	x	13.19	=	18.18
16)	=	0.5	x	1.89	x	13.19	=	12.82
17)	=	0.5	x	7.50	x	31.70	=	118.87
18)	=	0.5	x	3.95	x	24.09	=	47.58
19)	=	0.5	x	14.40	x	33.60	=	241.92
20)	=	0.5	x	11.00	x	33.80	=	186.04
		TOTAL					=	3286.05 SQ.M

S.NO - 562/2								
21)	=	0.5	x	14.70	x	49.25	=	361.98
22)	=	0.5	x	16.99	x	49.39	=	432.76
		TOTAL					=	794.74 SQ.M

TOTAL ROAD AREA = 949.55 + 3286.05 + 794.74
= 4984.34 SQ.M