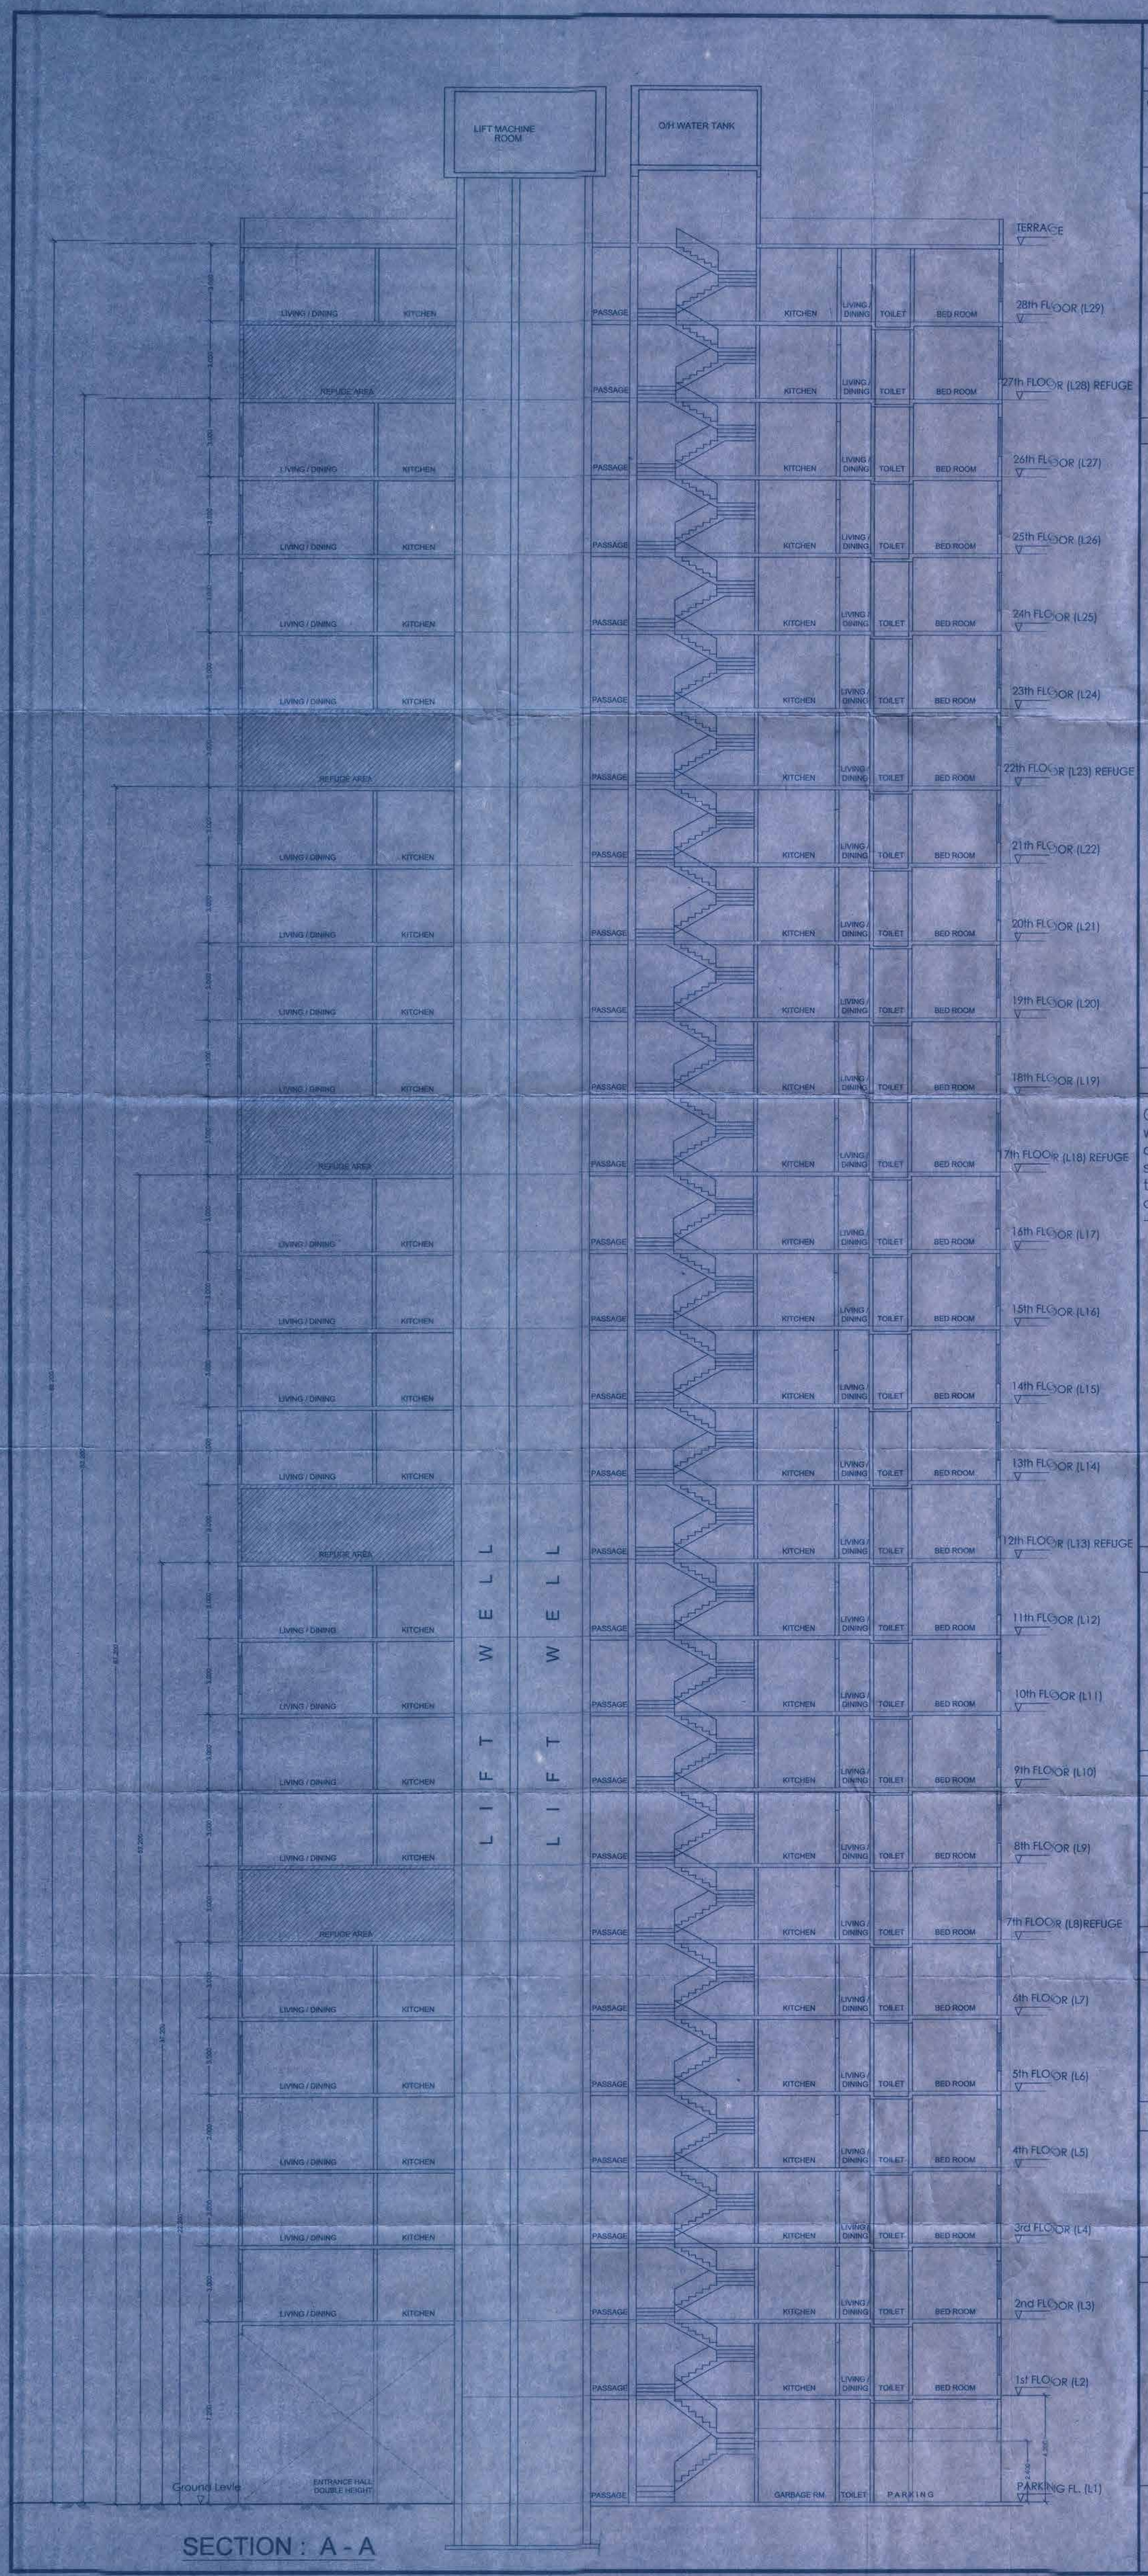

SECTION : A - A

PROFORMA - B

CONTENT OF SHEET

CLOVEDALE (PARKING + 28 th. FLOOR)

SECTION A - A

STAMP OF DATE OF RECEIPT OF PLAN

Amended

Plans are approved Subject to conditions
Prescribed in Permit No. V.P. SC/0088/15
TMC/TD-DP/TPS-2034/17 Dated 04/01/2017

04-01-17

Deputy Engineer (TDD)
(Sunil Patil) Executive Engineer (TDD)
Thane Municipal Corporation
The City of Thane

THE MUNICIPAL CORPORATION OF THE CITY OF THANE

STAMP OF APPROVAL OF PLANS

सावधान

"मंजुर नकाशानुसार बांधकाम न करणे बाबत"

CERTIFICATE OF AREA

Certified that the plot under reference was surveyed by me on — — and the dimensions of sides, etc. of plot stated on plan are as measured on site the area so worked out tallies with the area stated in documents of ownership.
— A R C H I T E C T

DESCRIPTION OF PROJECT

PROPOSED BUILDING ON PLOT BEARING S.NO.99/2 OF VILLAGE KOLSHET, DIST-THANE.

ADDRESS OF DEVELOPER

ROMA BUILDERS PVT. LTD.,
OLYMPIA,
CENTRAL AVENUE,
HIRANANDANI GARDENS,
POWAI, MUMBAI.

ADDRESS OF OWNER

ROMA BUILDERS PVT. LTD.,
OLYMPIA,
CENTRAL AVENUE,
HIRANANDANI GARDENS,
POWAI, MUMBAI.

SIGNATURE OF OWNER / P.O.A. HOLDER

MR. NIRANJAN HIRANANDANI.

A R C H I T E C T

AR. SHARMISTHA MUKERJEE-SHINDE
REG. NO. CA/95/18614

SHARMISTHA MUKERJEE SHINDE.
B.ARCH.
DESIGN CENTER, 4TH FLOOR, LEONARDO OFFICE,HIRANANDANI ESTATE, THANE (W).

Job No. :	Date :
Sheet No. : 02	Drawn By : AMOL/NIKITA
Scale : 1:100	Check By : SHARMISTHA