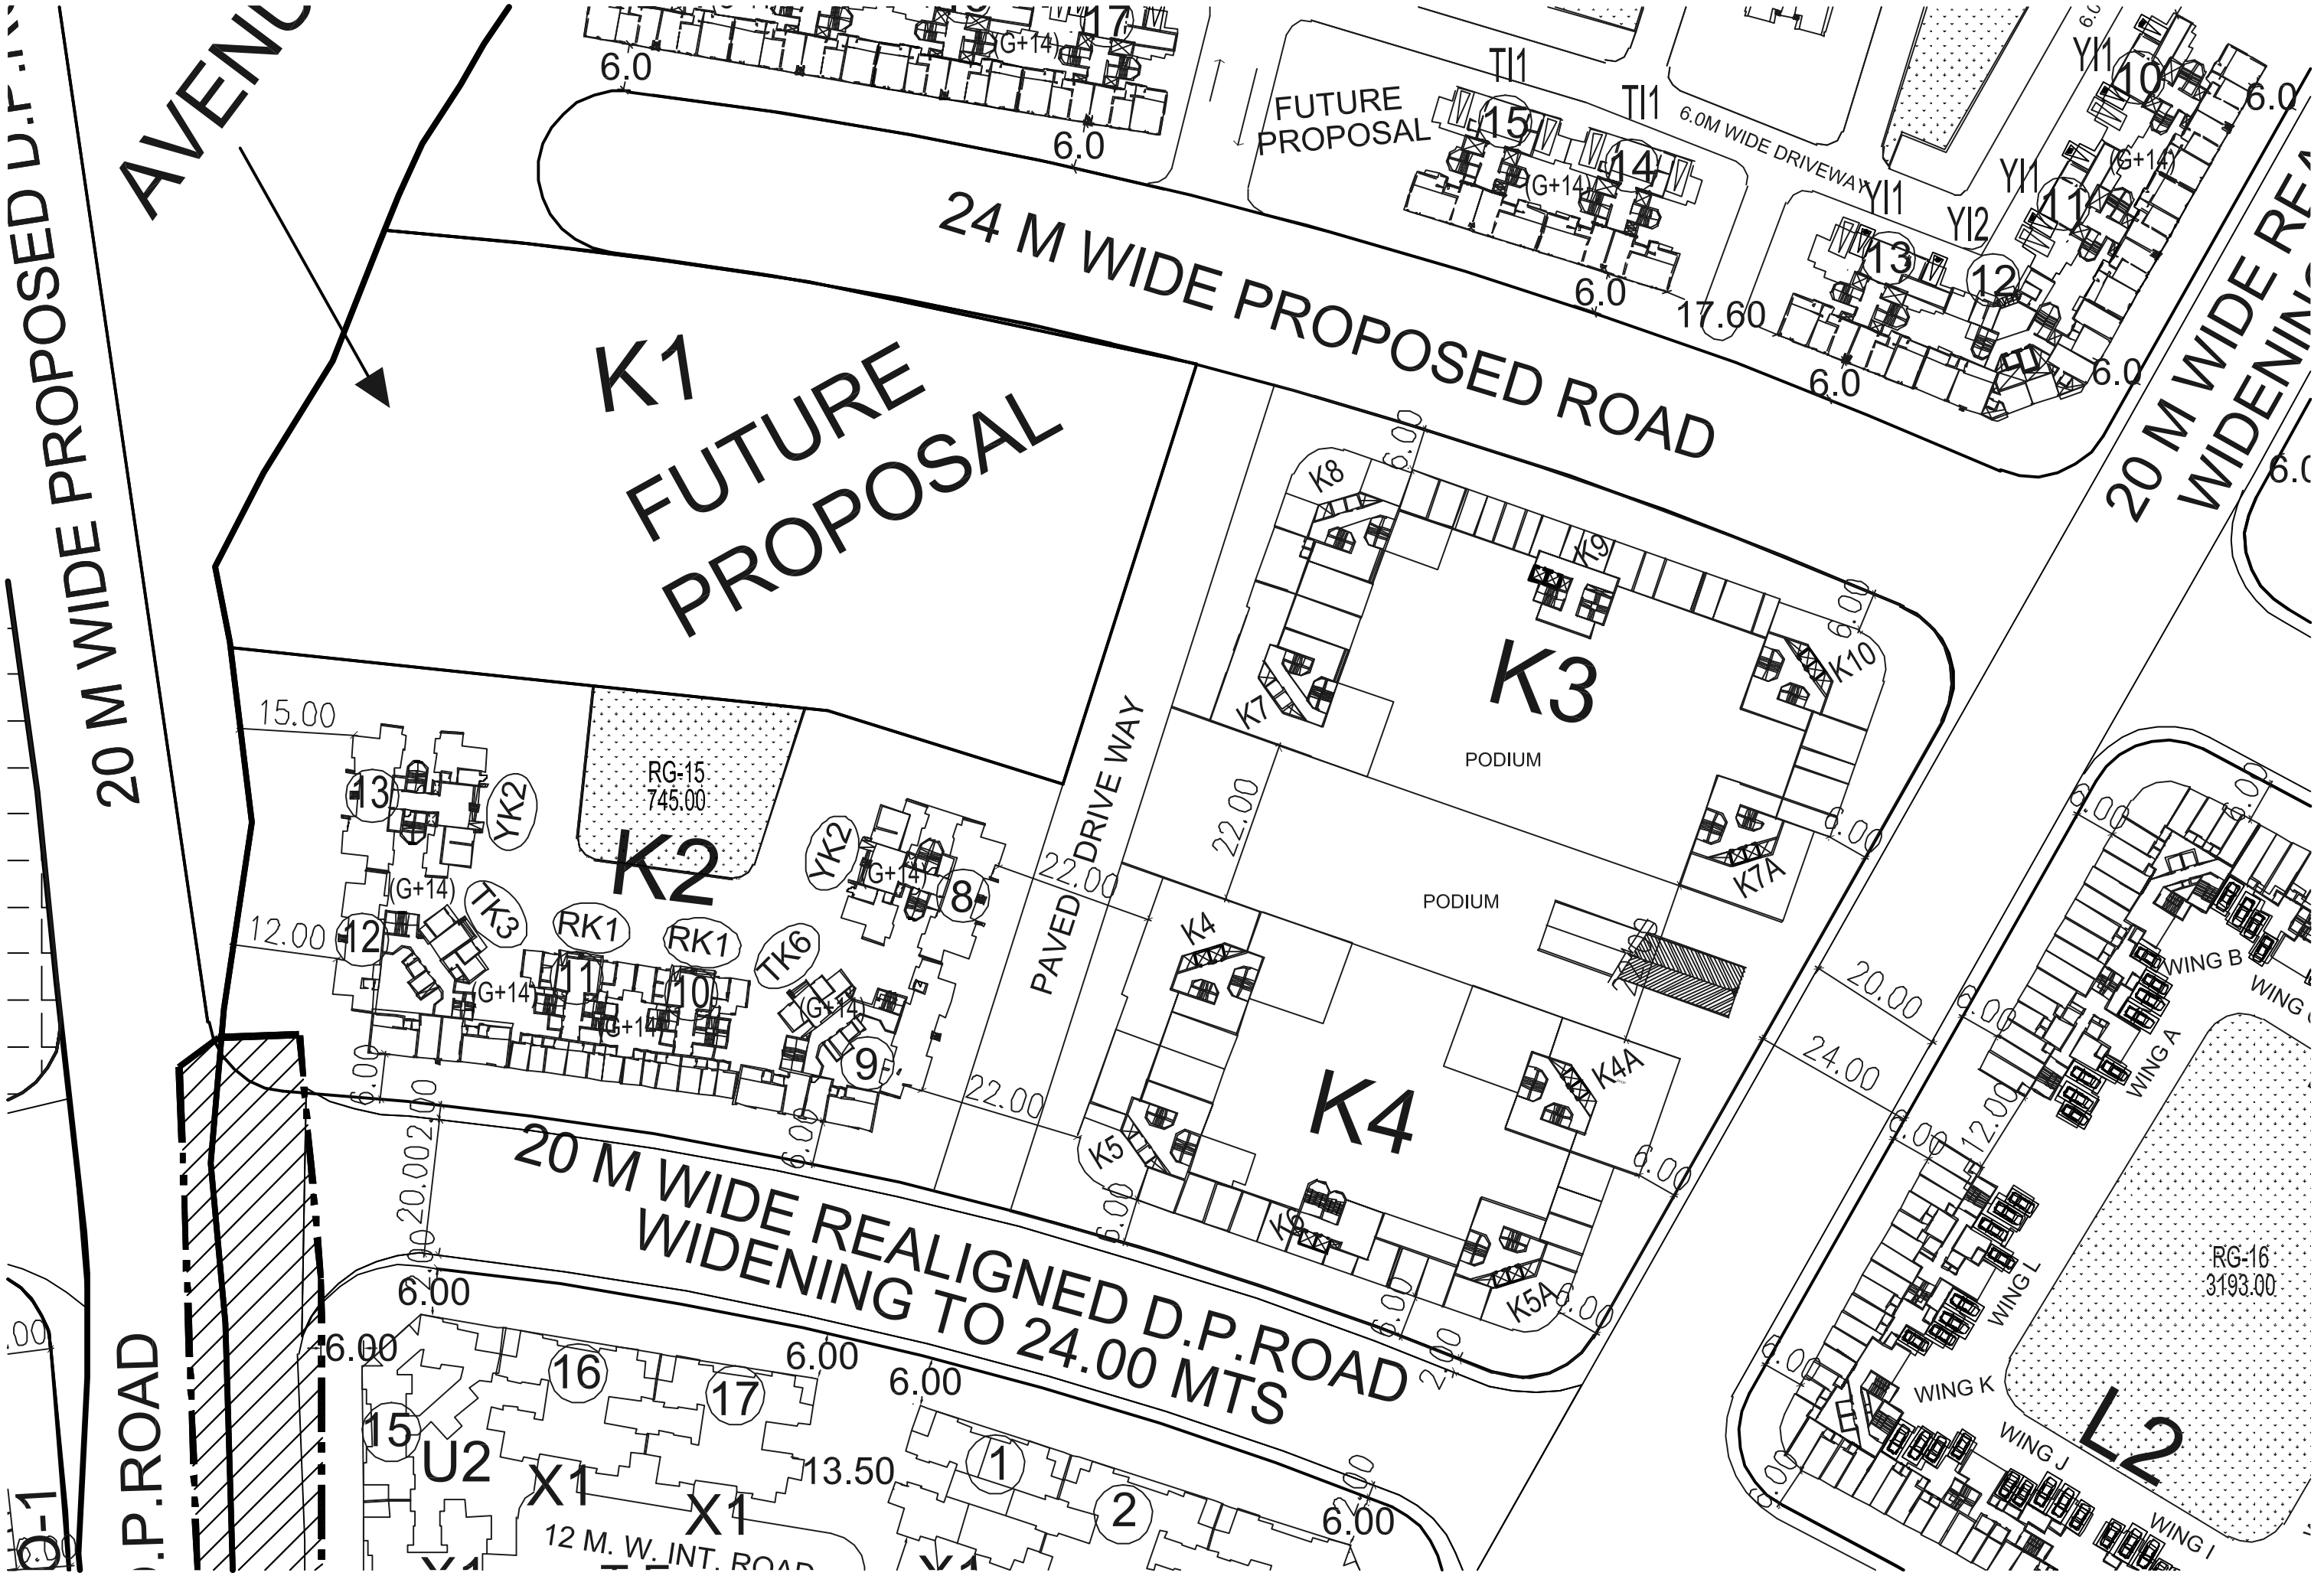

AVENU
20 M WIDE PROPOSED D.P.R
24 M WIDE PROPOSED ROAD
20 M WIDE REA
WIDENING
K1
FUTURE
PROPOSAL
FUTURE
PROPOSAL
6.0M WIDE DRIVEWAY
K2
K3
K4
PODIUM
PODIUM
PAVED DRIVE WAY
RG-15
745.00
RG-16
3193.00
20 M WIDE REALIGNED D.P.ROAD
WIDENING TO 24.00 MTS
12 M. W. INT. ROAD
U2
X1
X1
L2
WING A
WING B
WING K
WING L
WING J
WING I